




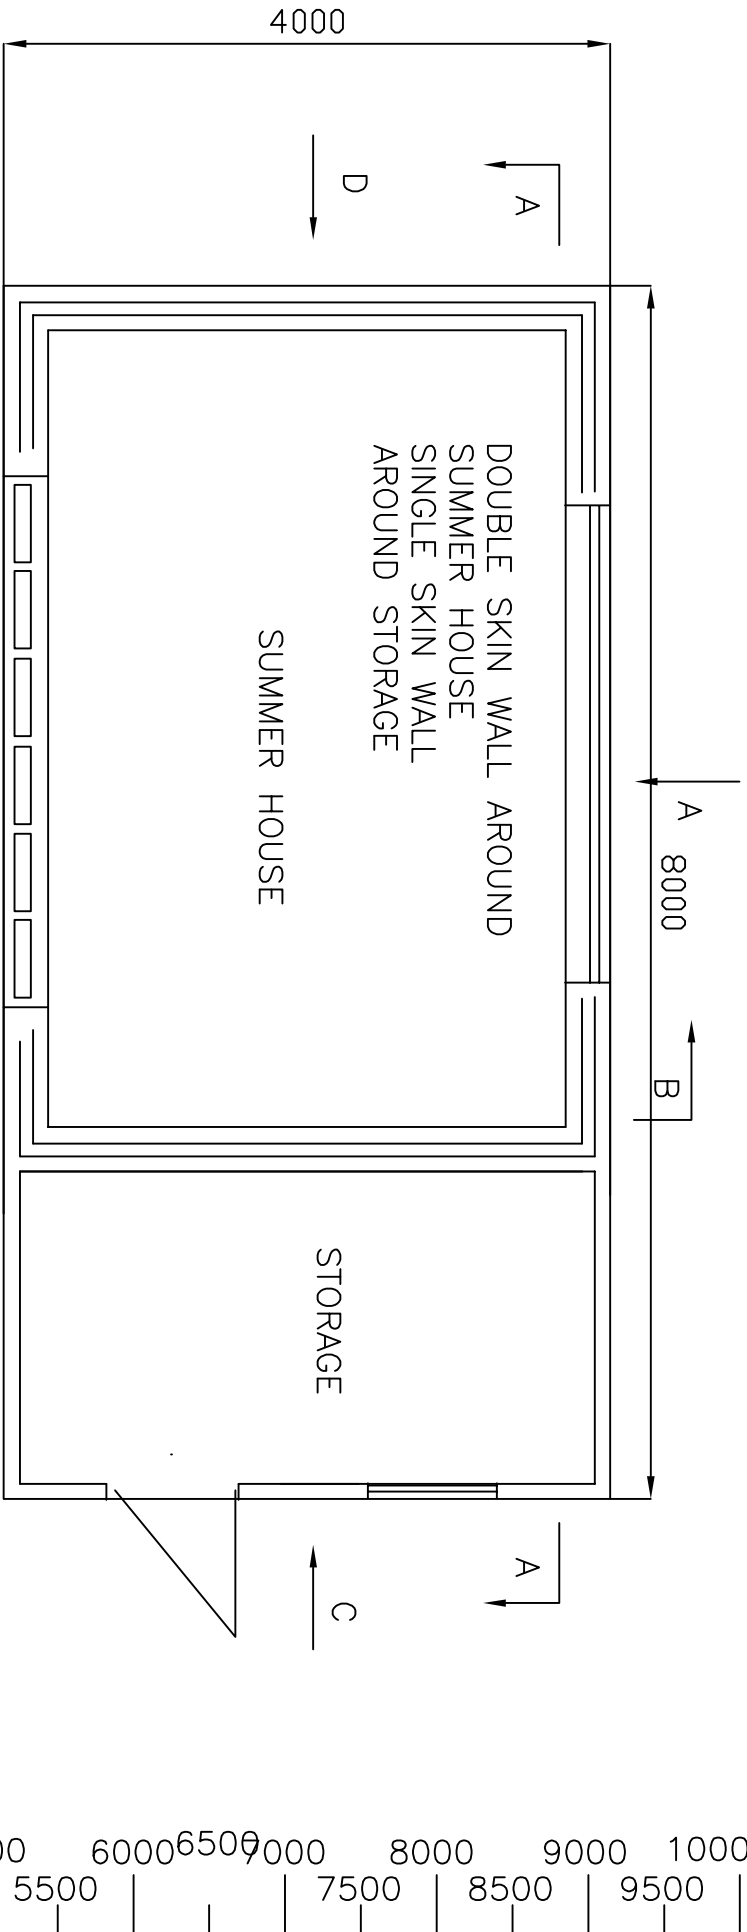

PROPOSED PLAN

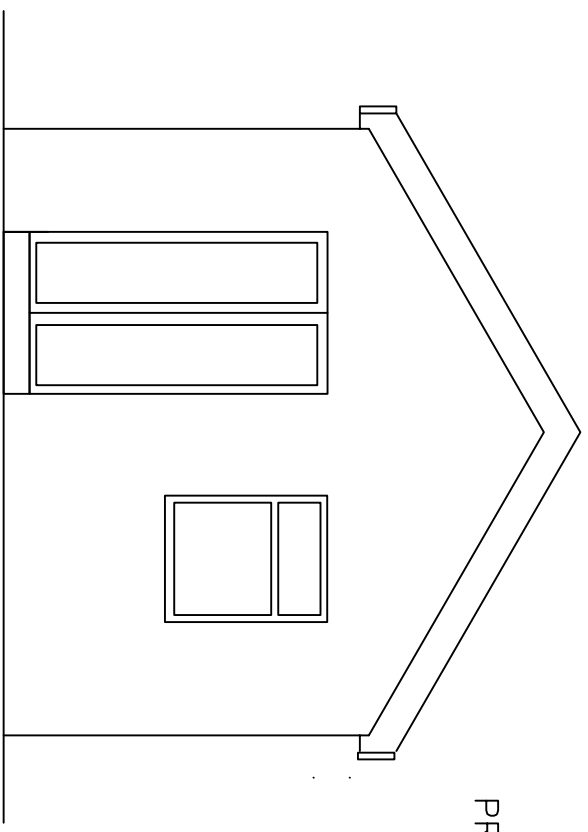

VIEW ON C
PROPOSED SIDE ELEVATION

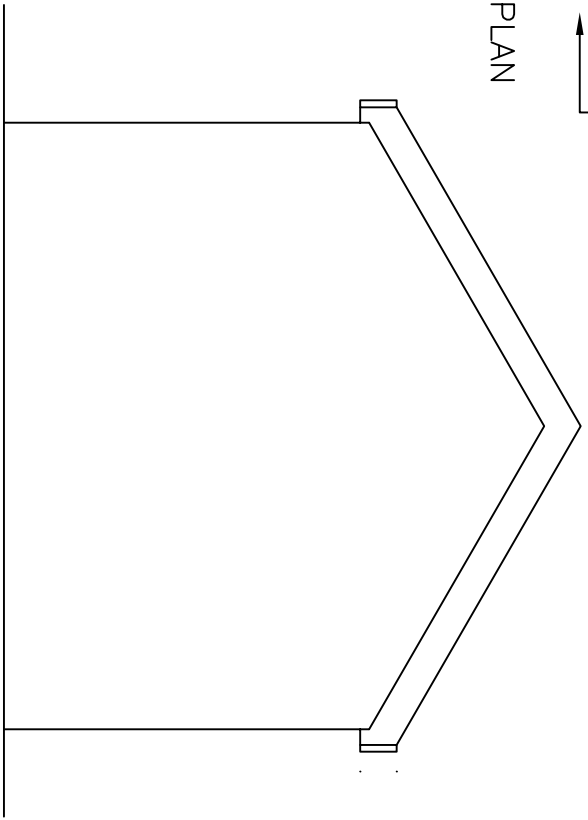

VIEW ON D
PROPOSED SIDE ELEVATION