




Side (East) Elevation as Existing

- 1. Facing brick to match existing
- 2. White aluminium bi-folds
- 3. Stone coping to match heads/cills
- 4. White aluminium roof lantern
- 5. White windows

Site Boundary

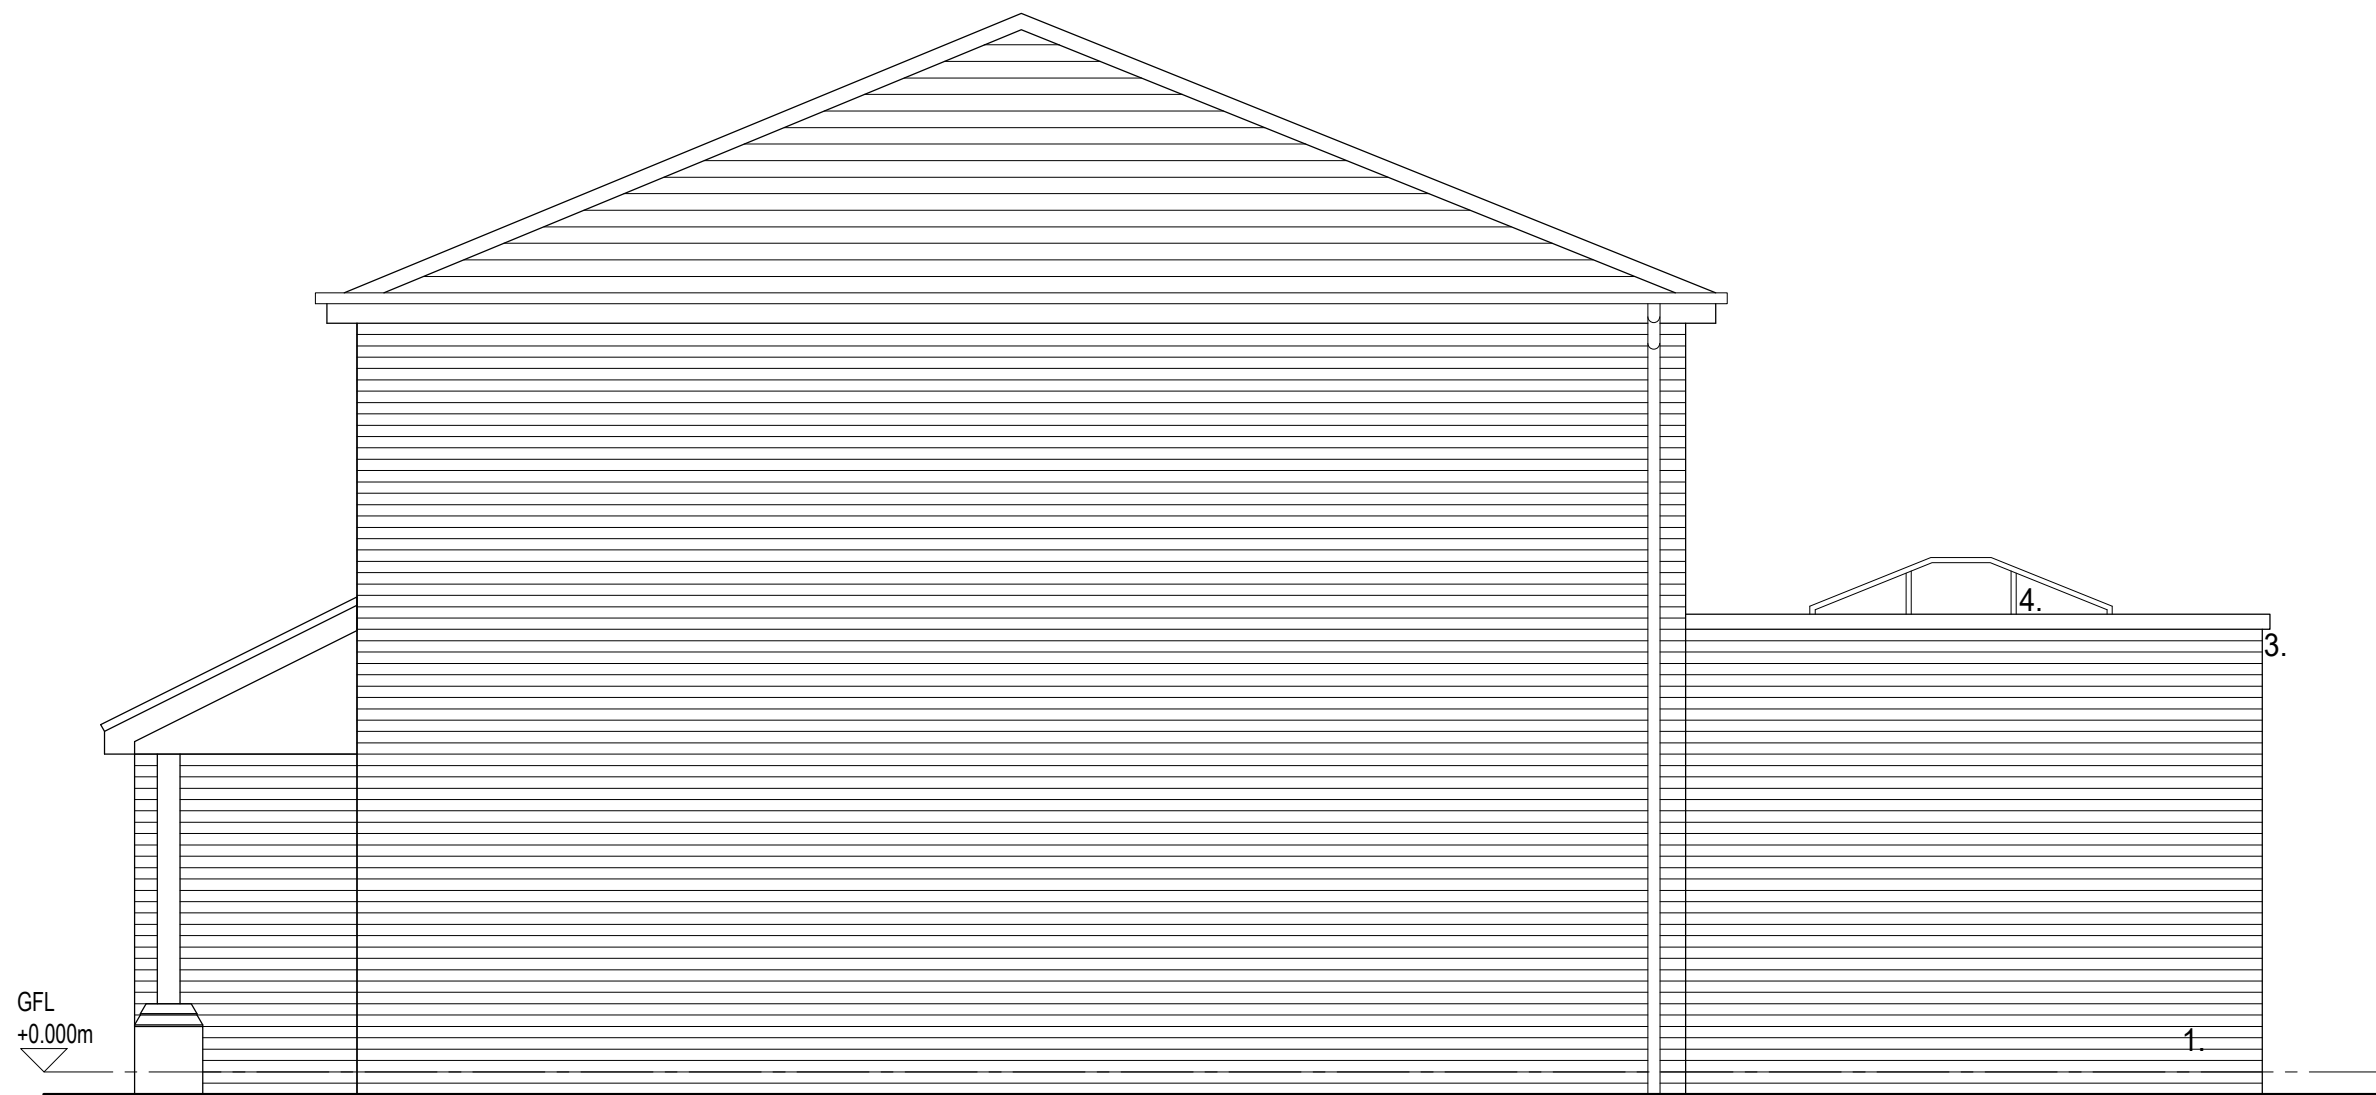

project Extension and Alterations to, 3 Maple way, Liverpool L16 2AD		
title Side (East) Elevation as Proposed		
client Mr L. Roberts & Ms. C. Parry		
status planning		
job number 061	drawing 313	revision A
scale 1:50@ A3	date 22.07.21	
rev A	description Revised for planning.	date 30.11.21

Do not scale. Use figured dimensions only.