
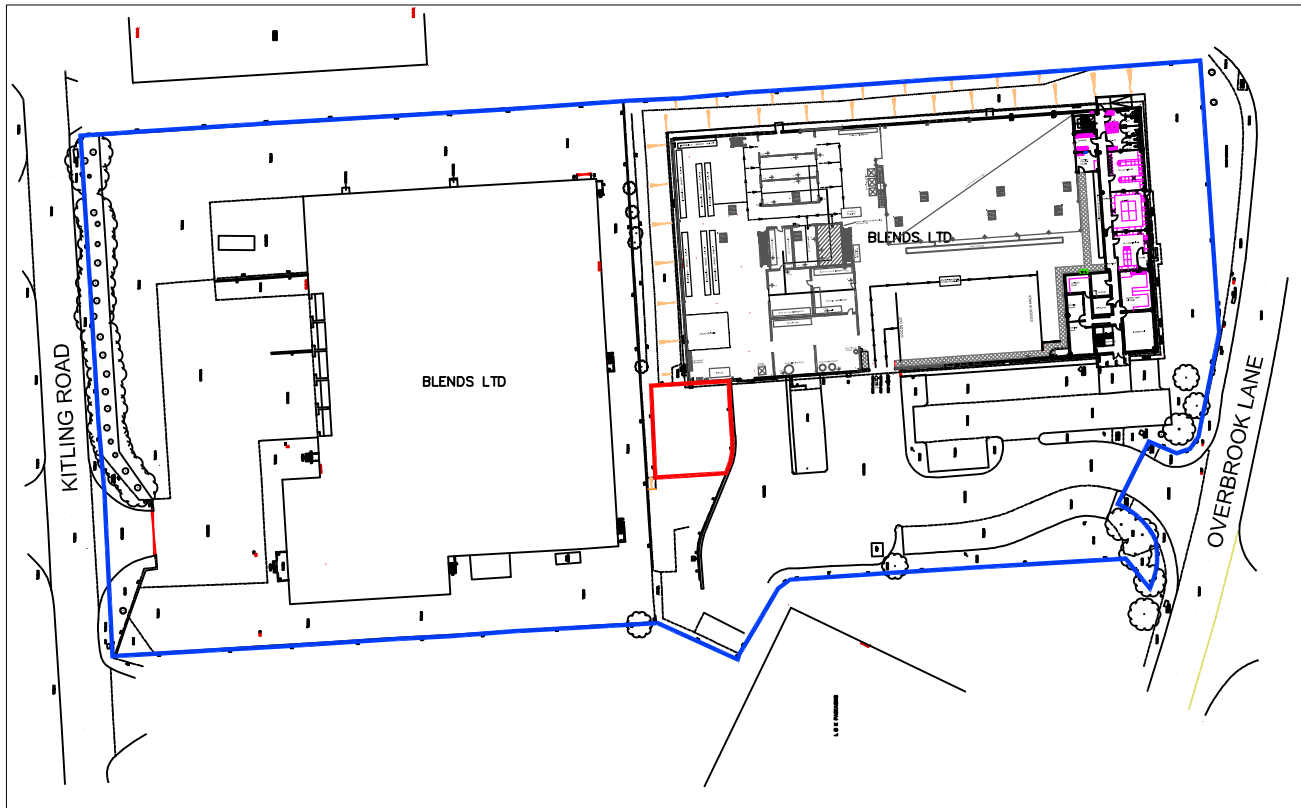



RevNo	Revision note	Date	Signature	Checked
-------	---------------	------	-----------	---------

A 1. Drawing updated following client comments

16.12.21

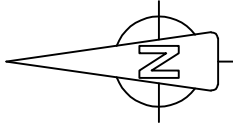

LOCATION PLAN - SCALE 1:1250

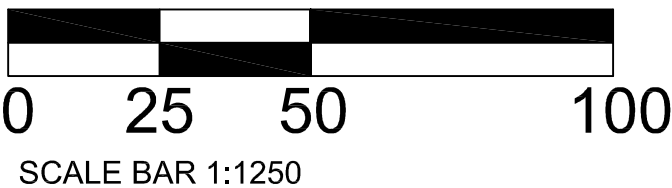

CHARTERED
ARCHITECTS
LTD

PROJECT: BLENDS LTD
BLENDS HOUSE
OVERBROOK LANE
KNOWSLEY BUSINESS PARK

CLIENT: BLENDS FOODS LTD

Drawing Title

LOCATION PLAN

Drawing No.
2196-PL-01

Date:
DECEMBER 2021

Scale:
1:1250 @ A4

Revision:
A

Issue:
PLANNING

Renaissance Studio, No 1 Derby St, Leigh, Lancashire WN7 4PF
Telephone: 01942 676360 . Fax: 01942 682084
Email: info@pabarchitects.co.uk . www.pabarchitects.co.uk