


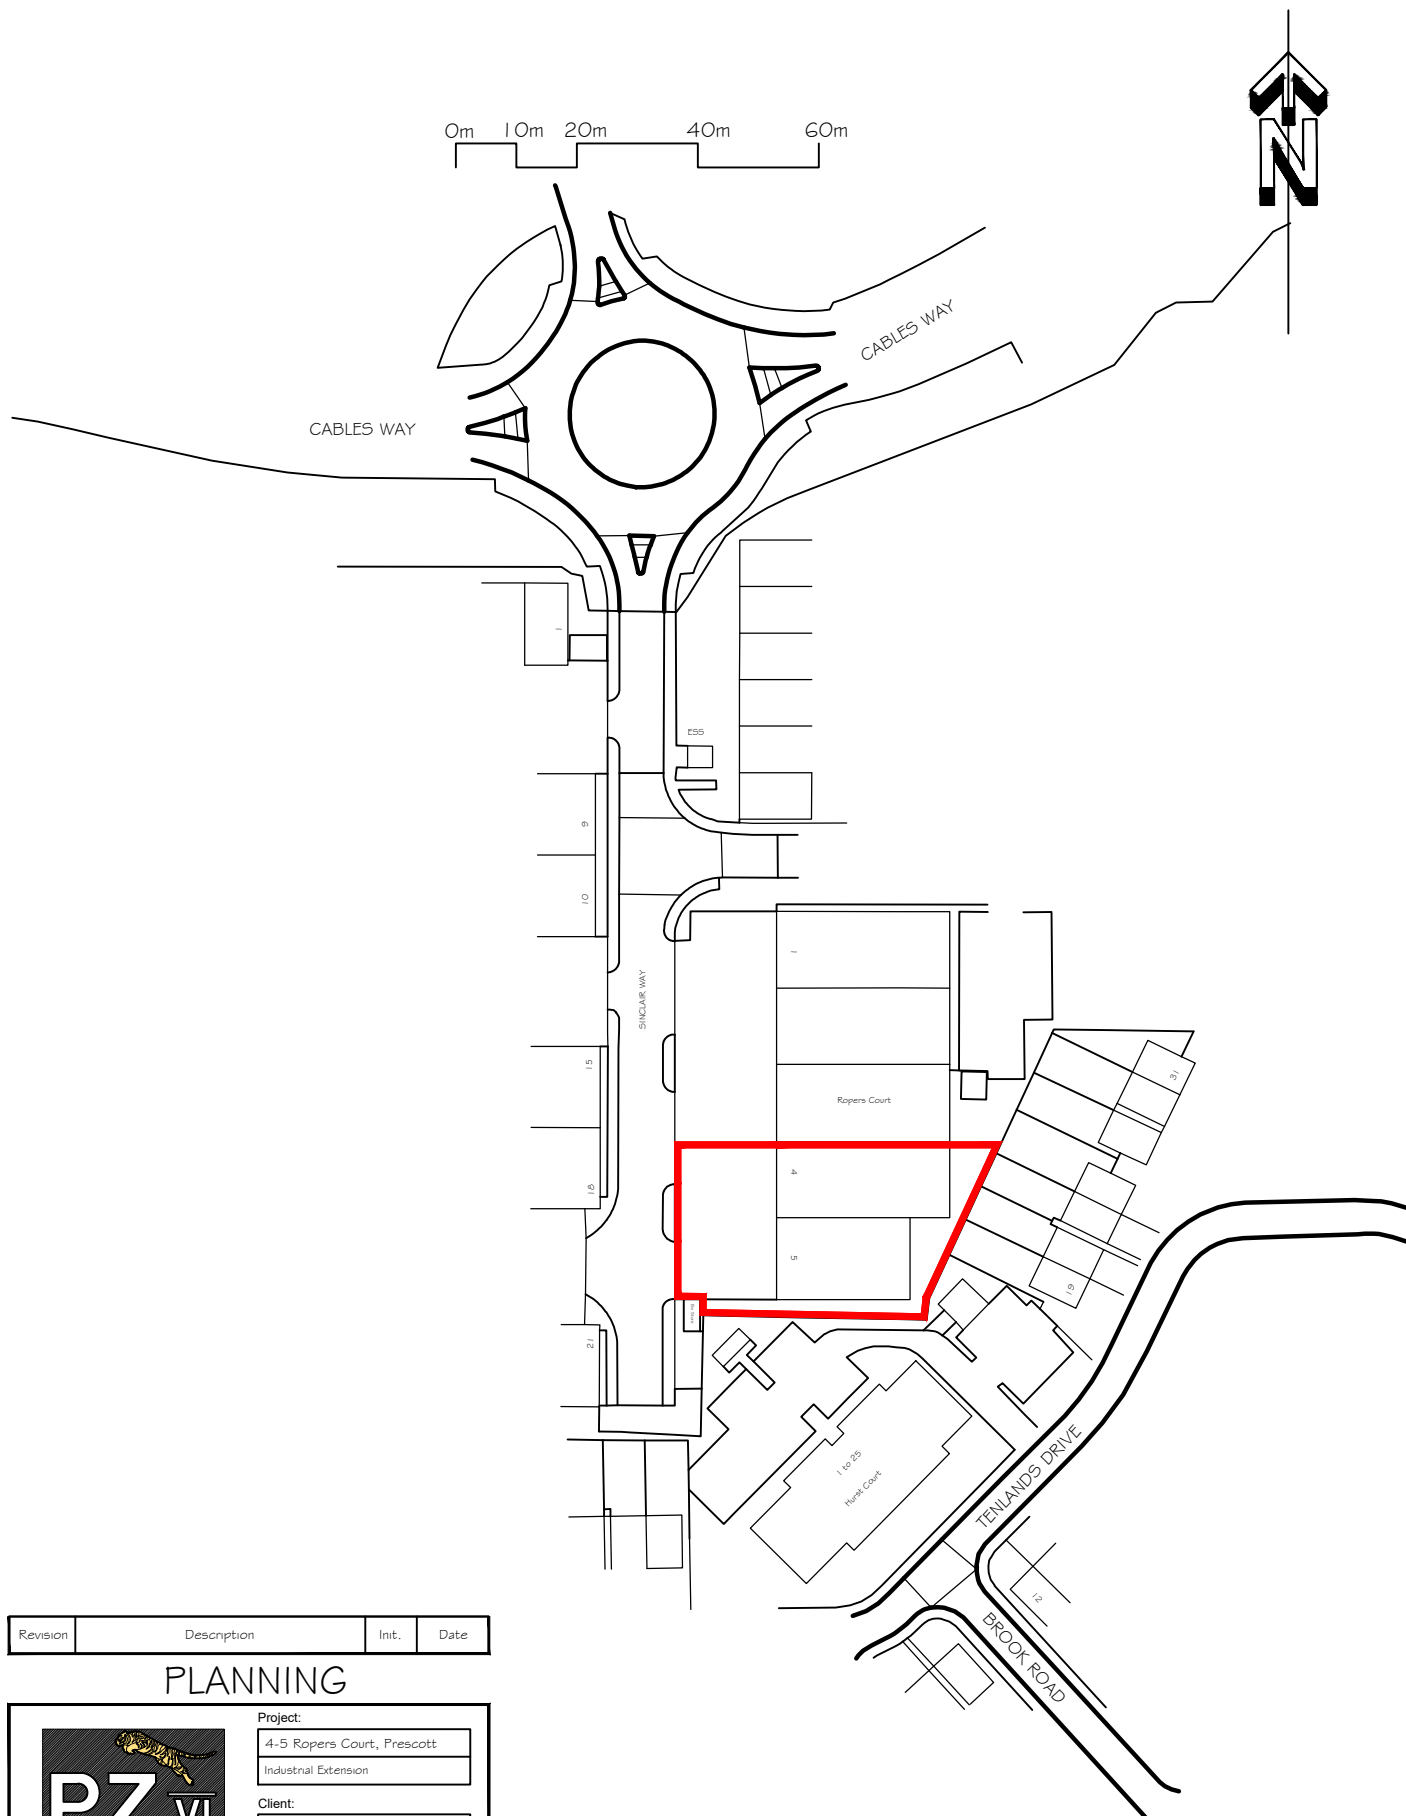

| Revision | Description | Init. | Date |
|----------|-------------|-------|------|
|----------|-------------|-------|------|

## PLANNING



47A Park Lane Poynton Stockport Cheshire SK12 1RD  
Tel: 01625 403 516 Fax: 01625 403 516  
E-mail: info@pzi-architects.co.uk

Drawing No:

KRB14-PL-101

Rev:

-

Project:

4-5 Ropers Court, Prescott

Industrial Extension

Client:

Harrison Collier

Drawing Title:

Location plan

Drawn By:

D.J.J

Checked:

J.Albutt

Scale:

1:1250@A4

Date:

12.04.2022