

- GENERAL NOTE:
- - THE DRAWINGS ARE TO BE READ IN CONJUNCTION WITH ALL OTHER RELEVANT DRAWINGS AND SPECIFICATION, ANY DISCREPANCIES, ERRORS OR OMISSIONS TO BE BROUGHT TO THE ATTENTION OF 'D2 Architects'.
 - ALL DIMENSIONS ARE TO BE CHECKED PRIOR TO COMMENCEMENT.
 - THIS DRAWING IS THE PROPERTY OF 'D2 Architects' AND MUST NOT BE COPIED OR REPRODUCED EITHER IN WHOLE OR IN PART WITHOUT WRITTEN PERMISSION.

Rev:	Description:	Date:
X	Planning Issue	02.12.24
A	Validation	17.12.24

Sketch

Scheme Title:
The Barn, Knowsley

Drawing Reference:
Proposed Elevations

Scale @ A3: **1 : 100**
Drawn by: **TGS**
Checked by: **MOH**

Project Number:	Drawing Number:	Revision:
6655	PL04	A




ARCHITECTS

Soughton House
2 Nicholas Street Mews
Chester
Cheshire
CH1 2NS


01244 820 984

admin@d2architects.co.uk
www.d2architects.co.uk

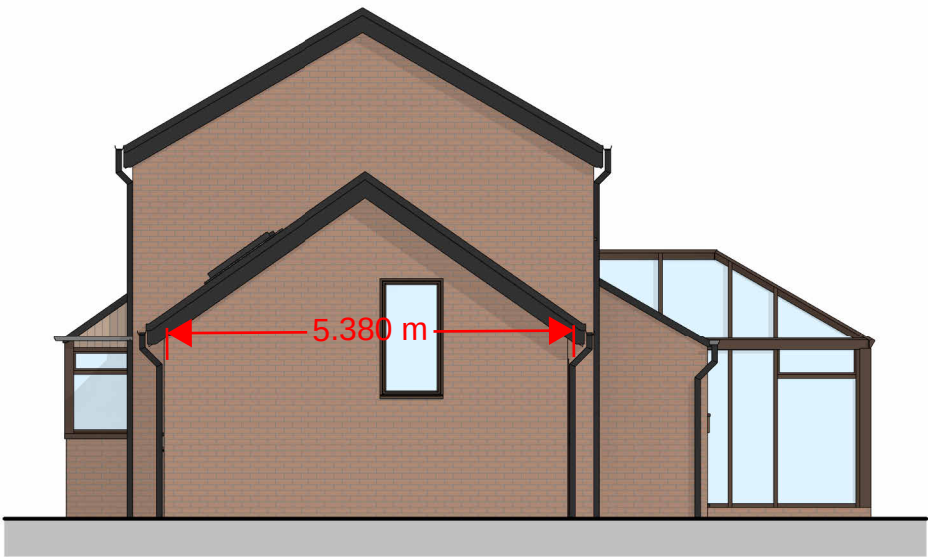

Proposed - Side Elevation 01

Scale: 1 : 100

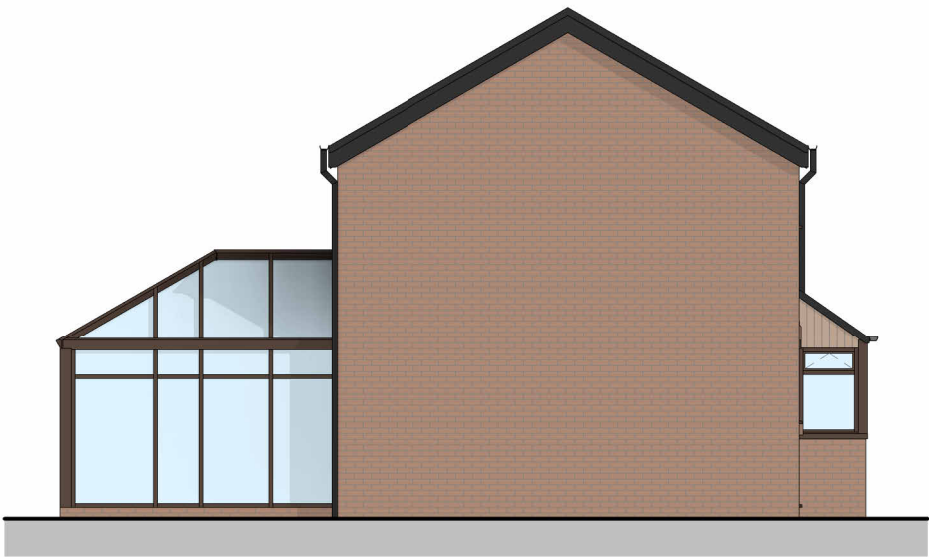

Proposed - Side Elevation 02

Scale: 1 : 100

