
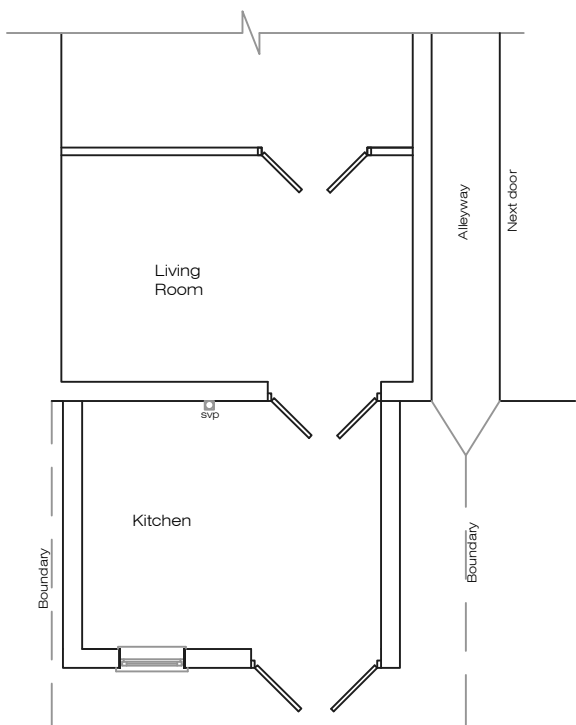


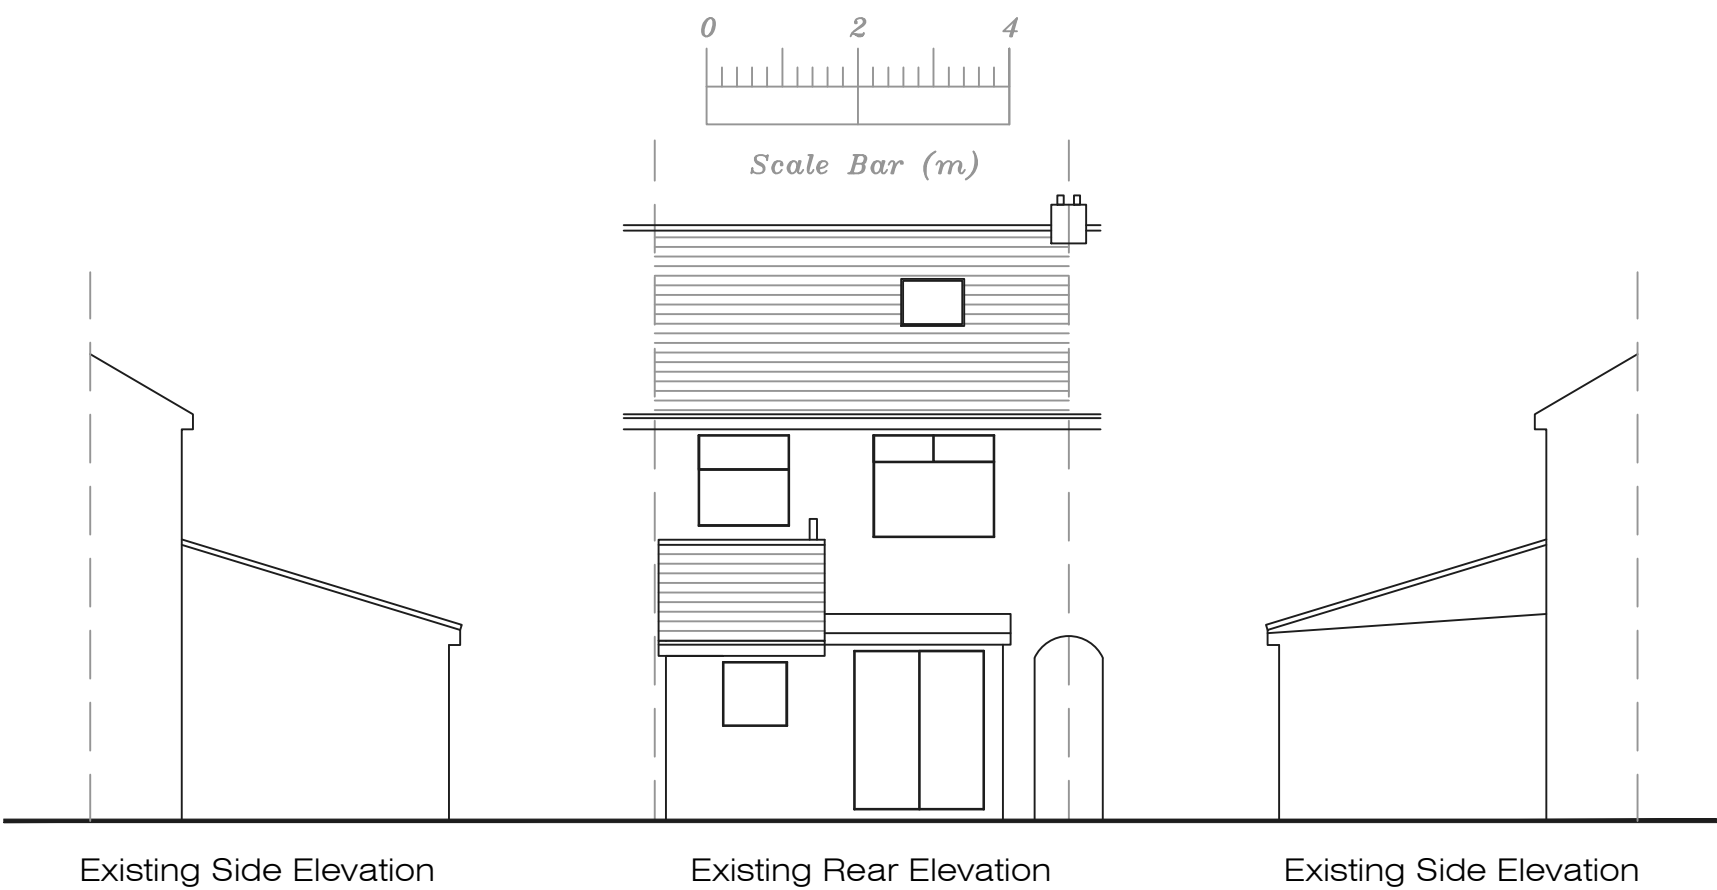

Address				
5 Crownway, L36				
Job Title				
Single storey extension works				
Drawing title				
Existing Plans				
Chkd	Appvd	date	scale	Dwg No.
		March '23	1:100 @ A2	001