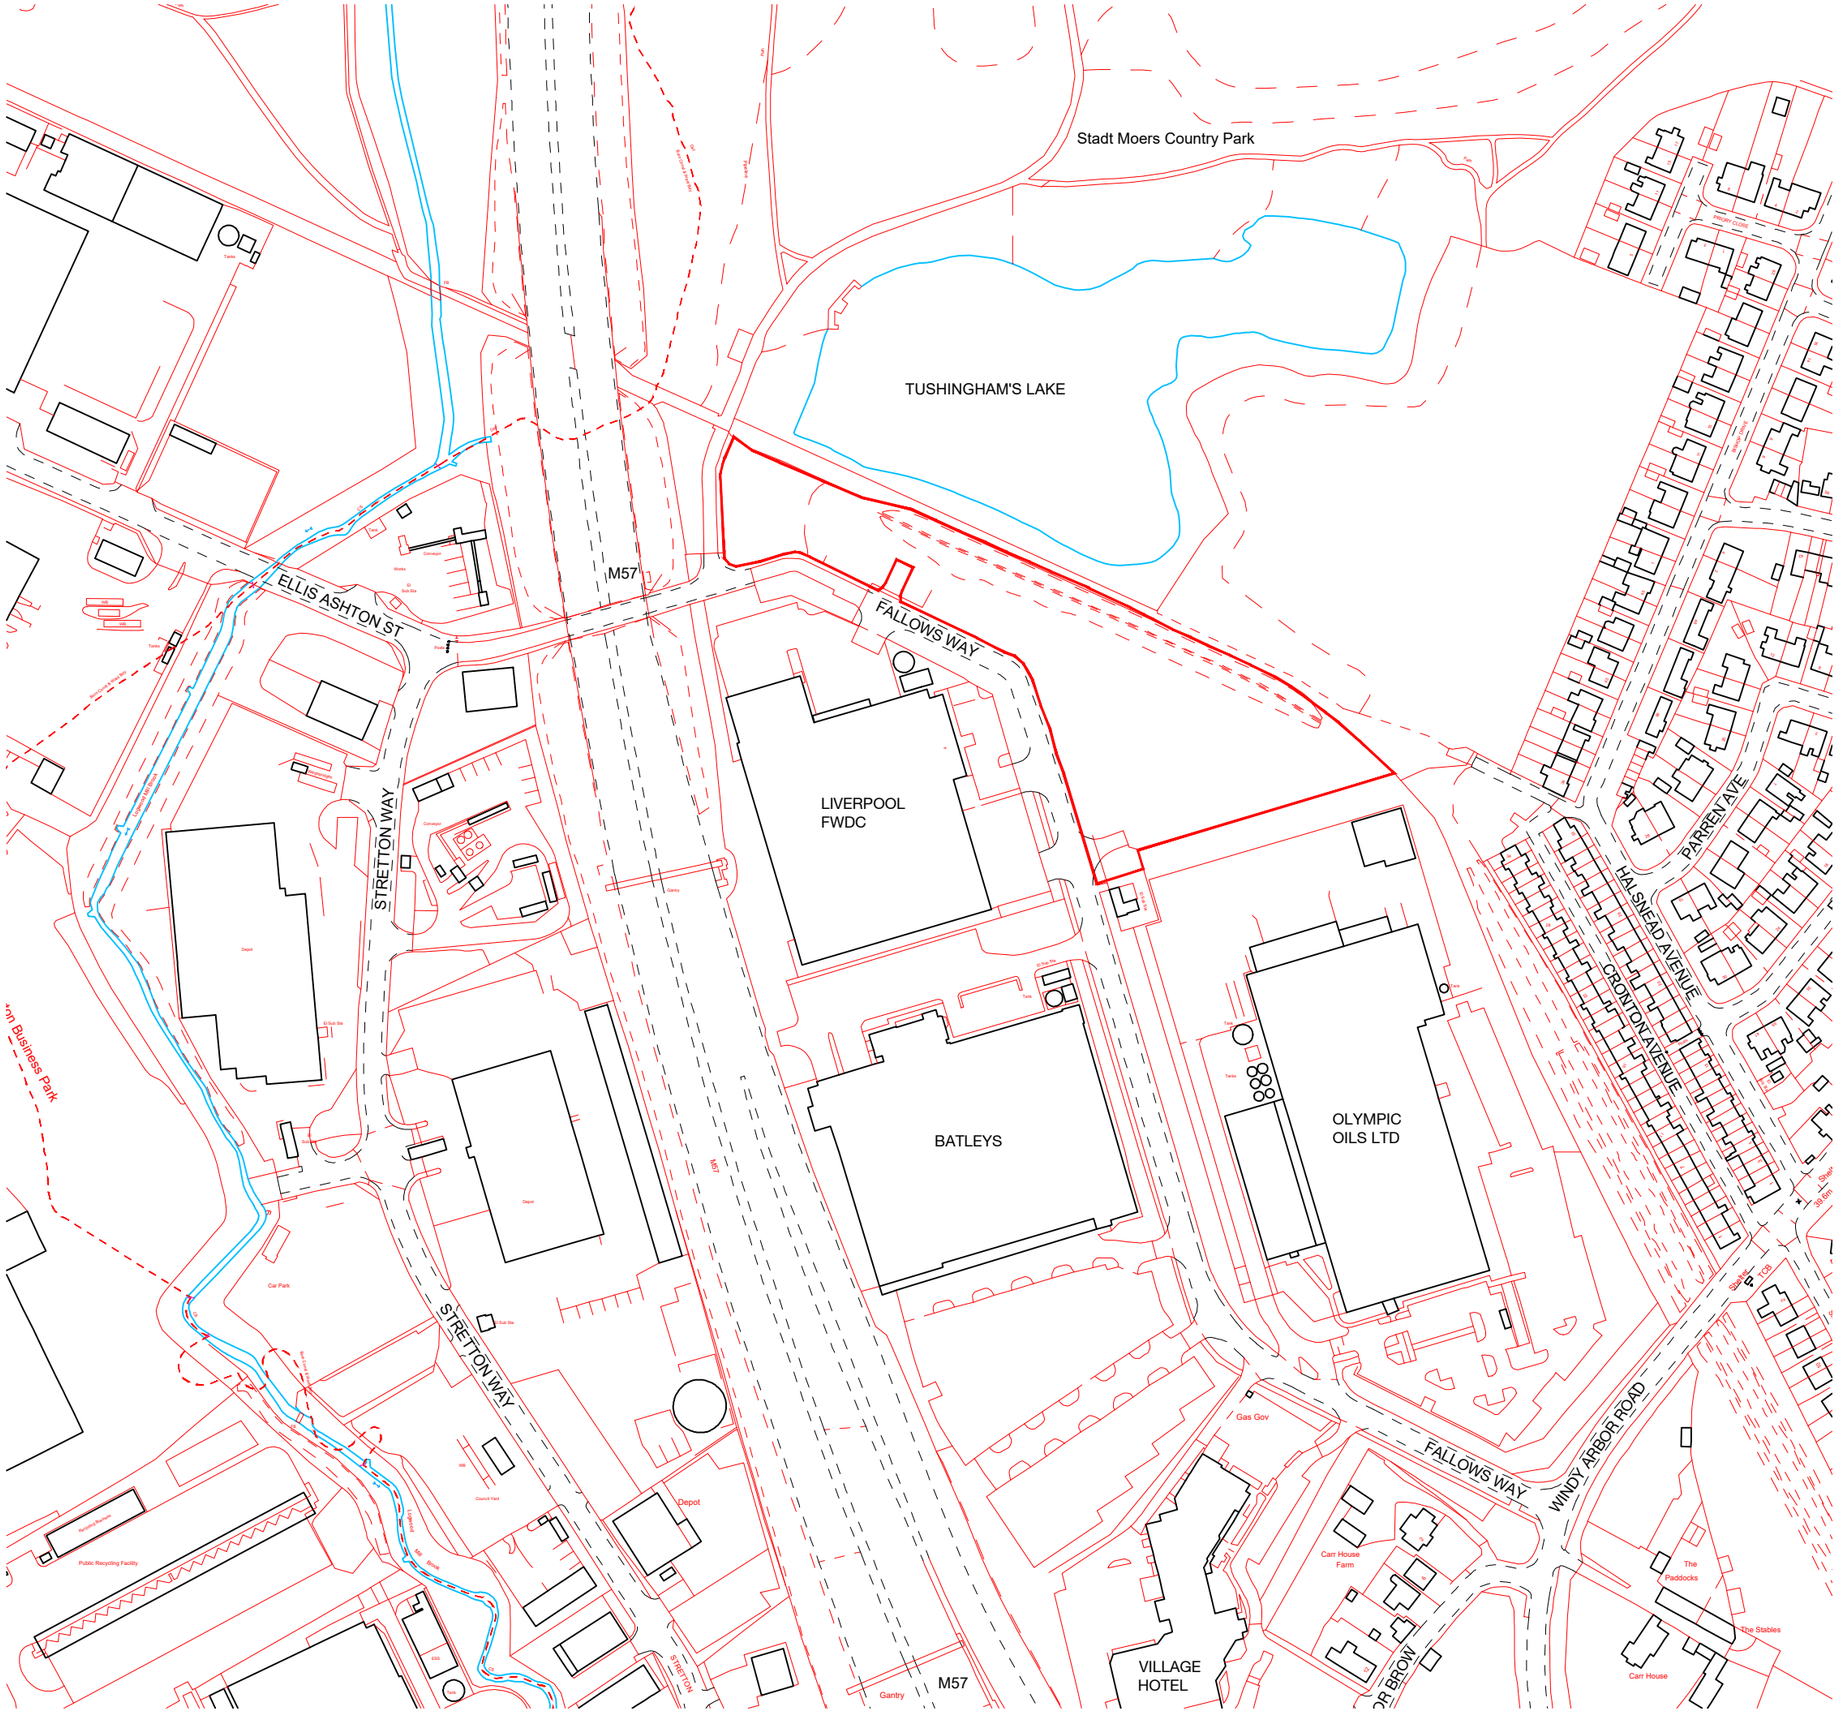


0 5 10cm

N

Notes | Sketch schemes may be based on plan information of unknown origin and is subject to verification and survey. Contractors must verify all dimensions on site before commencing any work or shop drawings. This drawing is not to be scaled. Use figured dimensions only. Ensure digital versions are plotted at 'Actual Size'. Building areas are liable to adjustment over the course of the design process due to ongoing construction detailing developments. Subject to statutory approvals and survey. The bar above is to check that the drawing has been printed to scale.

METRES
0 20 40 60 80 100
SCALE - 1:2500

Rev	Date	Description	Drawn	Checked
A	08/11/2021	OS UPDATED; SCALE BAR ADDED	ML	ML

Project: Fallows Way, Prescot

Drawing: Site Location Plan

Client: Allied Properties

BIM Suitability Description: SUITABLE FOR INFORMATION — BIM Suitability Code: S2

Status	Planning
Date	20/08/2021
Drawn	ML
Checked	GE
Scale (A3)	1/2500

2 Riverside Way
Whitehall Waterfront
LEEDS ■
LS1 4EH
t 0113 819 8041

320 City Road
Angel
LONDON □
EC1V 2NZ
t 0203 883 8602

w edwardarchitecture.co.uk
e info@edwardarchitecture.co.uk

edward architecture

Project 0924 - Originator EA - Discipline A - Drawing No PL01 - Rev A