



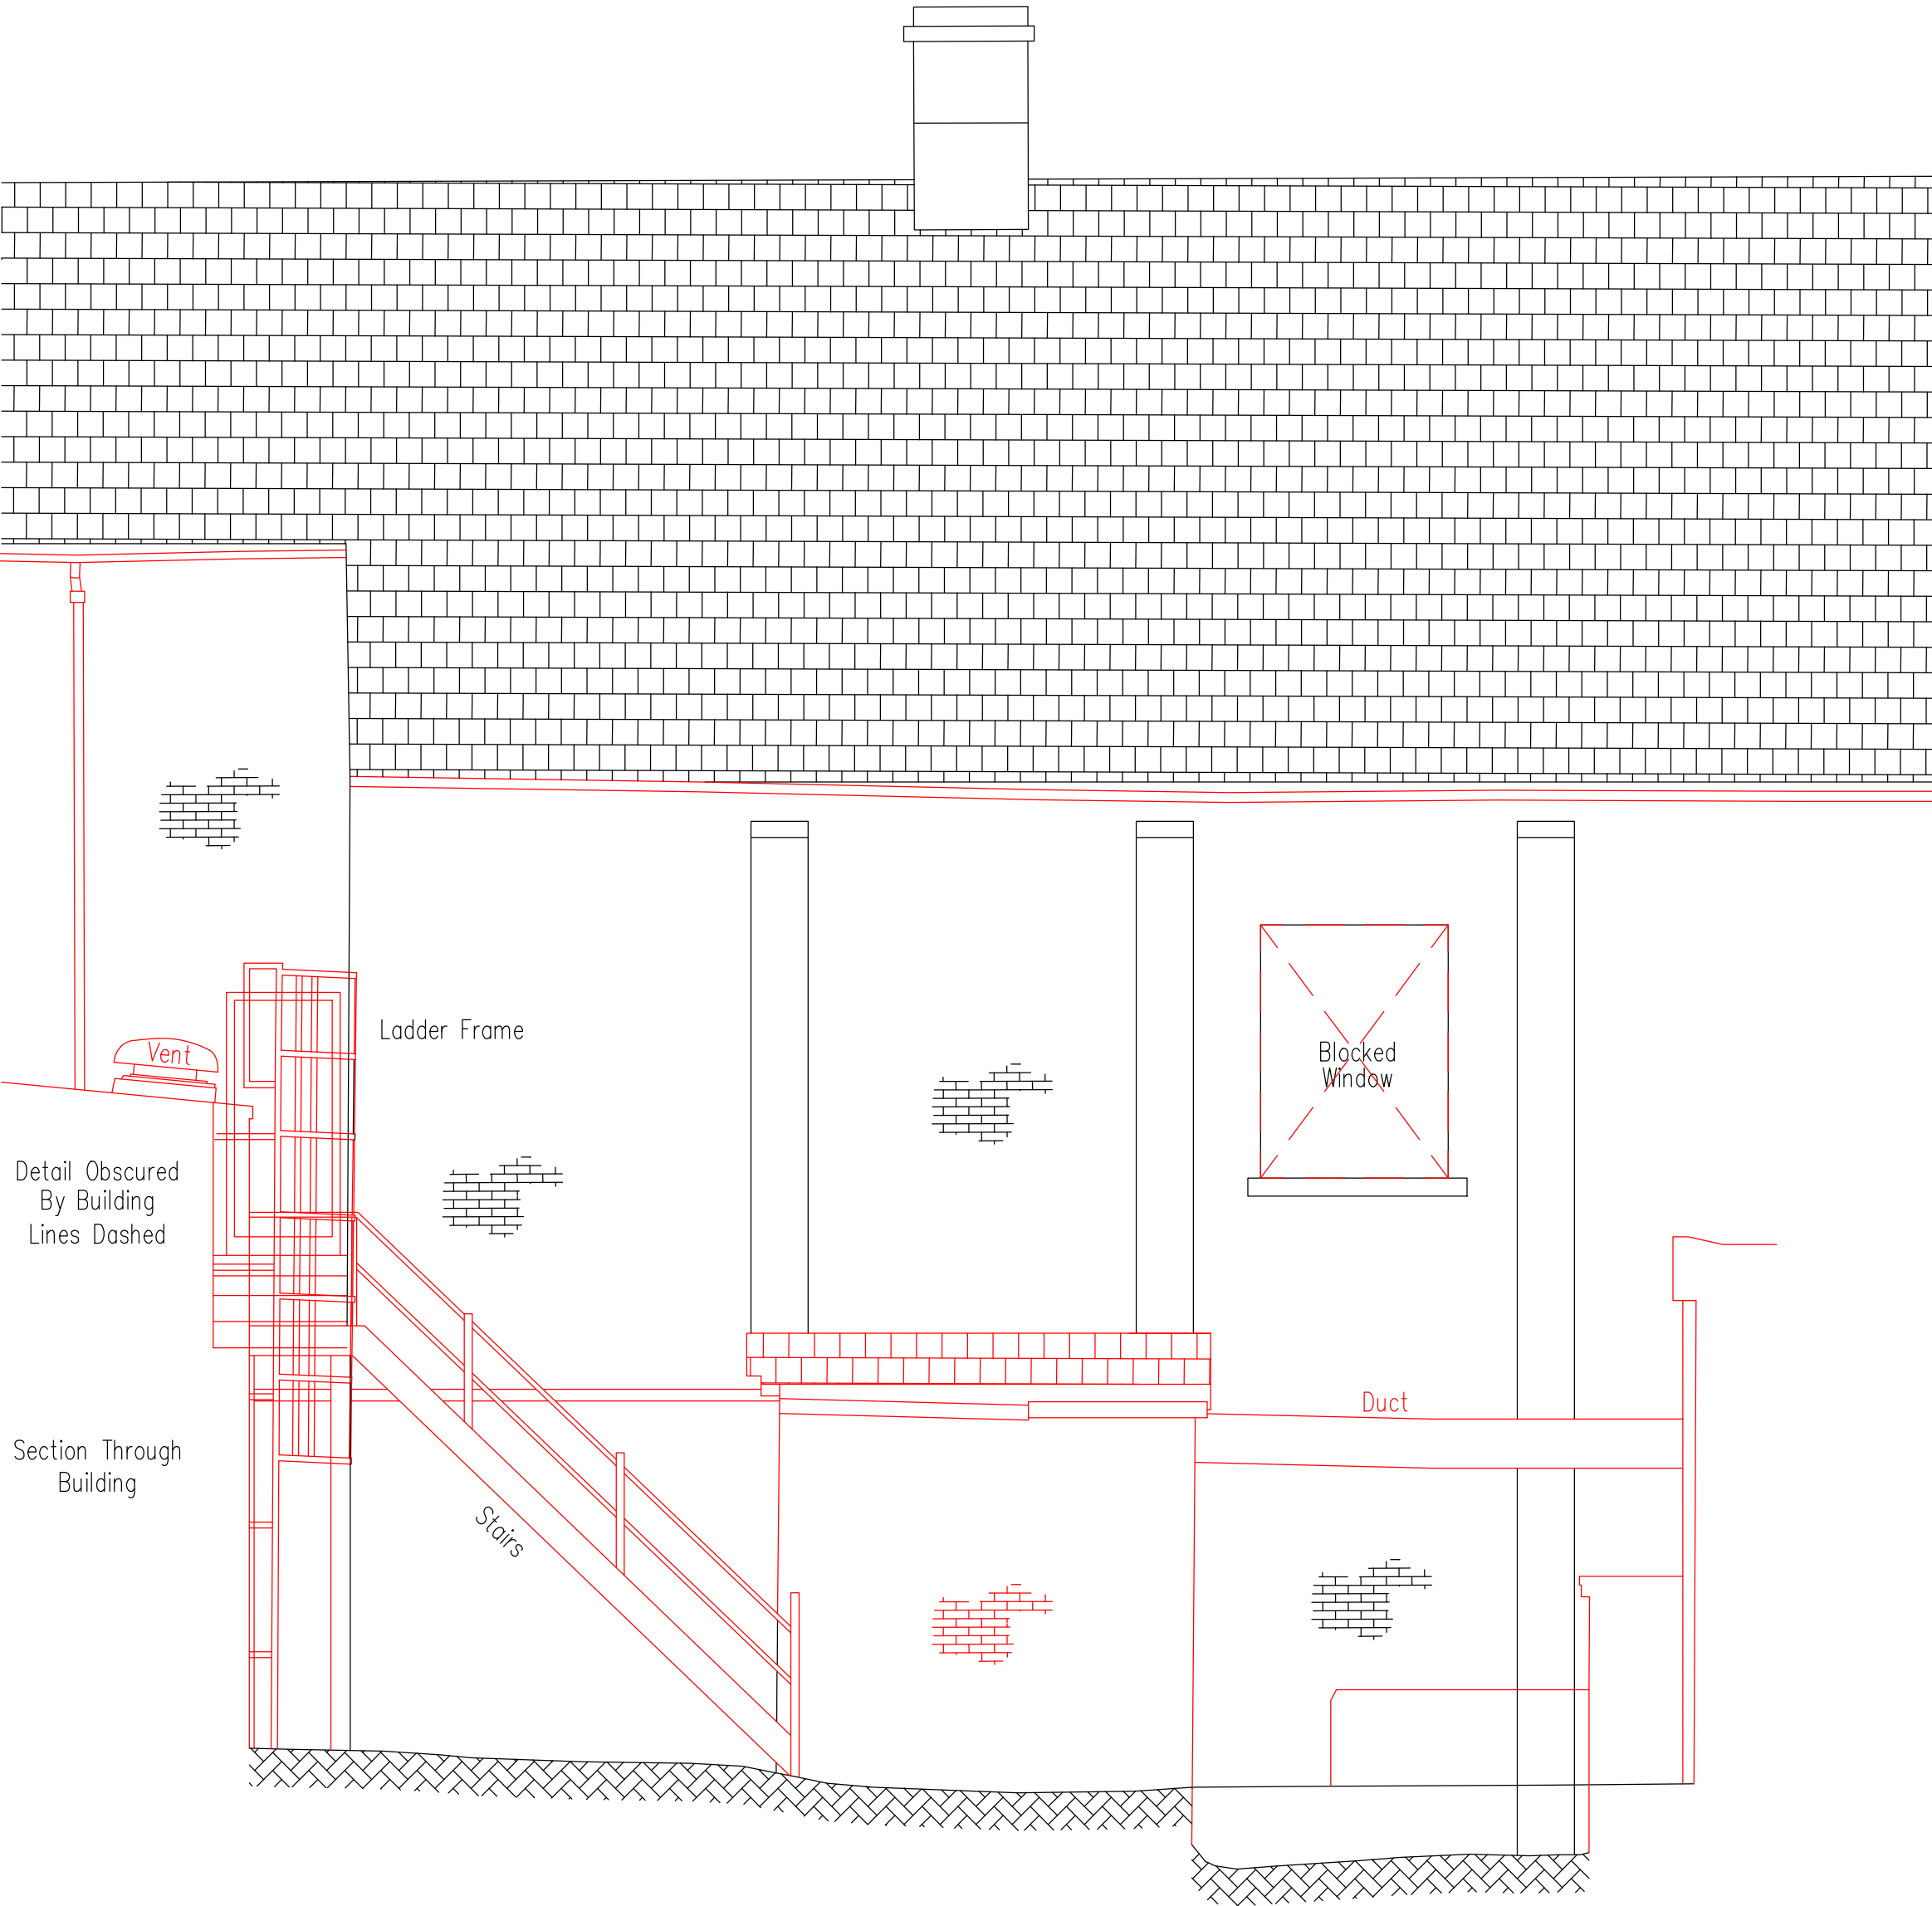

1 Existing Elevation C
1011 1:50

This drawing can be scaled from for the purposes of planning and tender

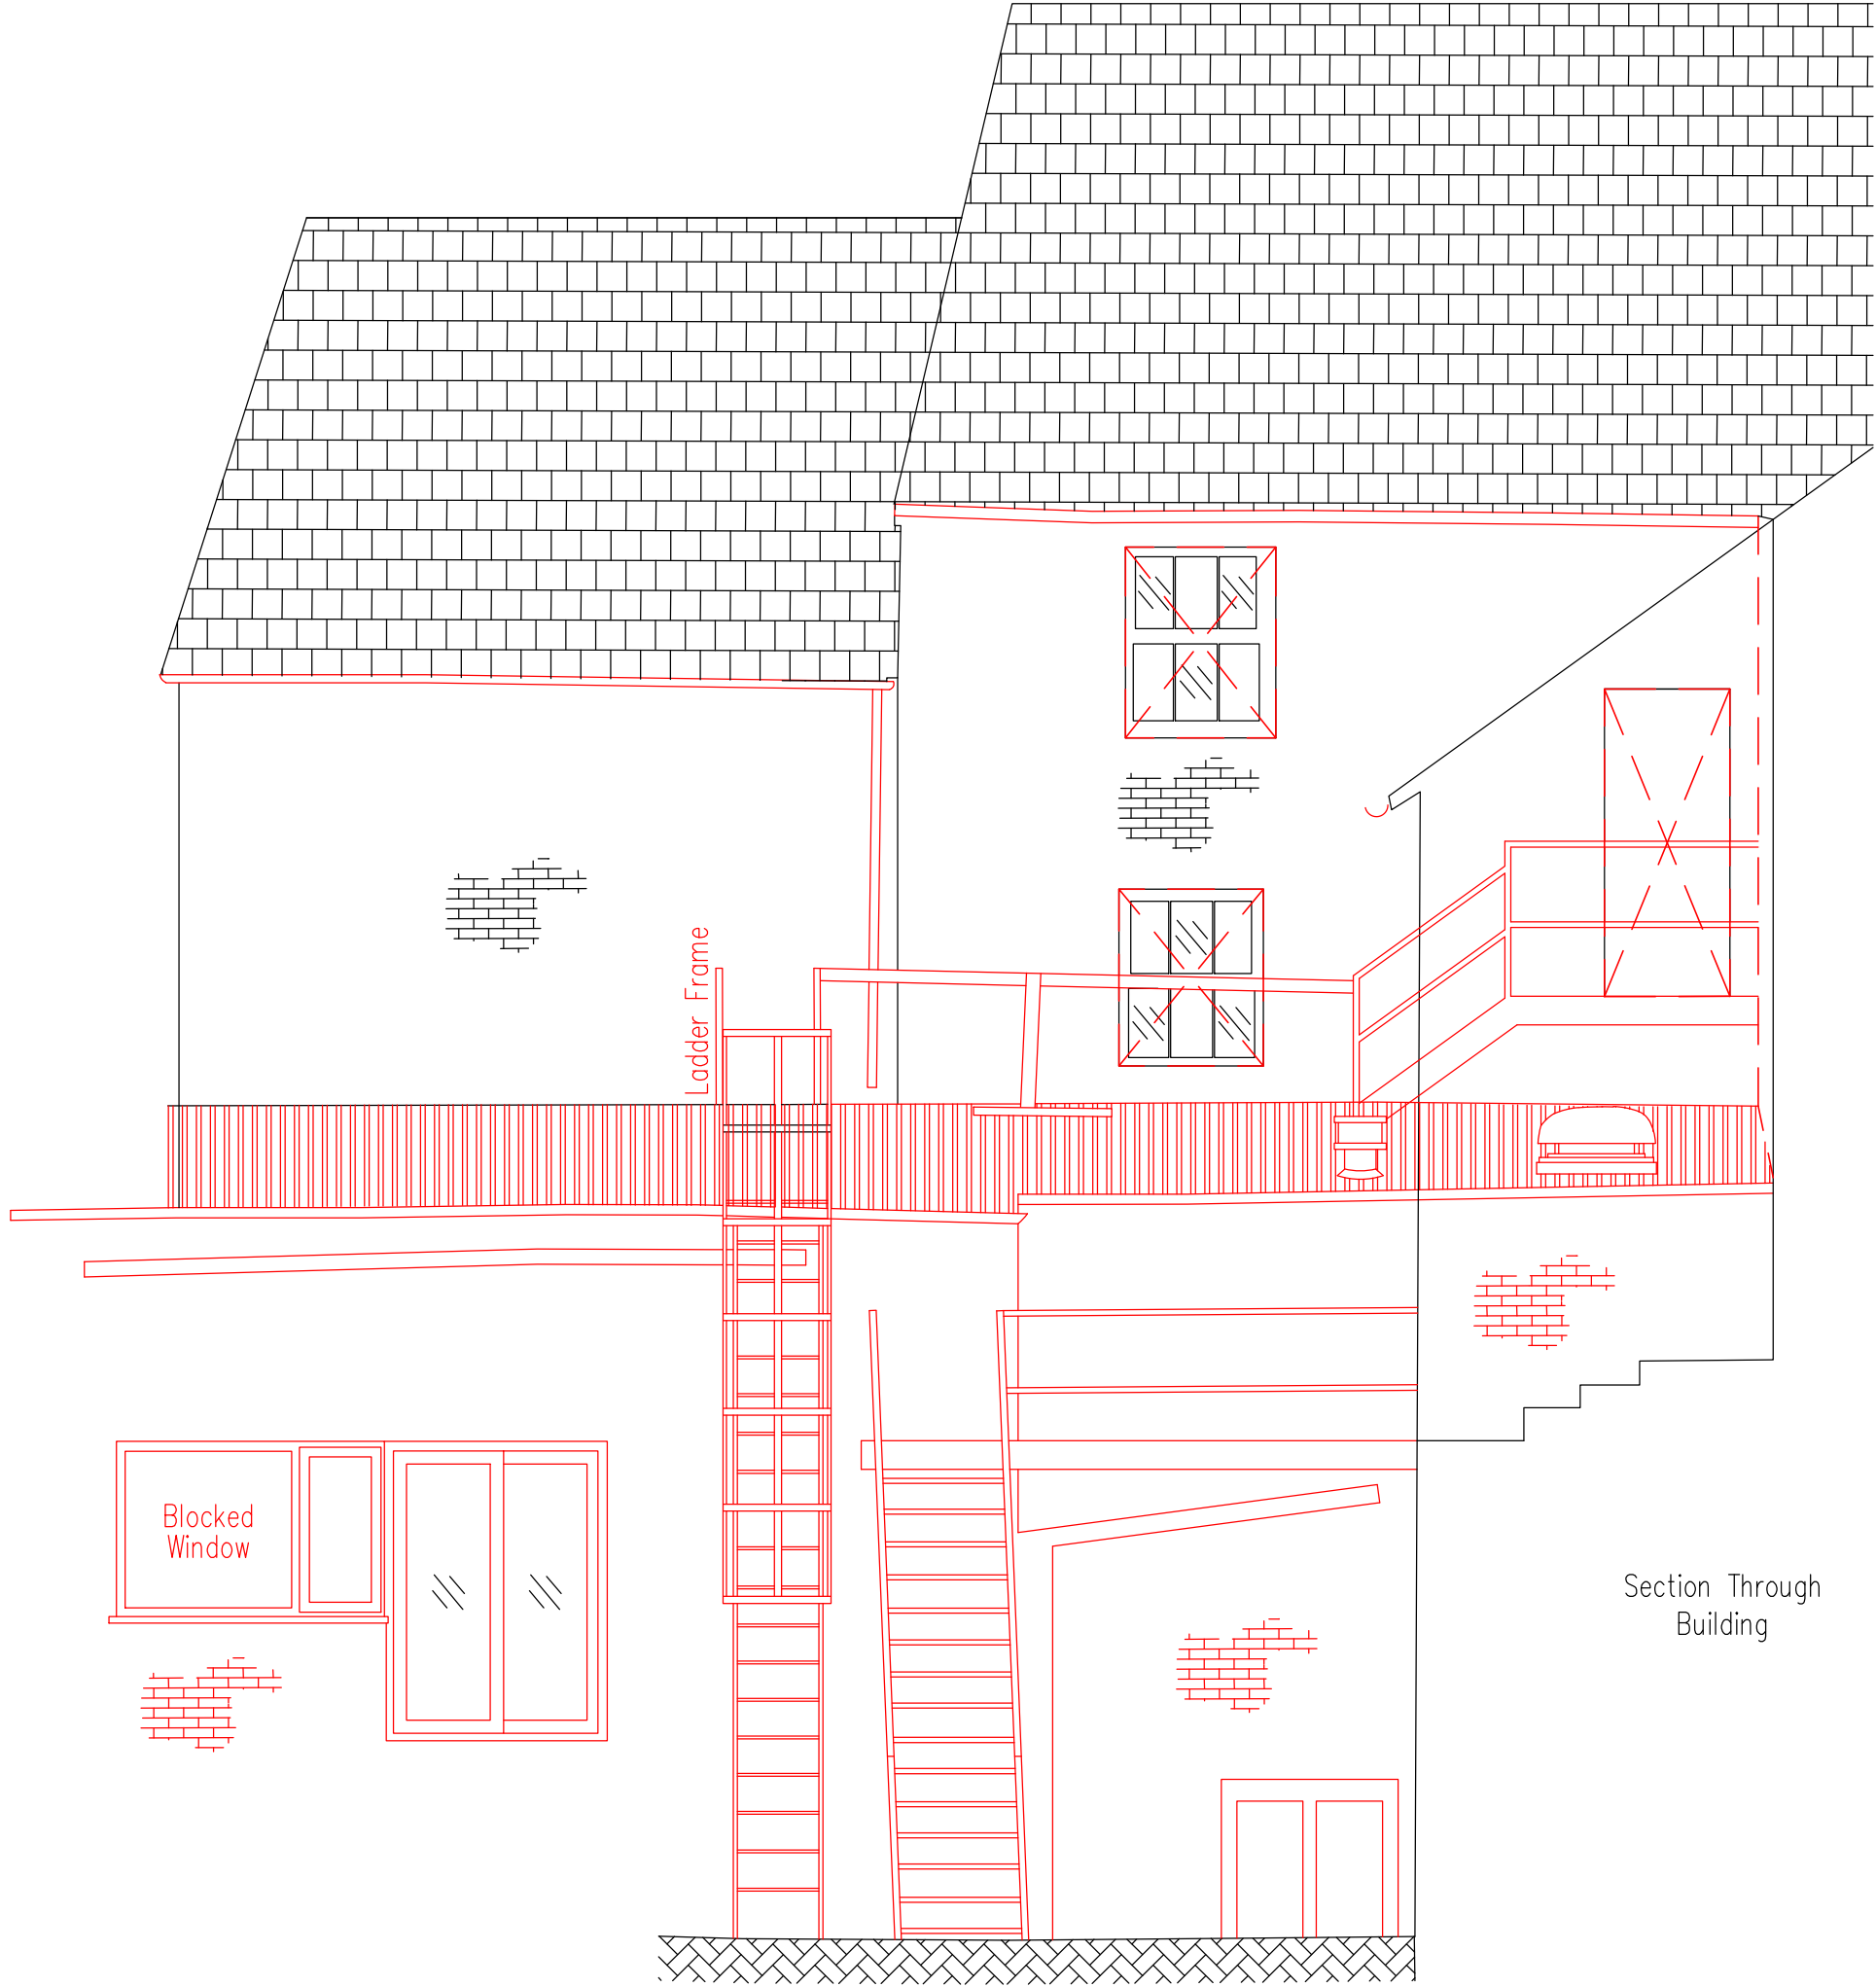

2 Existing Elevation D
1011 1:50

This drawing can be scaled from for the purposes of planning and tender

Notes: 17/02/2023 15:42:58


Drawings are based on survey data and may not accurately represent what is physically present.

Do not scale from this drawing. All dimensions are to be verified on site before proceeding with the work.

All dimensions are in millimeters unless noted otherwise.

Purcell shall be notified in writing of any discrepancies.

Key Plan
not to scale

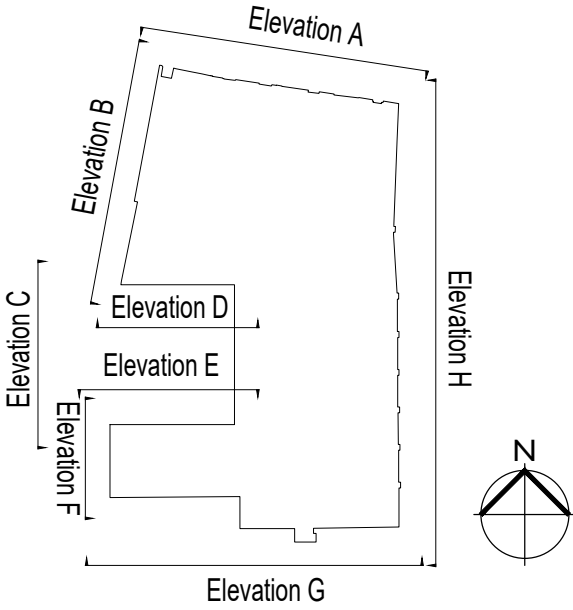


P01	16/02/2023	MP	PS	As Indicated	
REV	DATE	BY	CHK	DESCRIPTION	

CLIENT
Knowsley Council

PROJECT
Prescot Picture Palace

JOB NUMBER
241331

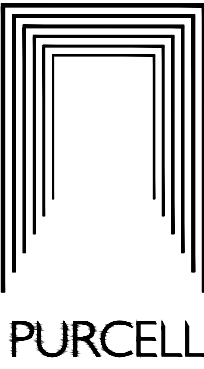

TITLE
Prescot Picture Palace
Existing Elevations Sheet 2

SIZE	SCALE	LAST REVISED	DRAWN	CHECKED
A1L	1:50	16/02/2023	MP	PS
REV	SUITABILITY/REASON FOR ISSUE			
P01	S4 - Listed Building Consent			
DRAWING NAME				
241331-PUR-00-ZZ-DR-A-1011				
St James', 79 Oxford Street, Manchester, M1 6PQ				
© PURCELL 2019. PURCELL IS THE TRADING NAME OF PURCELL ARCHITECTURE LTD.				