
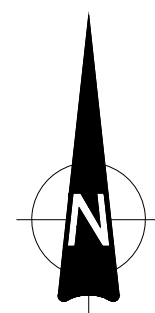


GENERAL NOTES:

- THIS DRAWING IS TO BE READ IN CONJUNCTION WITH ALL RELEVANT ARCHITECTS AND ENGINEERS DRAWINGS AND SPECIFICATIONS.
- DO NOT SCALE THIS DRAWING. ANY AMBIGUITIES, OMISSIONS AND ERRORS ON DRAWINGS SHALL BE BROUGHT TO THE ENGINEERS ATTENTION IMMEDIATELY. ALL DIMENSIONS MUST BE CHECKED / VERIFIED ON SITE.
- ALL DIMENSIONS ARE IN METRES UNLESS NOTED OTHERWISE.
- FOR GENERAL NOTES REFER TO DRAWING.

THIS DRAWING IS FOR INFORMATION PURPOSES ONLY AND NOT TO BE USED FOR CONSTRUCTION

PLOTS ARE INDICATIVE AND SHOWN FOR APPROXIMATE IMPERMEABLE AREAS ONLY.
PHASE 2 SUBJECT TO PLANNING

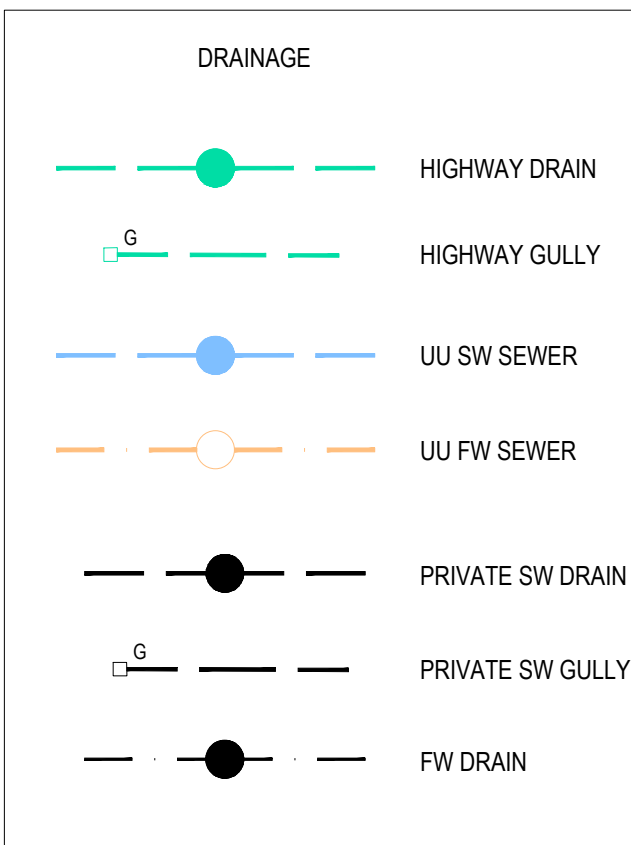

P02	UPDATED DRAINAGE DETAILS	07/02/22	AF	RT
P01	ISSUED	07/02/22	AF	RT

Rev	Description	Date	By	Chk
-----	-------------	------	----	-----



11/55 Tinsbury Street, Liverpool, L2 2SB
0151 705 2000
liverpool@curtins.com
www.curtins.com

Cur & Brookes - Transport Planning - Environmental - Infrastructure - Development - Construction & Heritage - Project Delivery
Birmingham - Bristol - Cambridge - Cardiff - Glasgow - Leeds - Liverpool - Manchester - Newcastle - Nottingham - Oxford - Plymouth - Southampton - Swansea - Wolverhampton

Status: SUITABLE FOR INFORMATION

Project: EARLSFIELD PARK

Dwg Title: OUTLINE DRAINAGE STRATEGY

Size: A0 Date: 07/02/22 Drawn By: AF Designed By: RT Checked By: RT

Scale: 1:500

Project No: 079708 - CUR - ZZ - XX - DR - C - 92001 - P02

Originator: Volume: Level: Type: Role: Category / Number: Rev: