




B-B Section Through Office and Dock Levelers
Scale @ 1 : 500

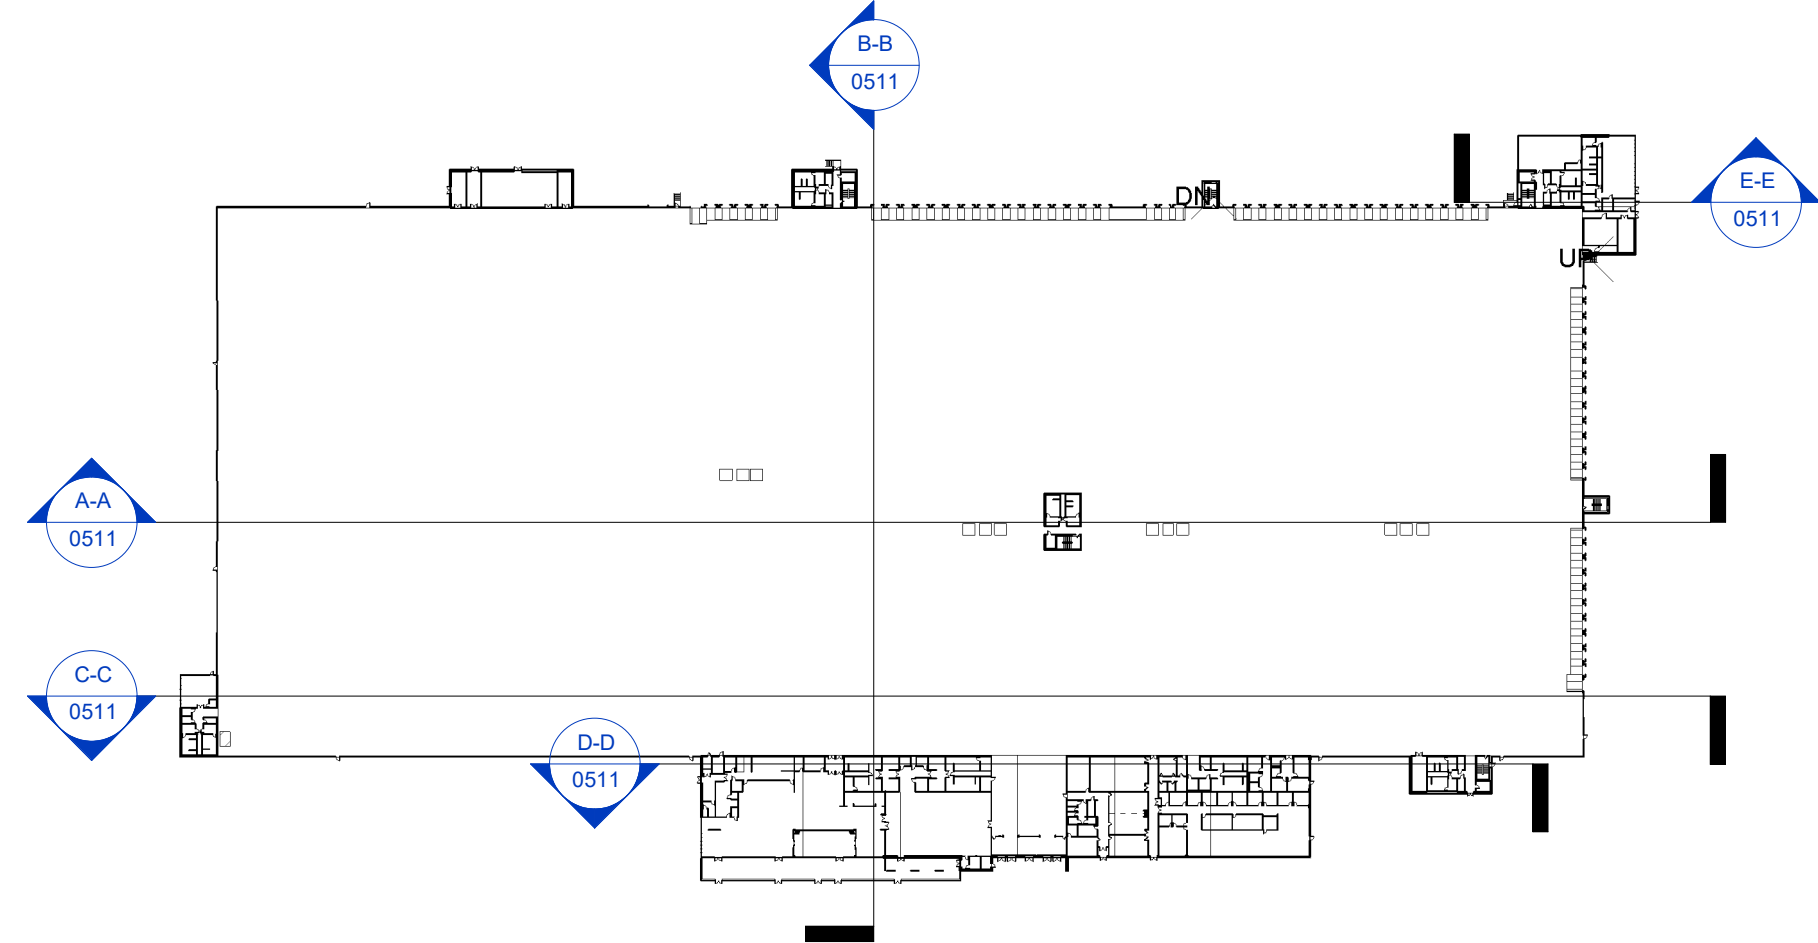


Section Key Plan
Scale @ 1 : 2000

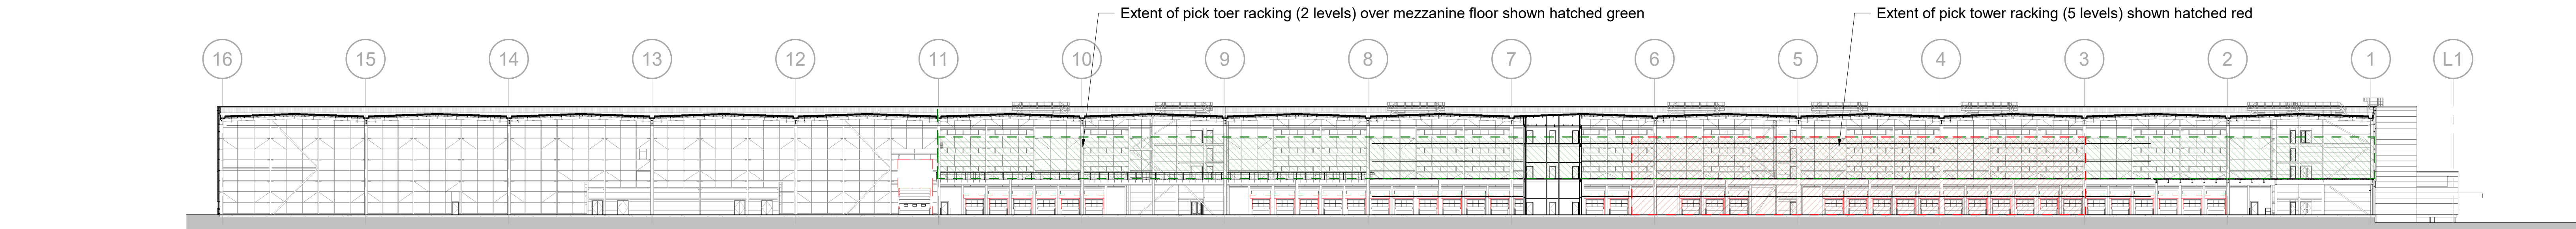


A-A Section Through Apex
Scale @ 1 : 500

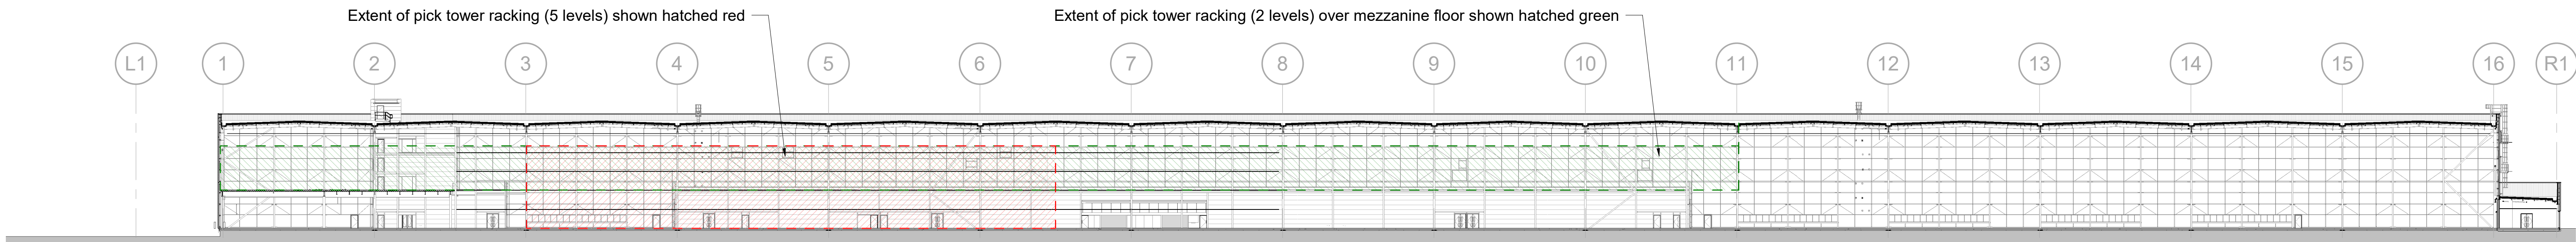

C-C Section Through Valley Gutter
Scale @ 1 : 500

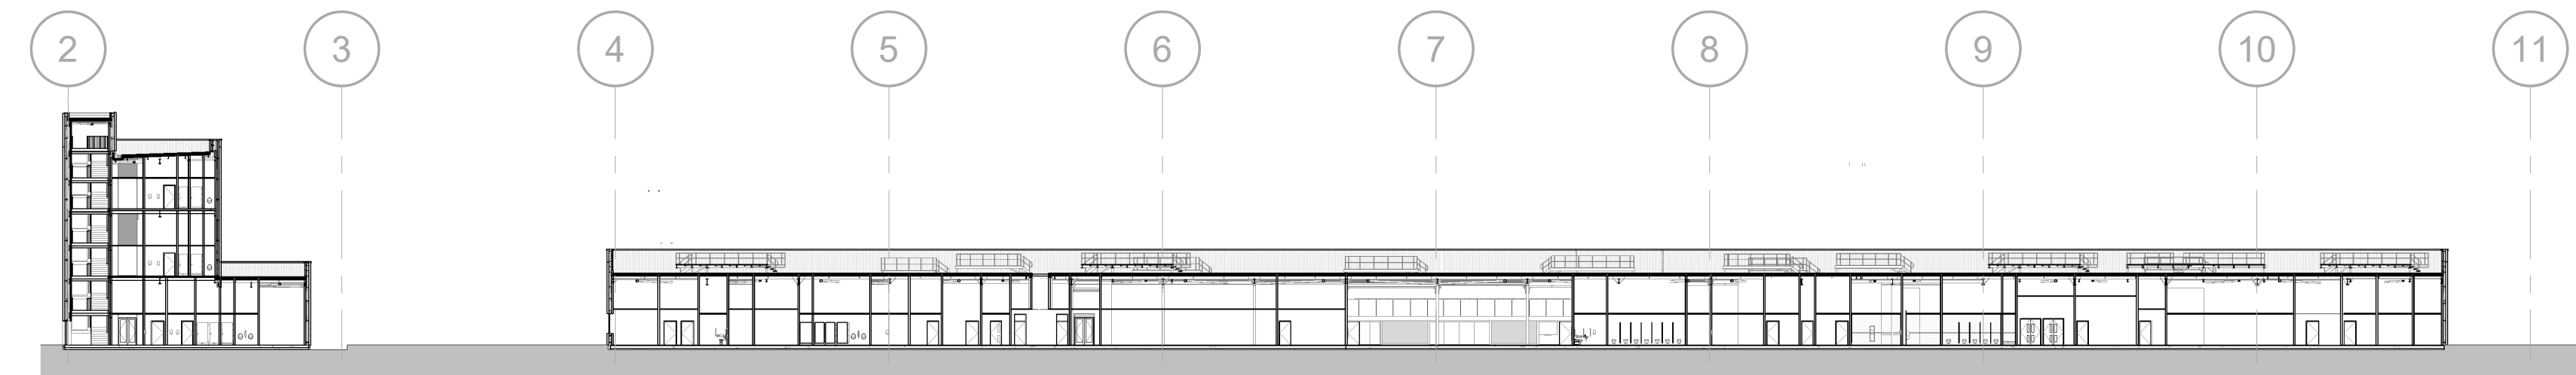

D-D Short Office Section
Scale @ 1 : 500

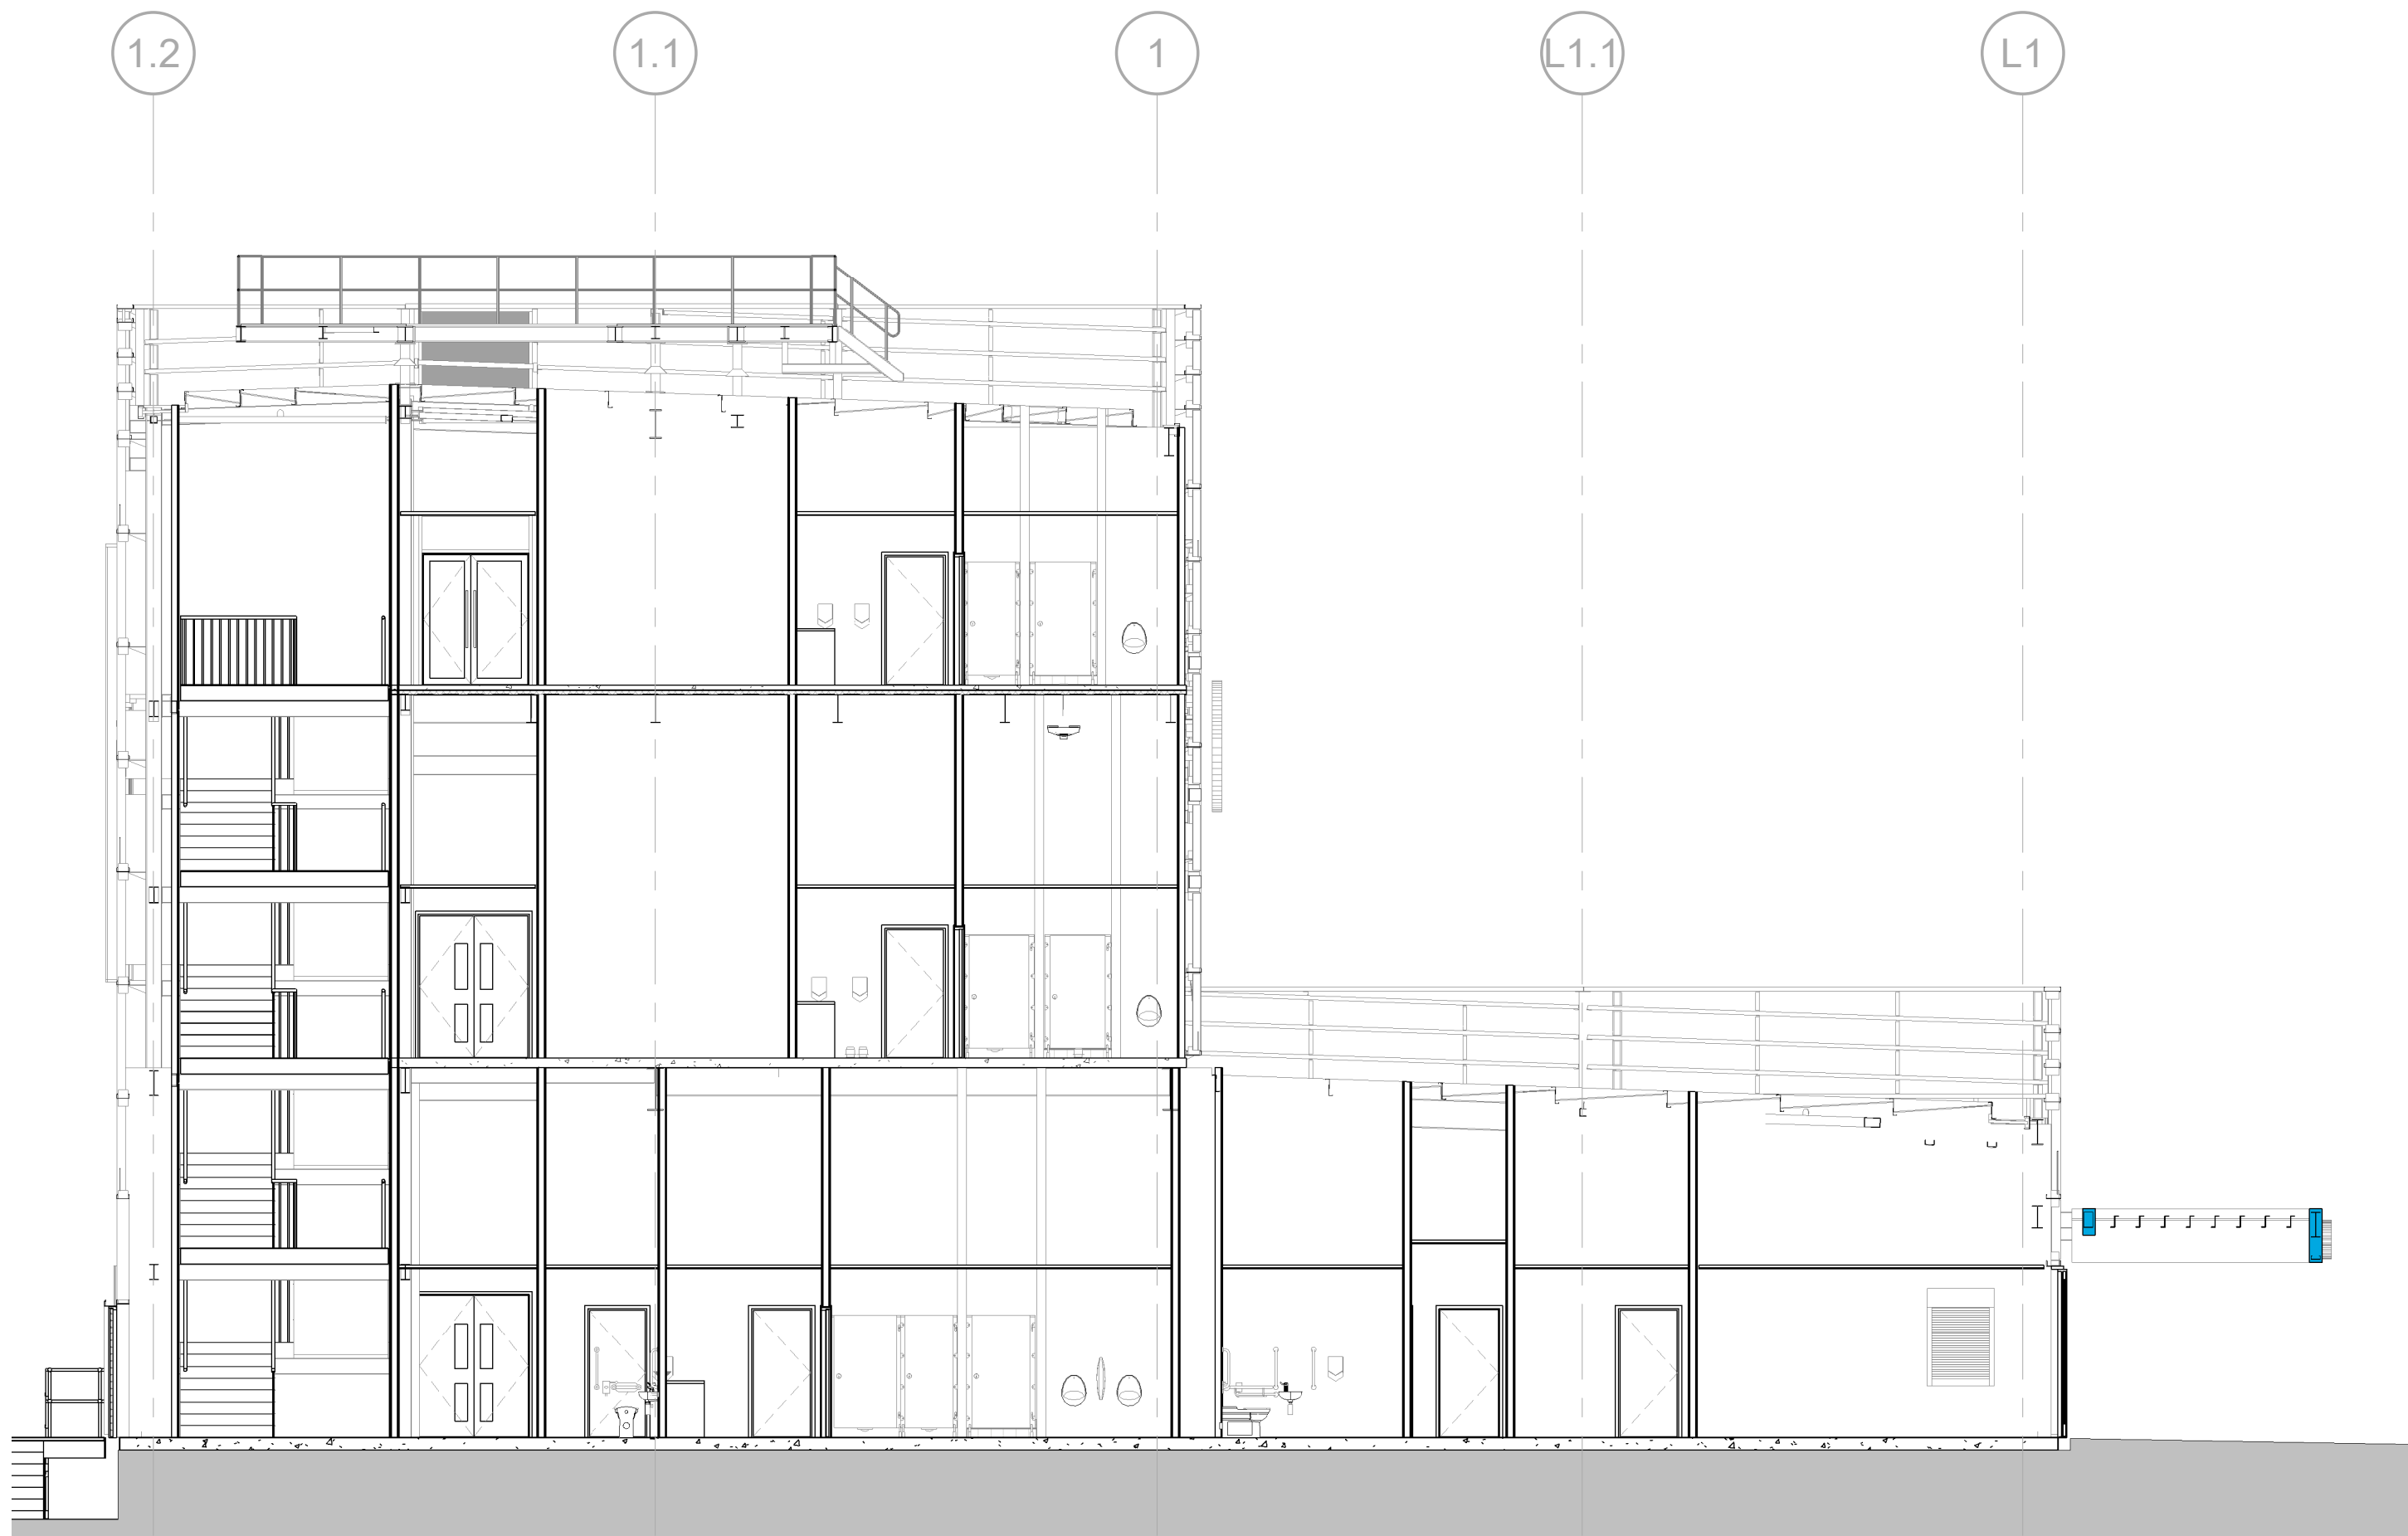

E-E Section Through Transport Hub
Scale @ 1 : 100

NOTES

- All dimensions and levels are to be checked on site.
- Any discrepancies are to be reported to the architect before any work commences.
- This drawing shall not be scaled to ascertain any dimensions. Work to figured dimensions only.
- This drawing shall not be reproduced without express written permission from AEW.
- Title overlay drawings and ownership boundaries are produced using all reasonable endeavours. AEW cannot be responsible for the accuracy or scale discrepancy of base plans supplied to them.
- All works are to be undertaken in accordance with Building Regulations and the latest British Standards.
- All proprietary materials and products are to be used in accordance with the manufacturer's recommendations.

This drawing contains the following model files: -

RNWD01-AEW-B1-XX-M3-A-0001_Distribution Unit (P66.1)
R11
RNWD01-SG-ZZ-ZZ-M3-S-0001
RNWD01-SUB-ZZ-ZZ-M3-V-1001-P20-RZP

CDM 2015

Client notified of duties: June 2019
Principal Designer: CDM Contract Services
Unless noted below, all known hazards have been highlighted on the drawing:

0 5 10 20 30m
Scale @ 1:500

PT	0203/22	DW	RD
Updated to show Roof M&E plant deck			
P6	0203/22	DW	RD
Updated to tenant's requirements and technical design developments			
PT	2904/20	KR	AS
Office welfare area removed. Mezzanine and pick tower amended			
P4	1302/20	TF	DRS
Grids amended. Internal layout and loading door arrangement adjusted to comments			
P3	1302/20	TF	DRS
Grids amended. Internal layout adjusted to comments			
P2	1002/20	TF	DRS
Annotation amended			
P1	2901/20	TF	DRS
Initial issue			
REV	Date	Drawn by: -	Checked by: -
Status	Purpose of issue		
S2	For Approval		
drawing stage: Technical Design			
client:			

PLP Knowsley

project:
PLP Knowsley

drawing title:
Proposed Building Sections

date: 29/01/20 drawn: TF
scale @ A0: As Indicated checked: DRS

Rev

P7

B8391-AEW-XX-XX-DR-A-0511

Drawn by

PLP Knowsley

drawing title

date

drawn

TF

scale @ A0

As Indicated

checked

DRS

aei architects
0161 214 4370
www.aeiarchitects.com