

KEY









This drawing is based on AEW Architect's 'External Finishes Plan' (Drawing number: B8391-AEW-XX-XX-DR-A-0517 (P8) (S2) & is to be read in conjunction with the following BCA drawings:

2029-19-05H 'Landscape Proposals Plan' (1 of 2)
2029-19-06 'Landscape Proposals Plan' (2 of 2)

EXISTING GROUND LEVEL
Taken from ADM Regeneration Ltd 'Final Full Site As-Built Survey' (Drawing number: 10497-012)

Please note that where existing ground levels are not shown the existing ground level profile has been drawn indicatively

PROPOSED GROUND LEVELS
Taken from SGI 'Earthworks Proposed Finished Levels' (Drawing number: C1324-300 Rev. B)

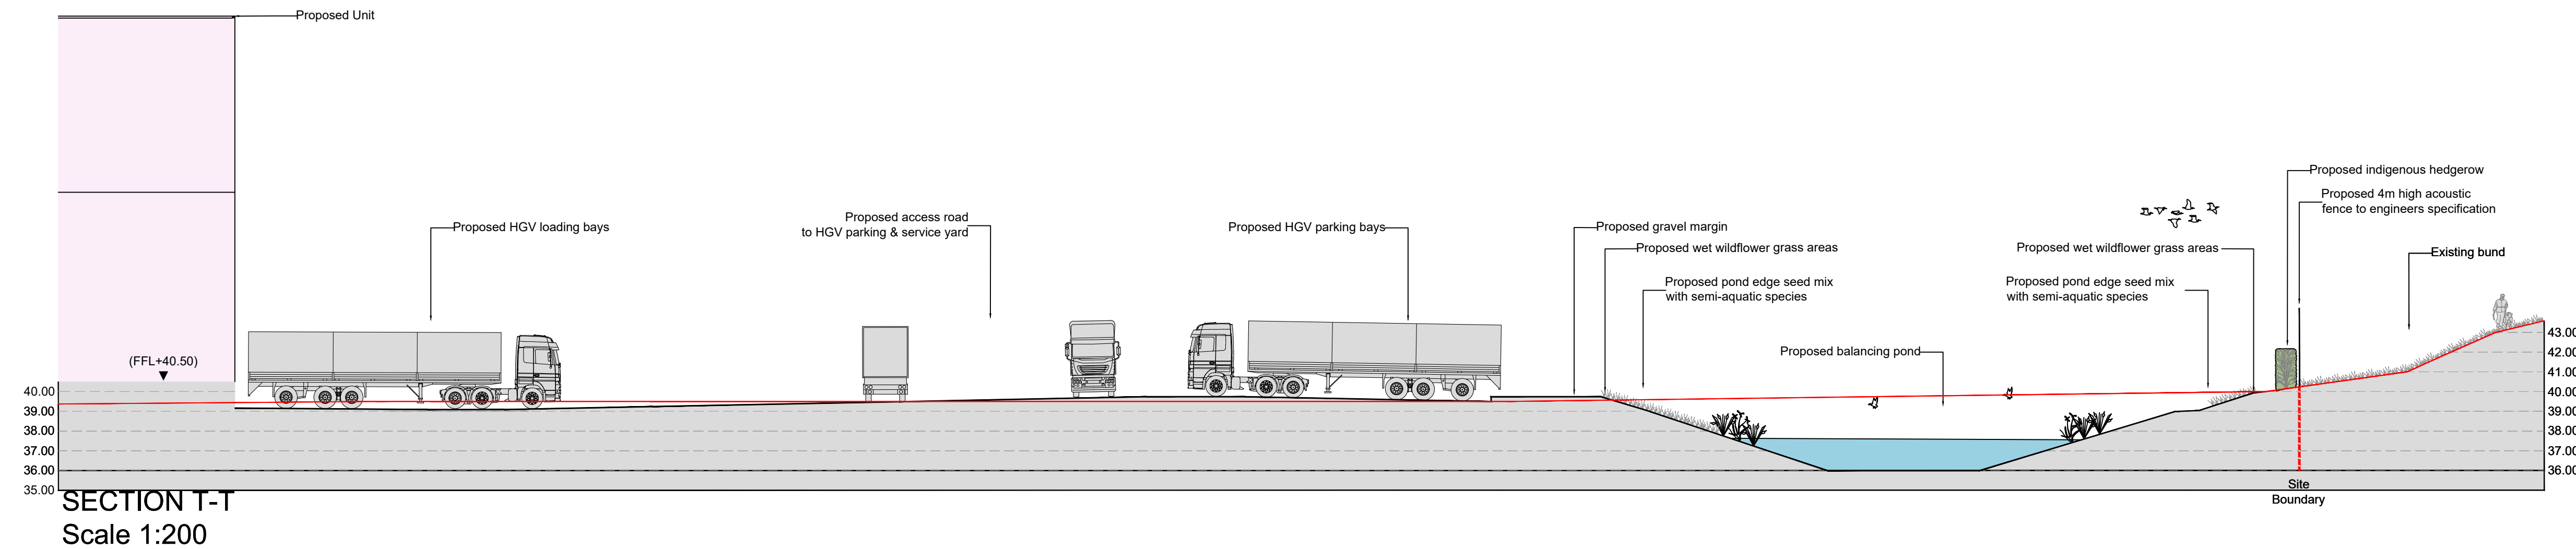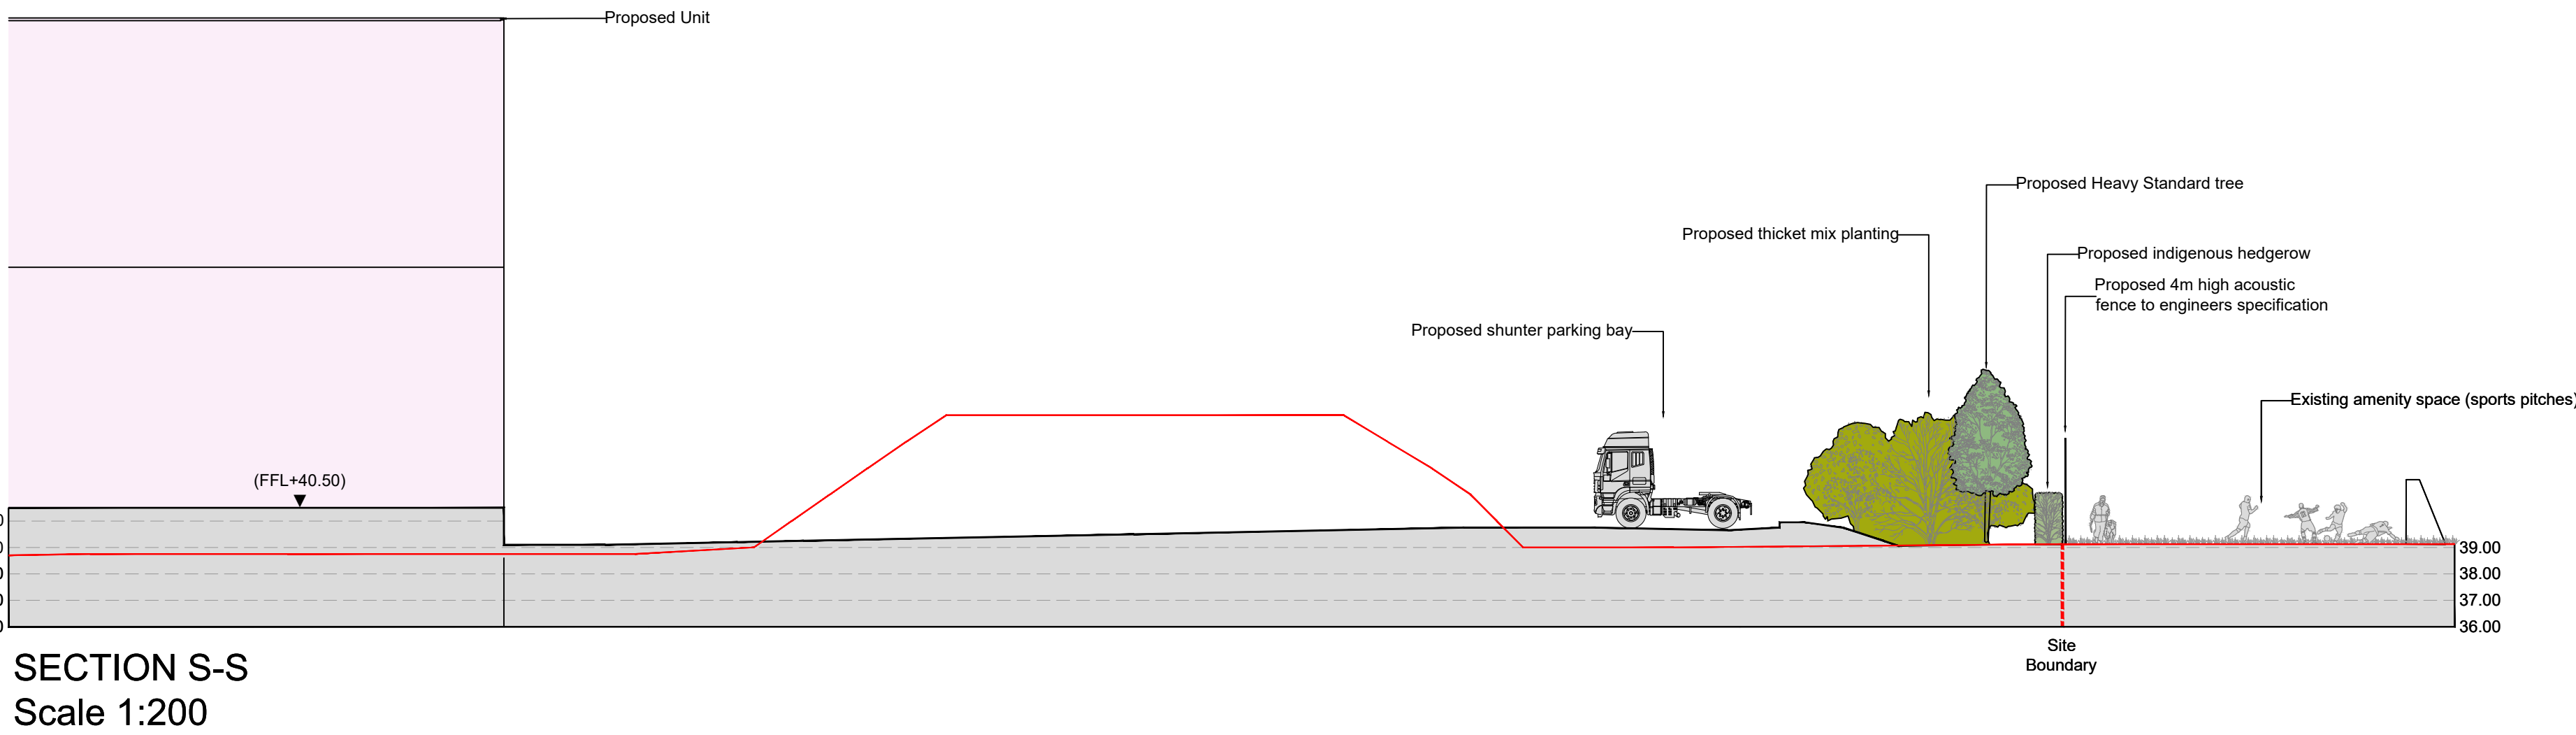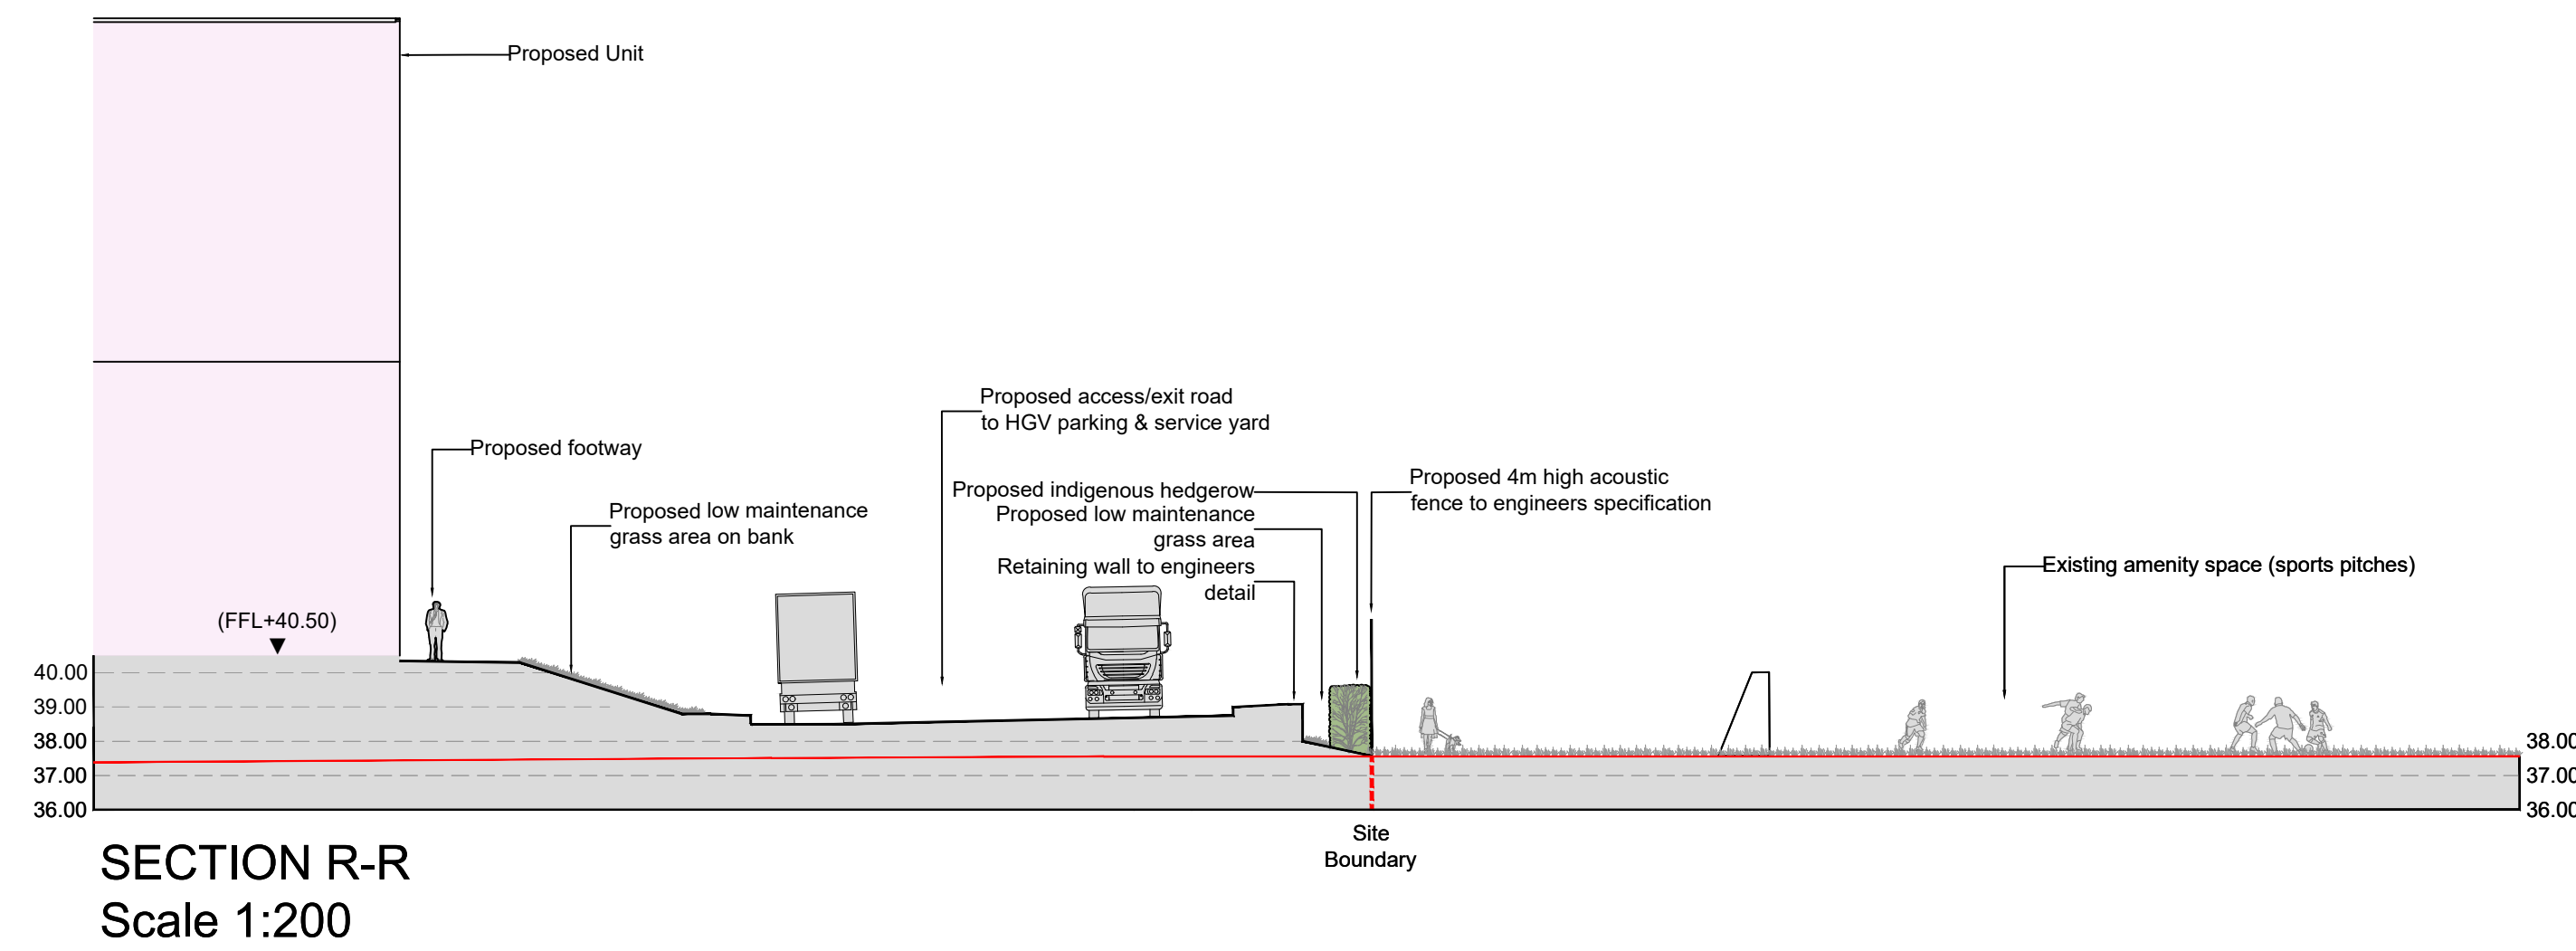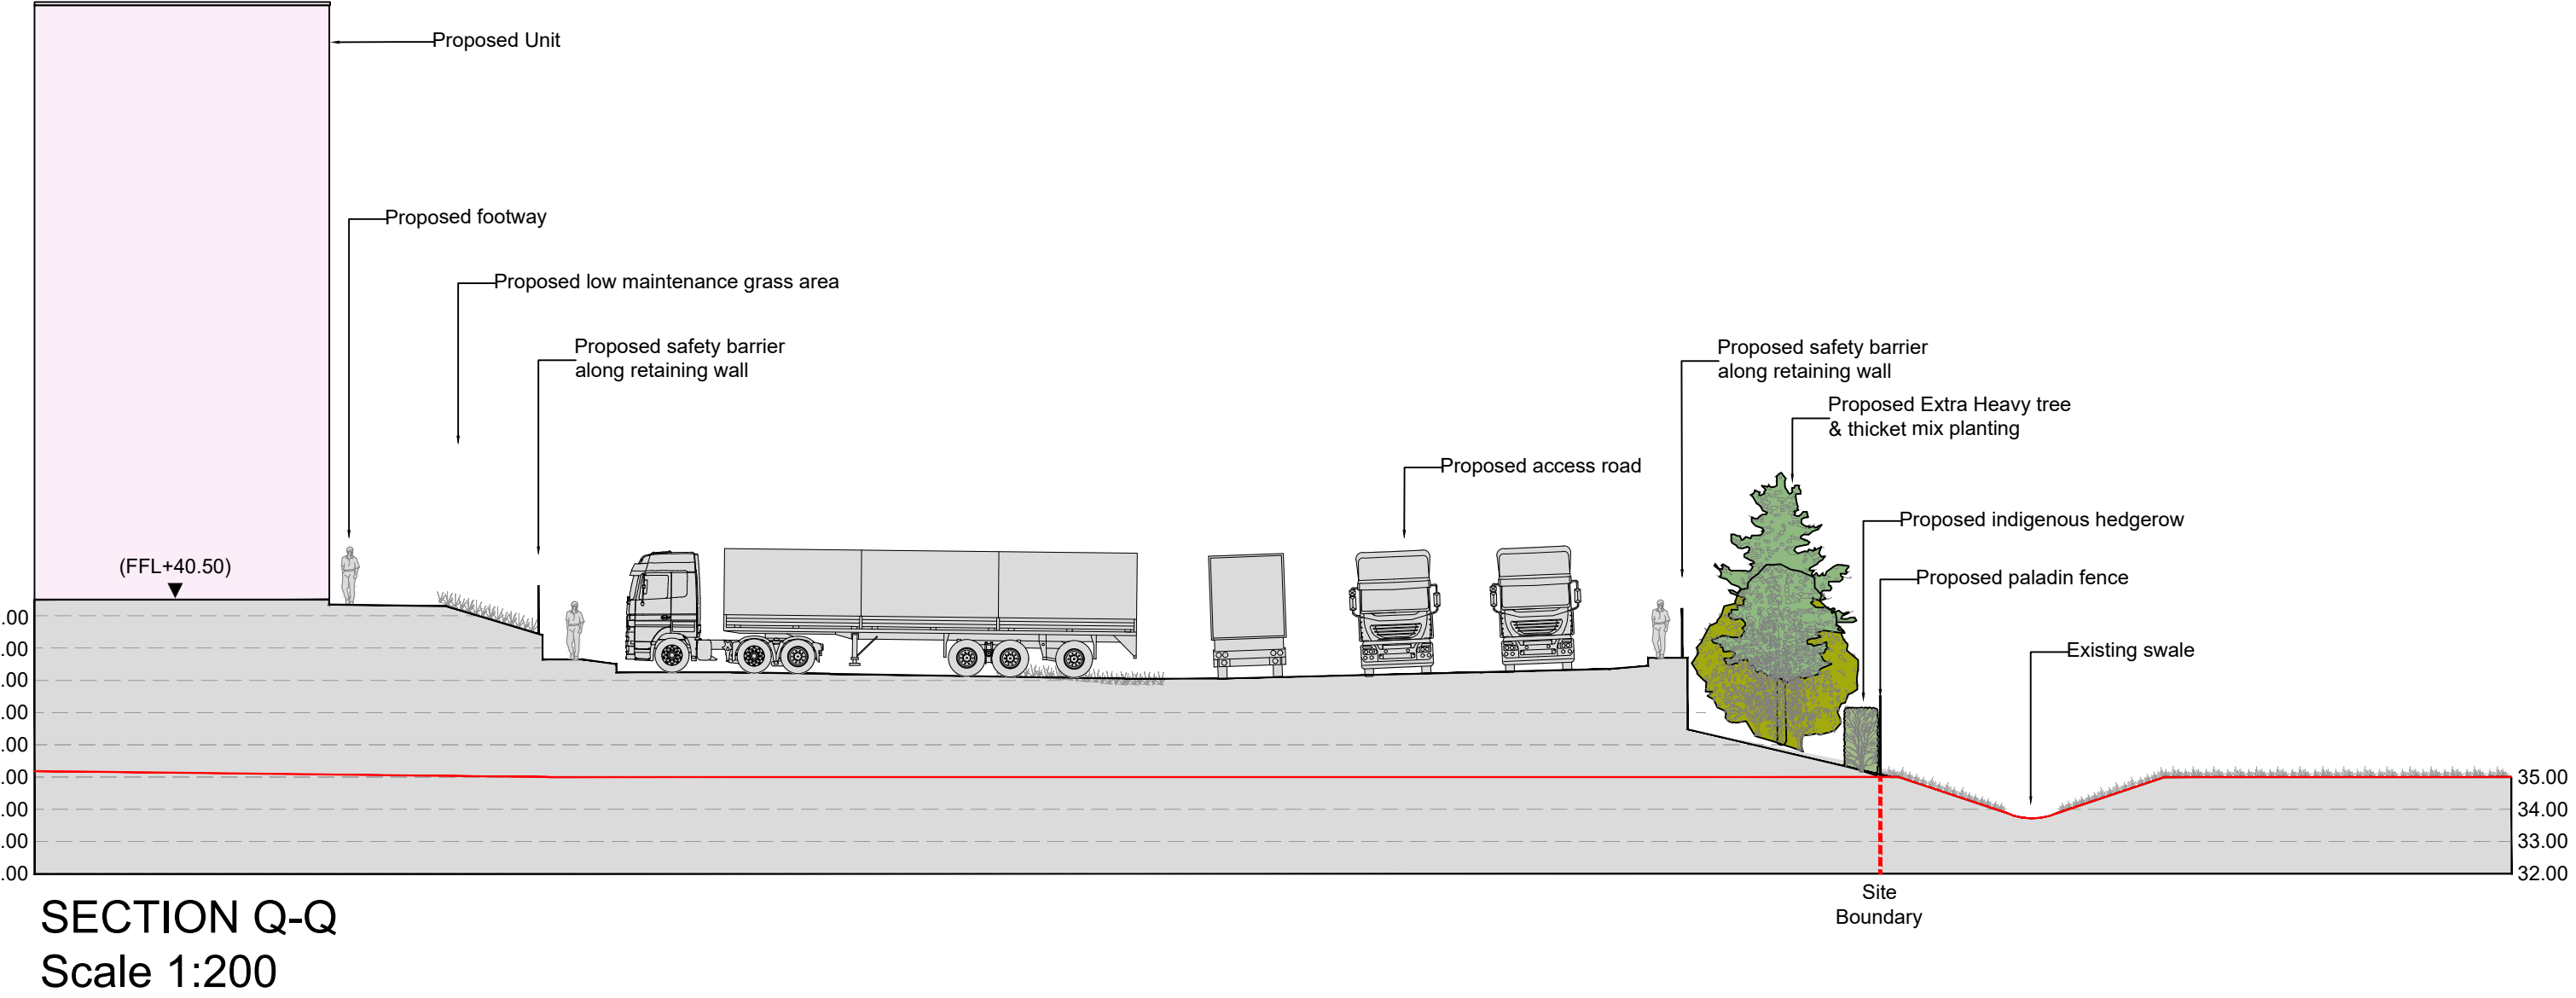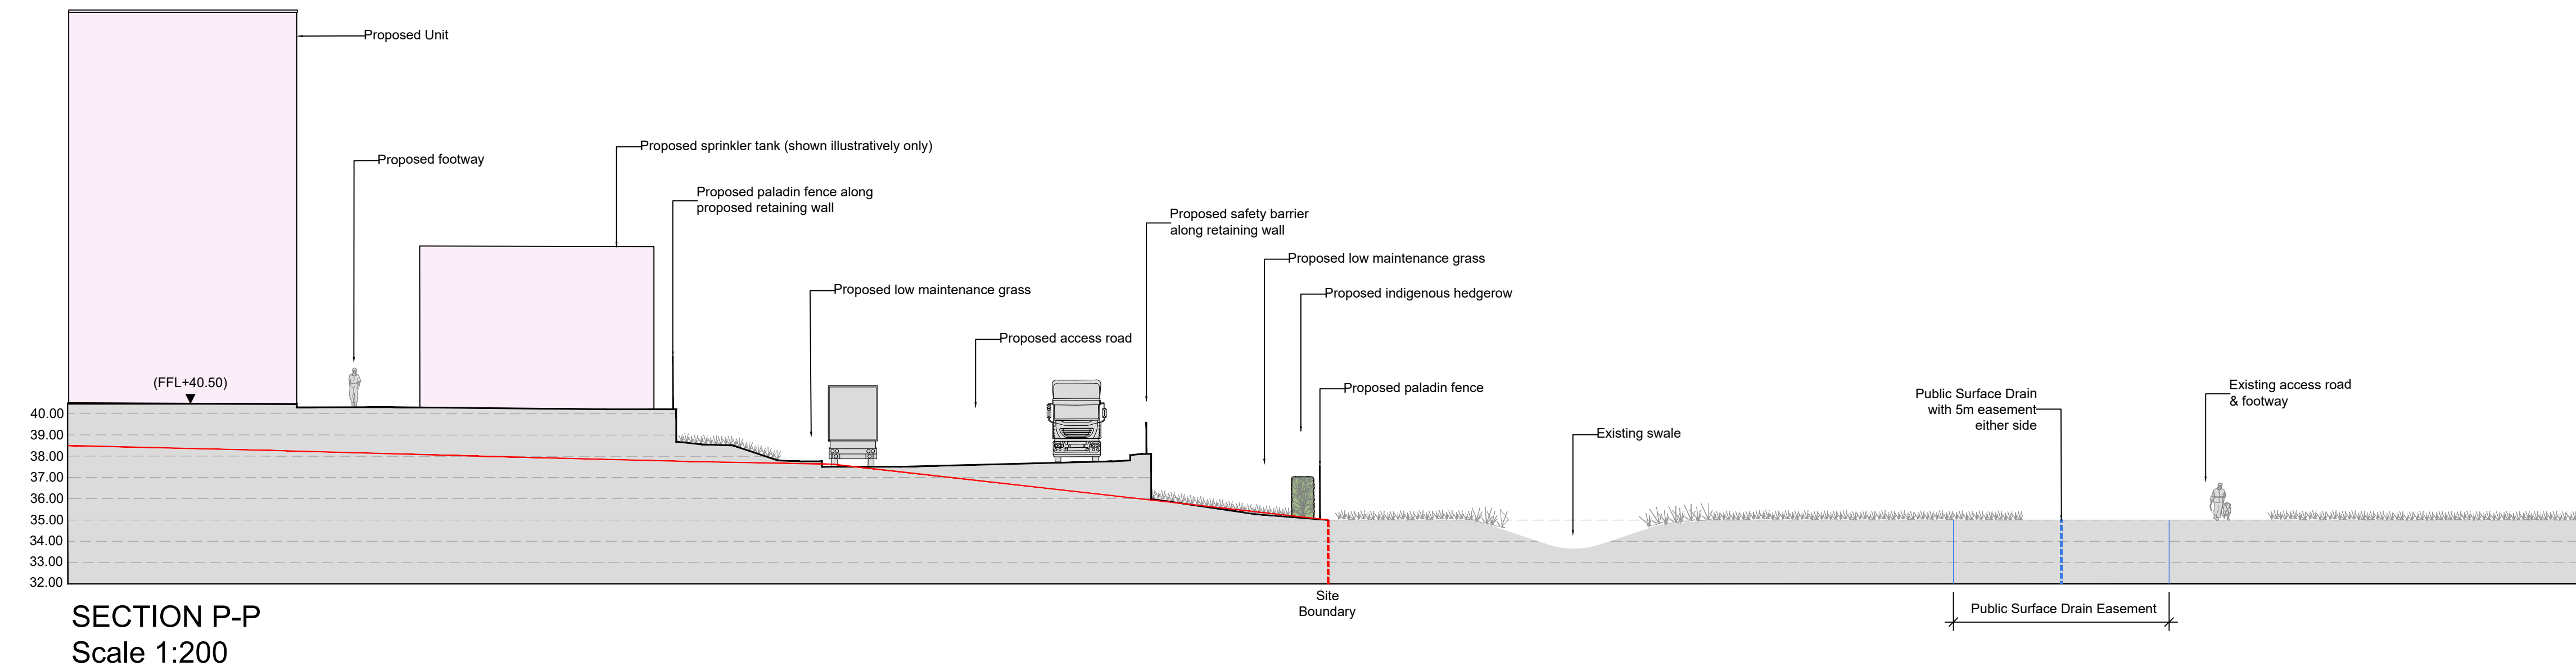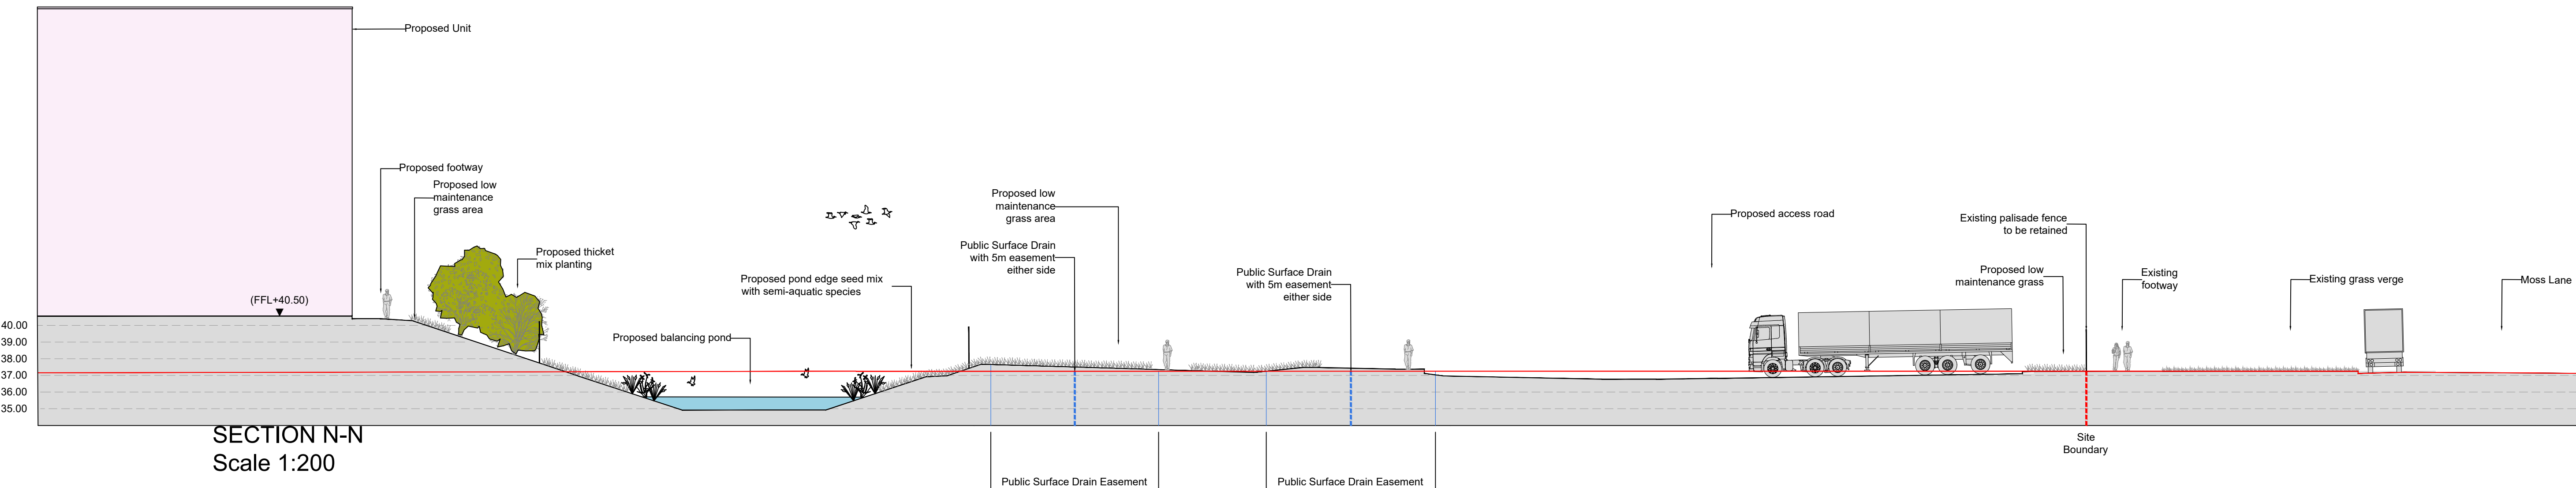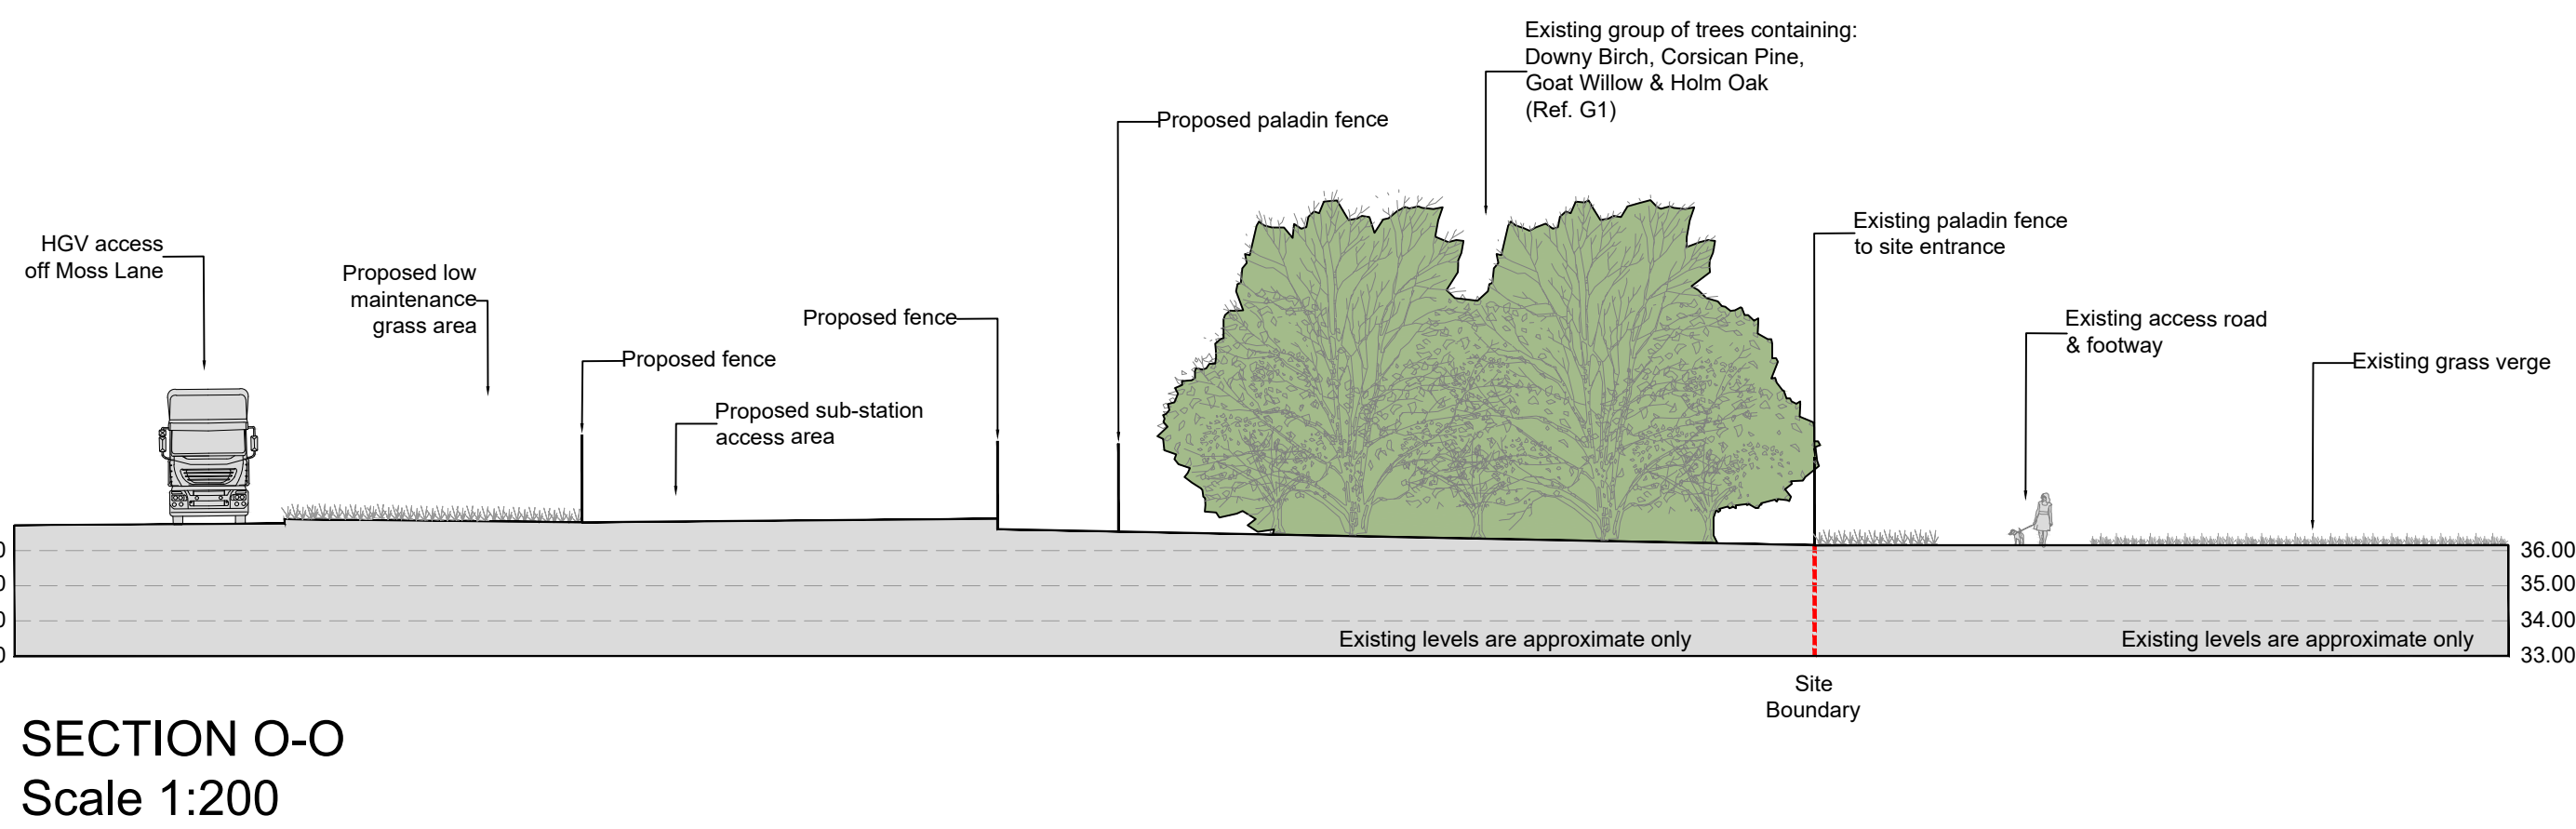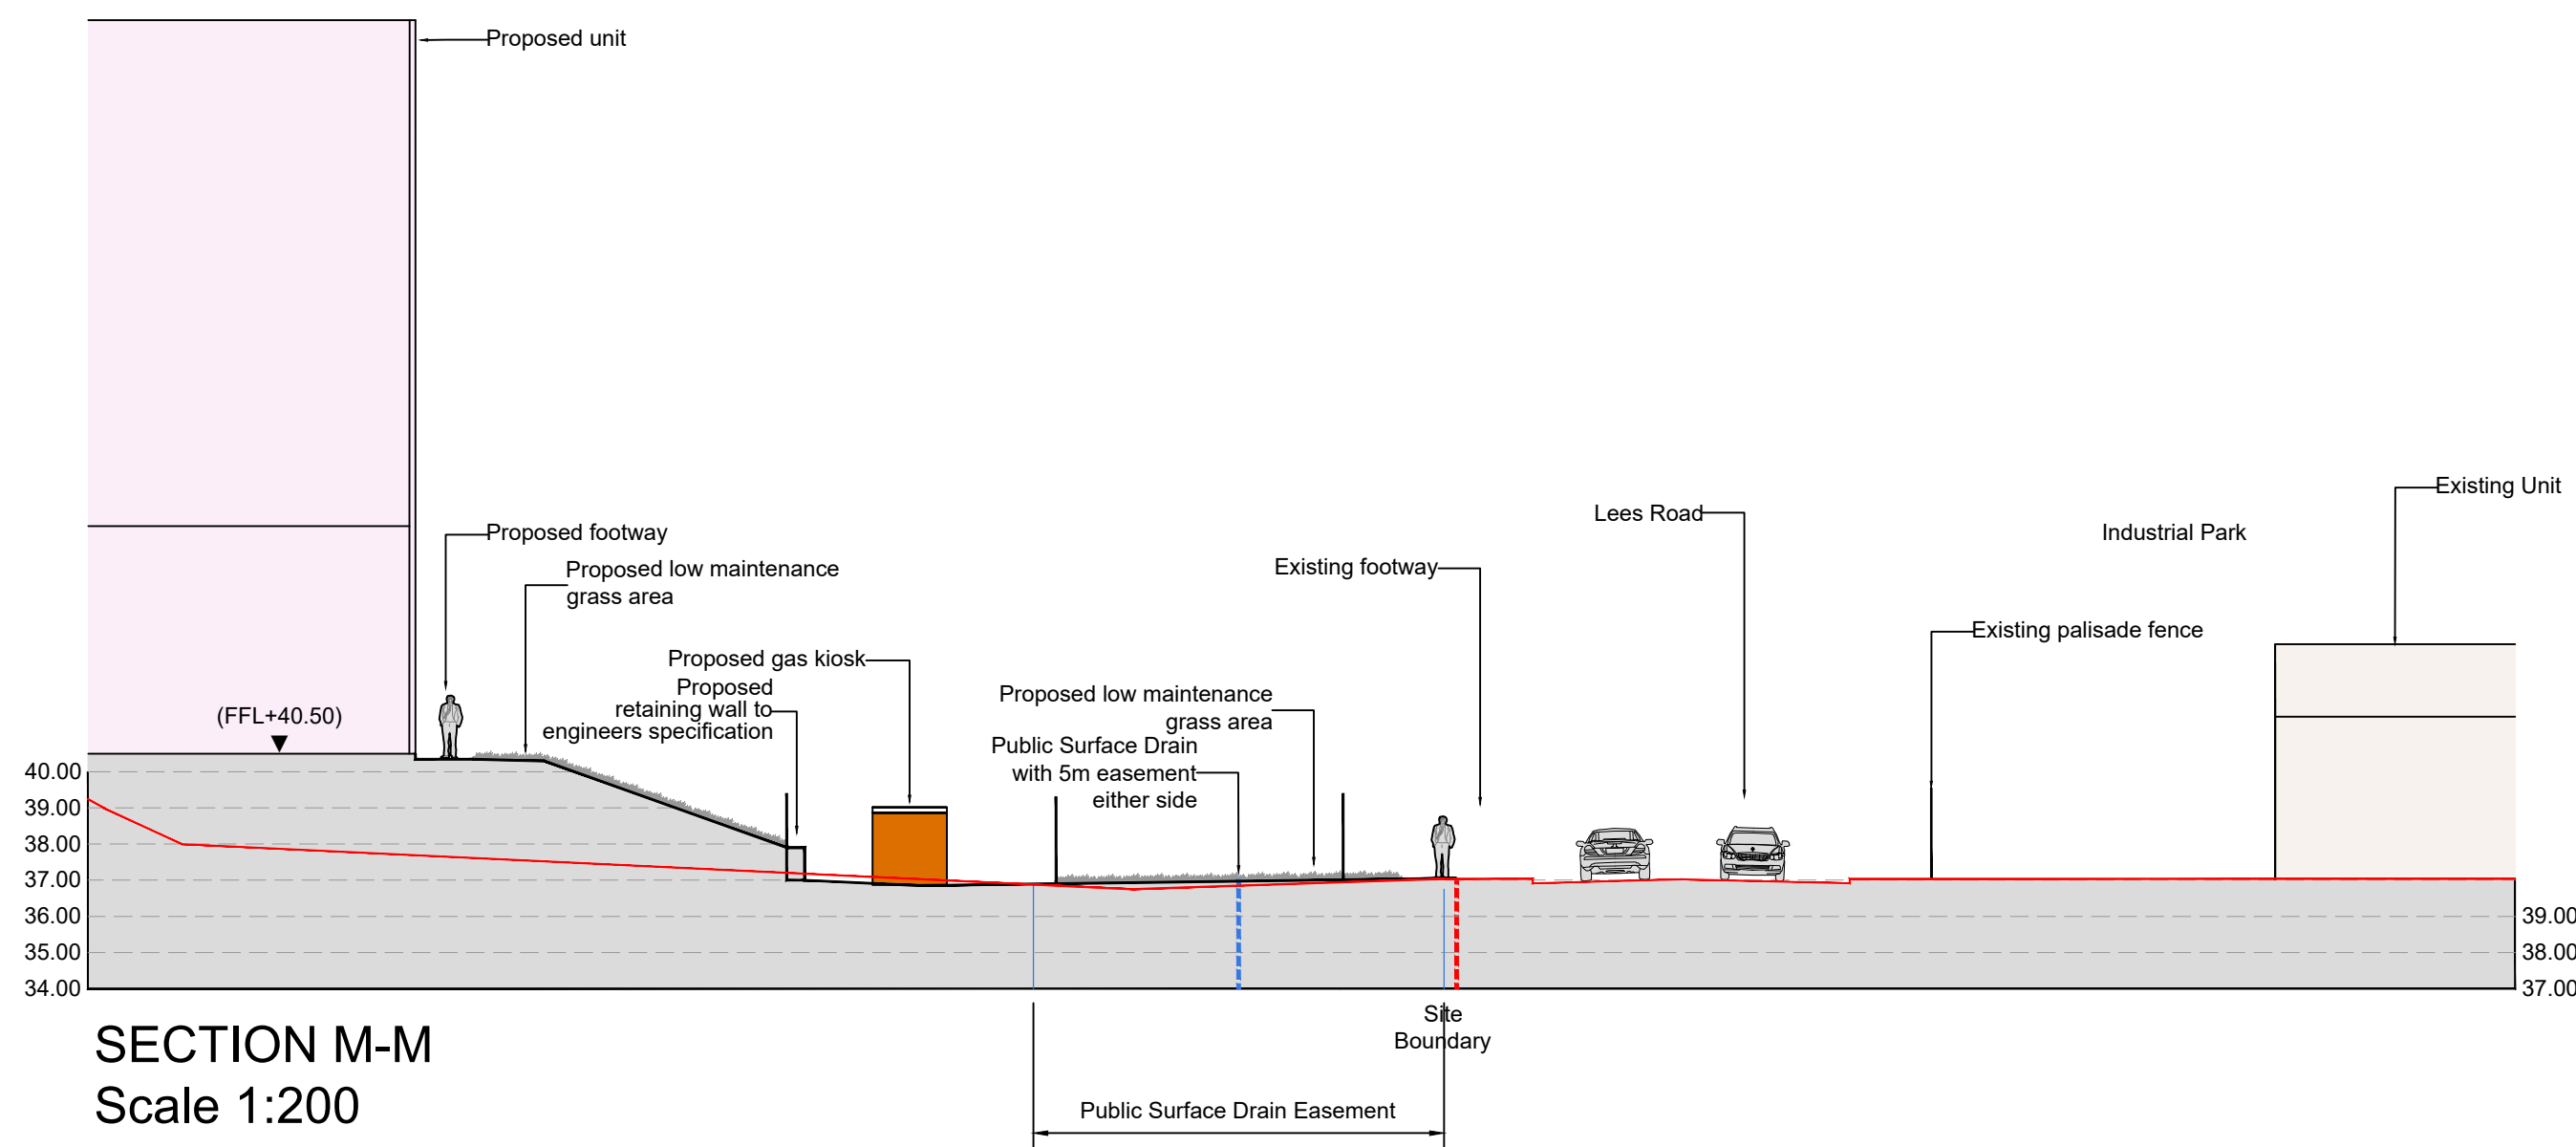

B: Amended to AEW B8391-AEW-XX-XX-DR-A-0517 Rev. P8 21.03.2022/JHC

A: Amended to AEW B8391-AEW-XX-XX-DR-A-0503 Rev. P13 30.06.2020/JG

REV NOTE DATE AUTH

BCA BARRY CHINN
associates
Landscape Architects
WORKING IN ASSOCIATION WITH LANDSCAPE CONTRACTORS

T: 01527 836292 F: 01527 575117
E: office@whitinglandscape.co.uk
www.whitinglandscape.co.uk

Whiting Landscape Ltd. Wildmoor Lane, Bromsgrove, Worcestershire, B61 9JQ

CLIENT
PLP

PROJECT
PLP KNOWSLEY

DRAWING
LANDSCAPE CROSS SECTIONS
(2 of 2)

CONTRACT	2029/19	DRG NO.	09
DATE	02/01/2020	DRAWN	
ISSUE	Planning	CHECKED	MG
SCALE	1:200	ORG SHEET	A0
CAD FILE	2029-19-08C & 08B Landscape Cross Sections	REV	B