






FRONT ELEVATION - South west facing
EXISTING ELEVATIONS
SCALE 1.100 A2

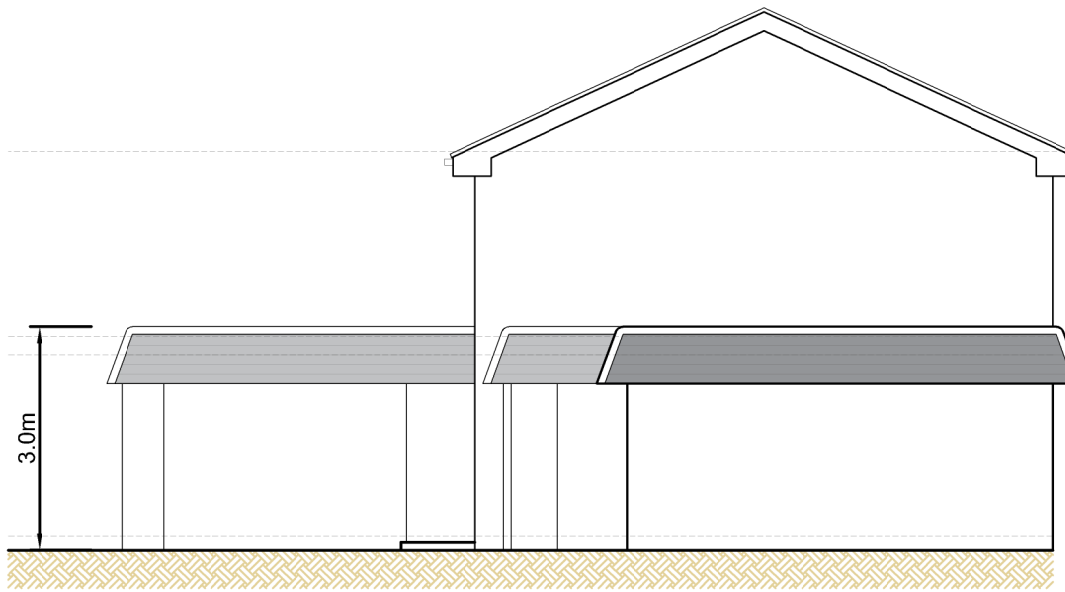



SIDE ELEVATION - South east facing

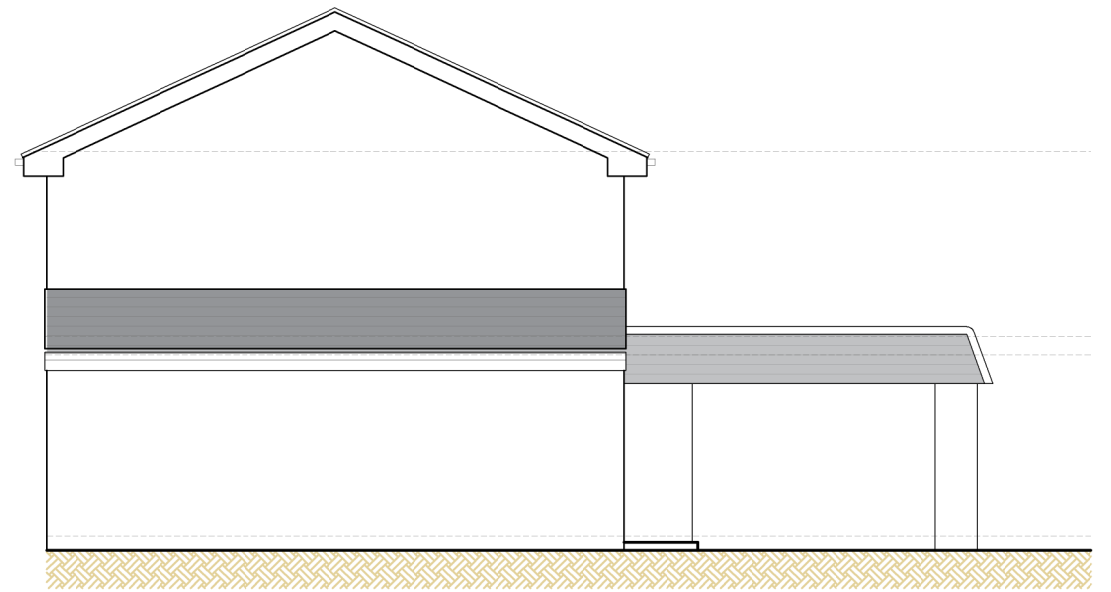


SIDE ELEVATION - North west facing

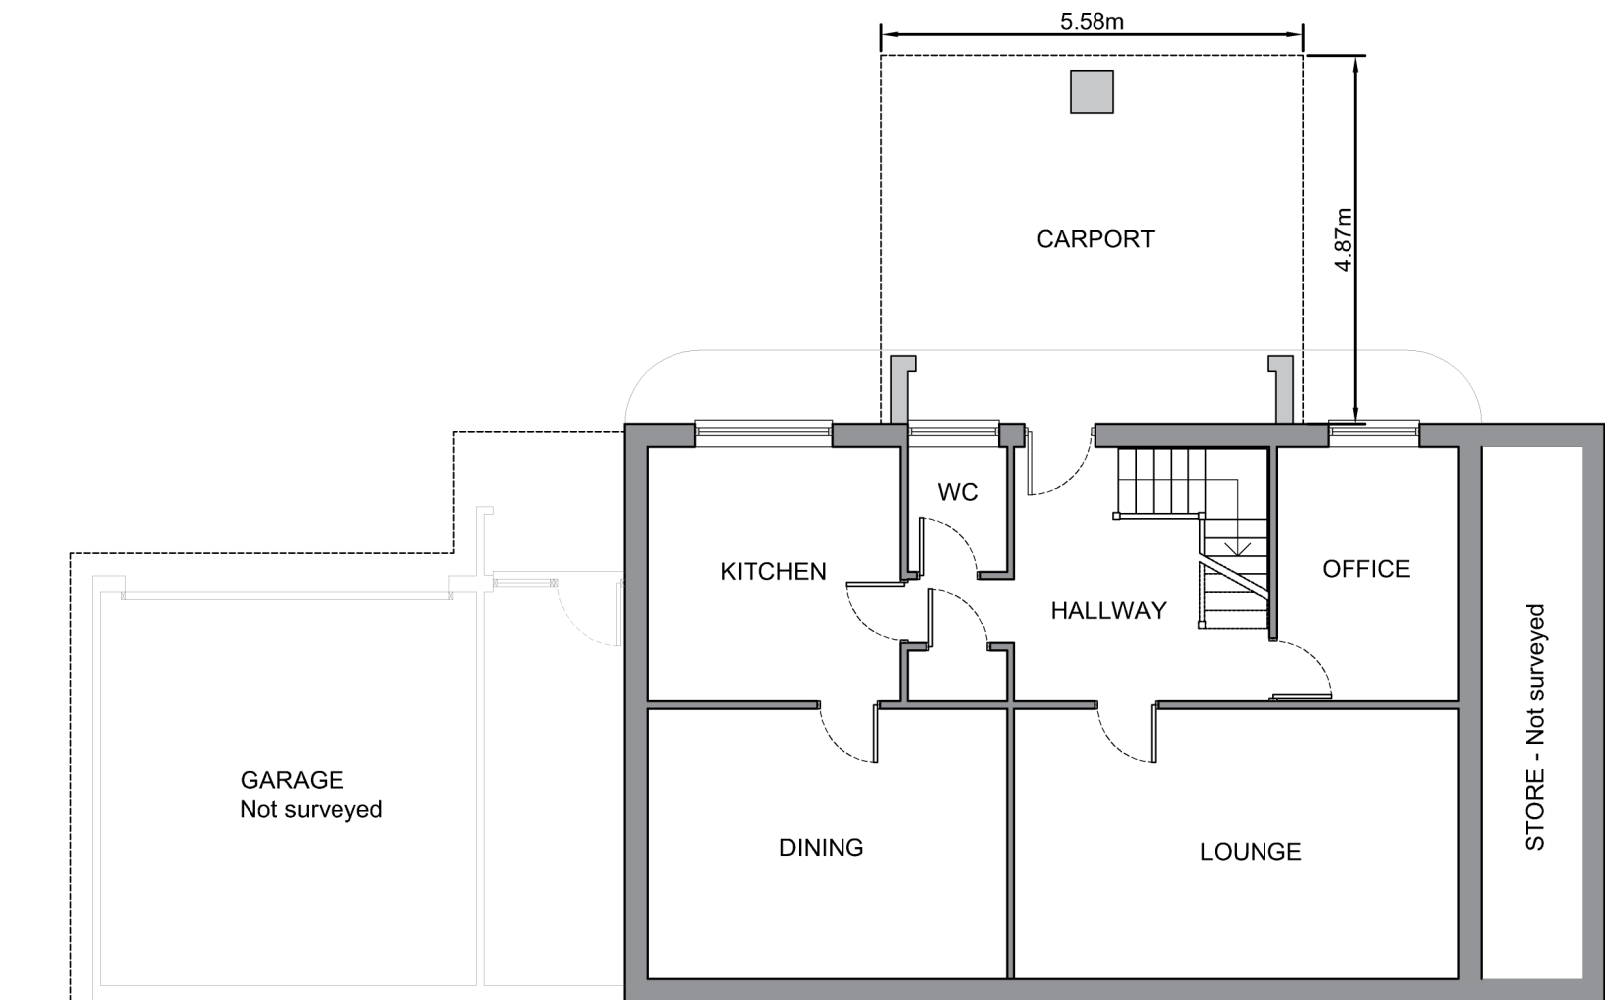


REAR ELEVATION - Not surveyed

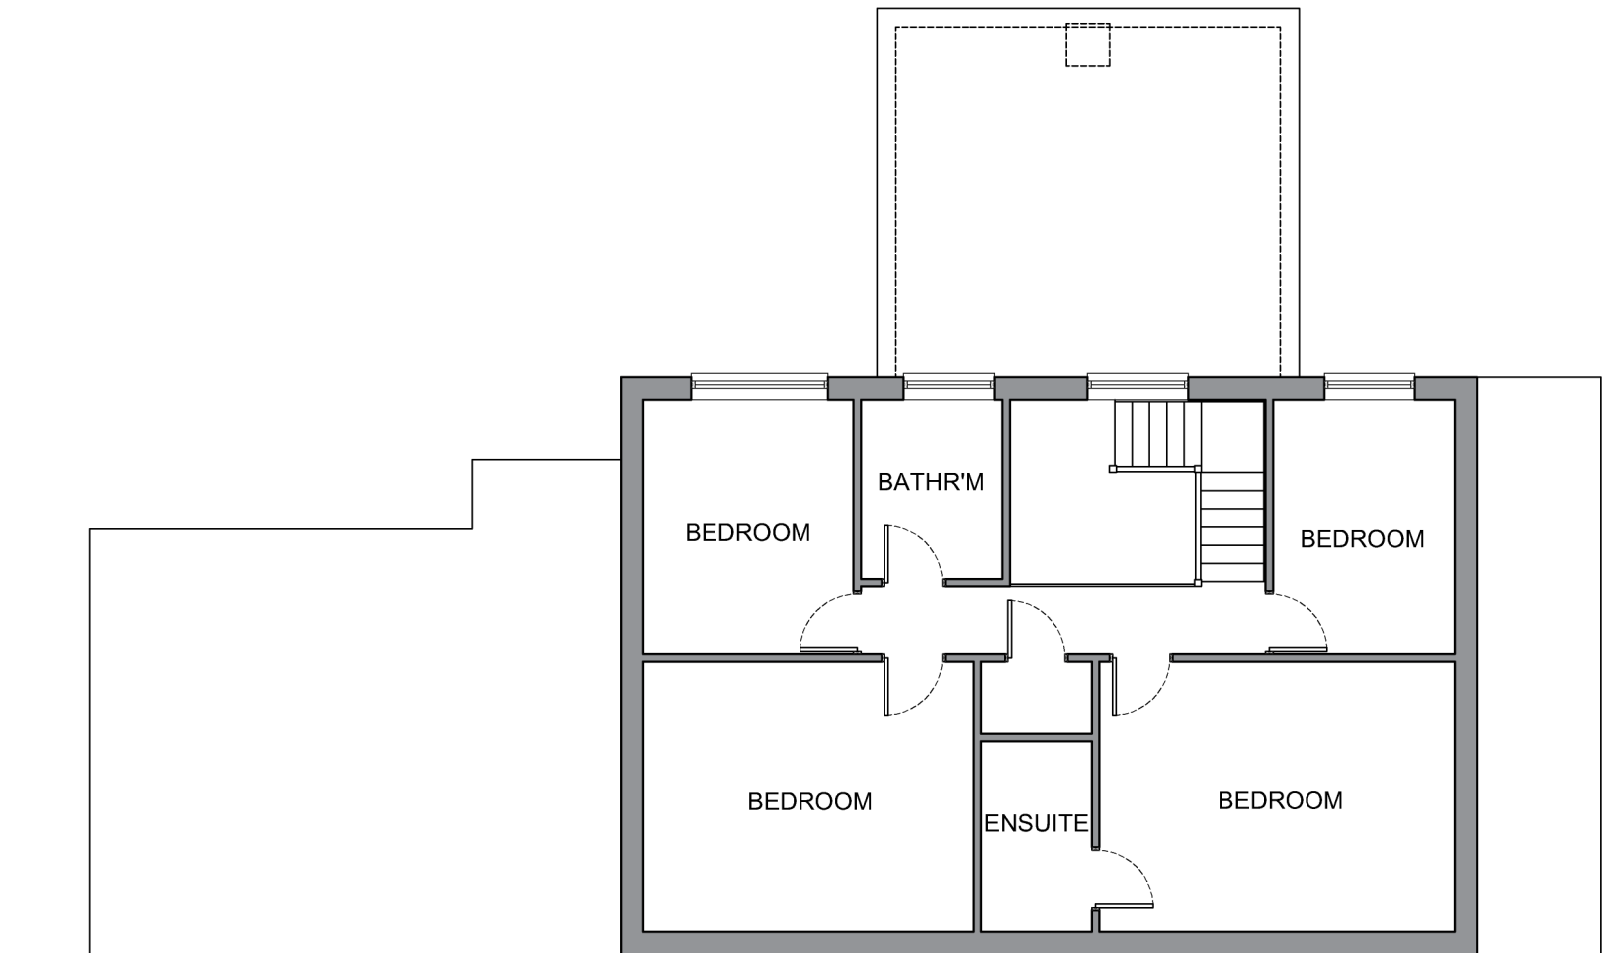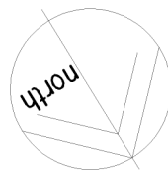

EXISTING FIRST FLOOR PLAN
SCALE 1.100 A2

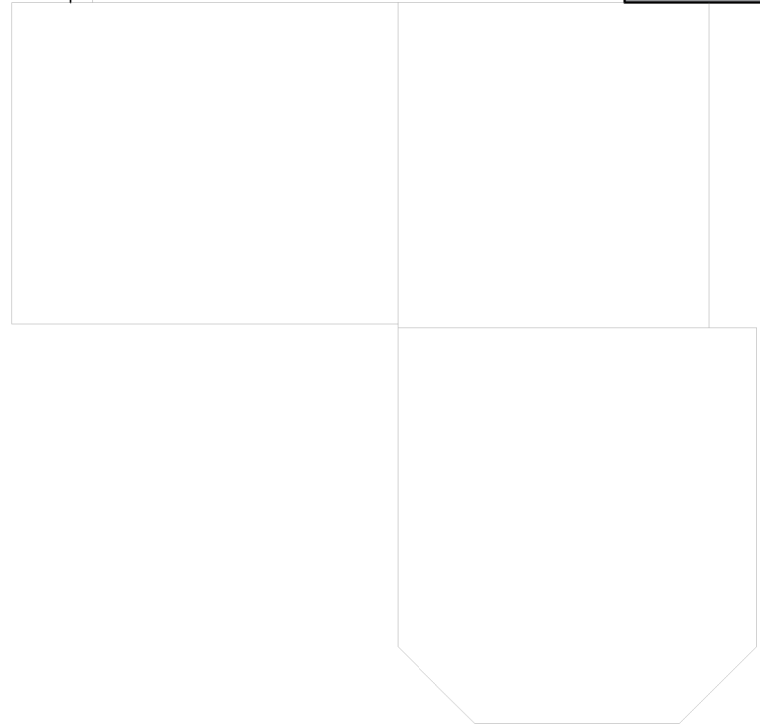

EXISTING GROUND FLOOR PLAN
SCALE 1.100 A2

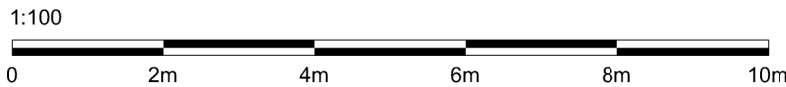

REAR ELEVATION - Not surveyed

BRAMLEY - PATE + PARTNERS
Chartered Architects - Telephone (01772) 335357

157 Sugar Lane, Knowsley Village, L34 0EW Mr & Mrs A Kemp	07 10 2025
Front porch extension EXISTING PLANS + ELEVATIONS	Job No 2082
	EX 00 01