




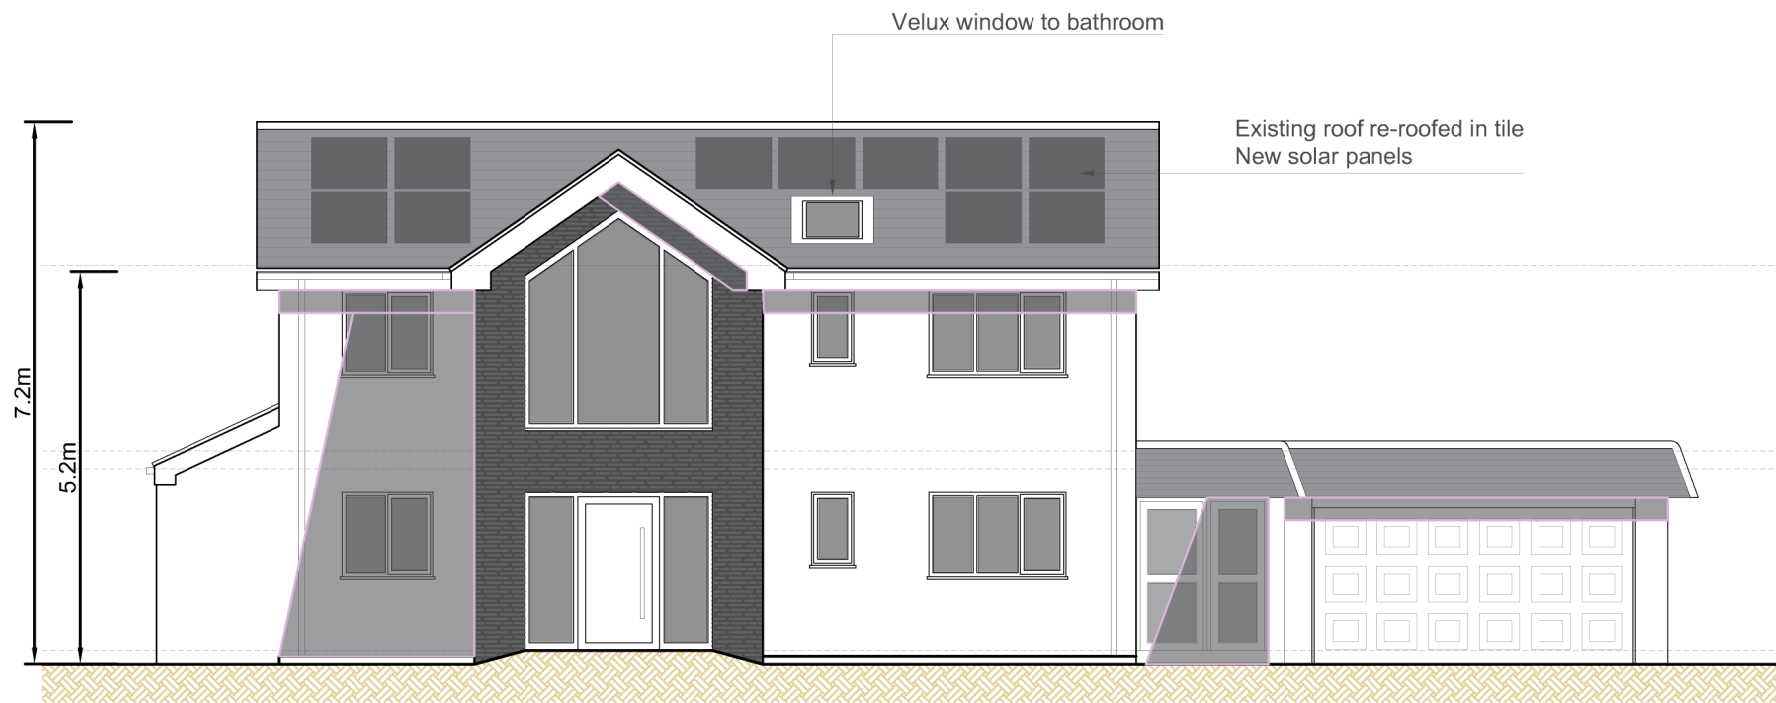


FRONT ELEVATION - South west facing
PROPOSED ELEVATIONS
 SCALE 1.100 A2

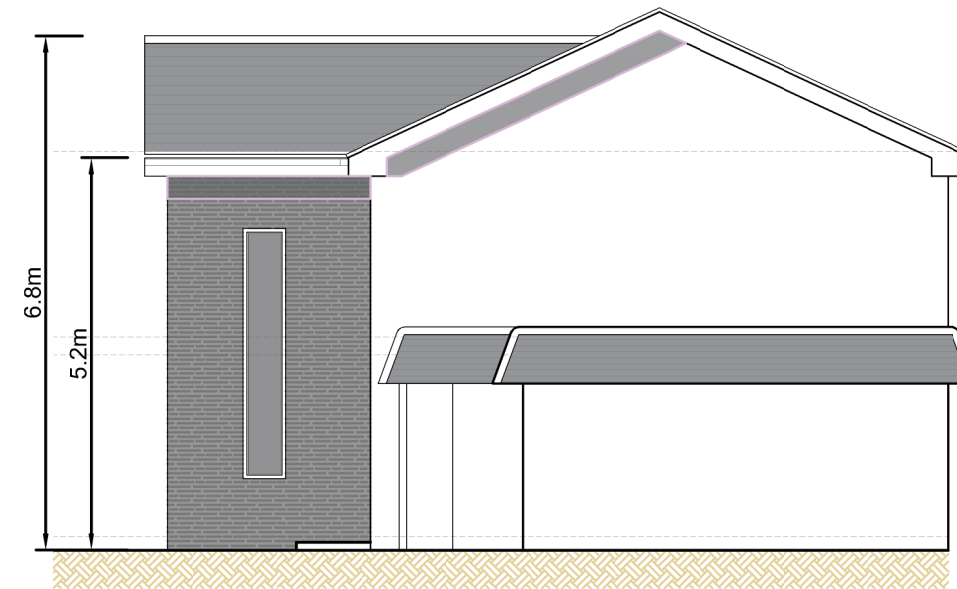


SIDE ELEVATION - South east facing

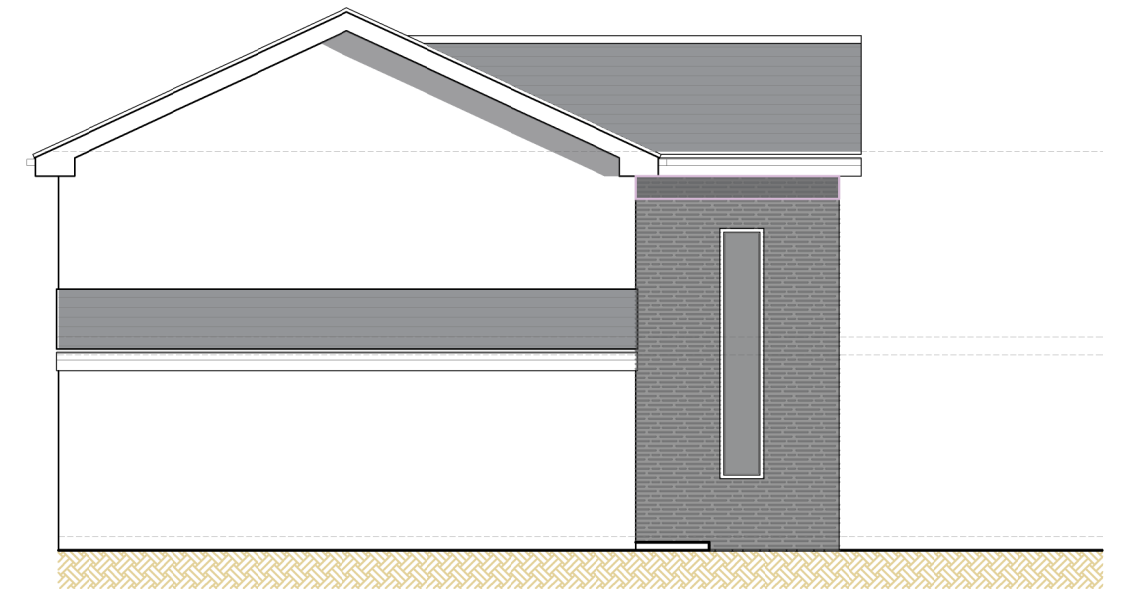

SIDE ELEVATION - North west facing

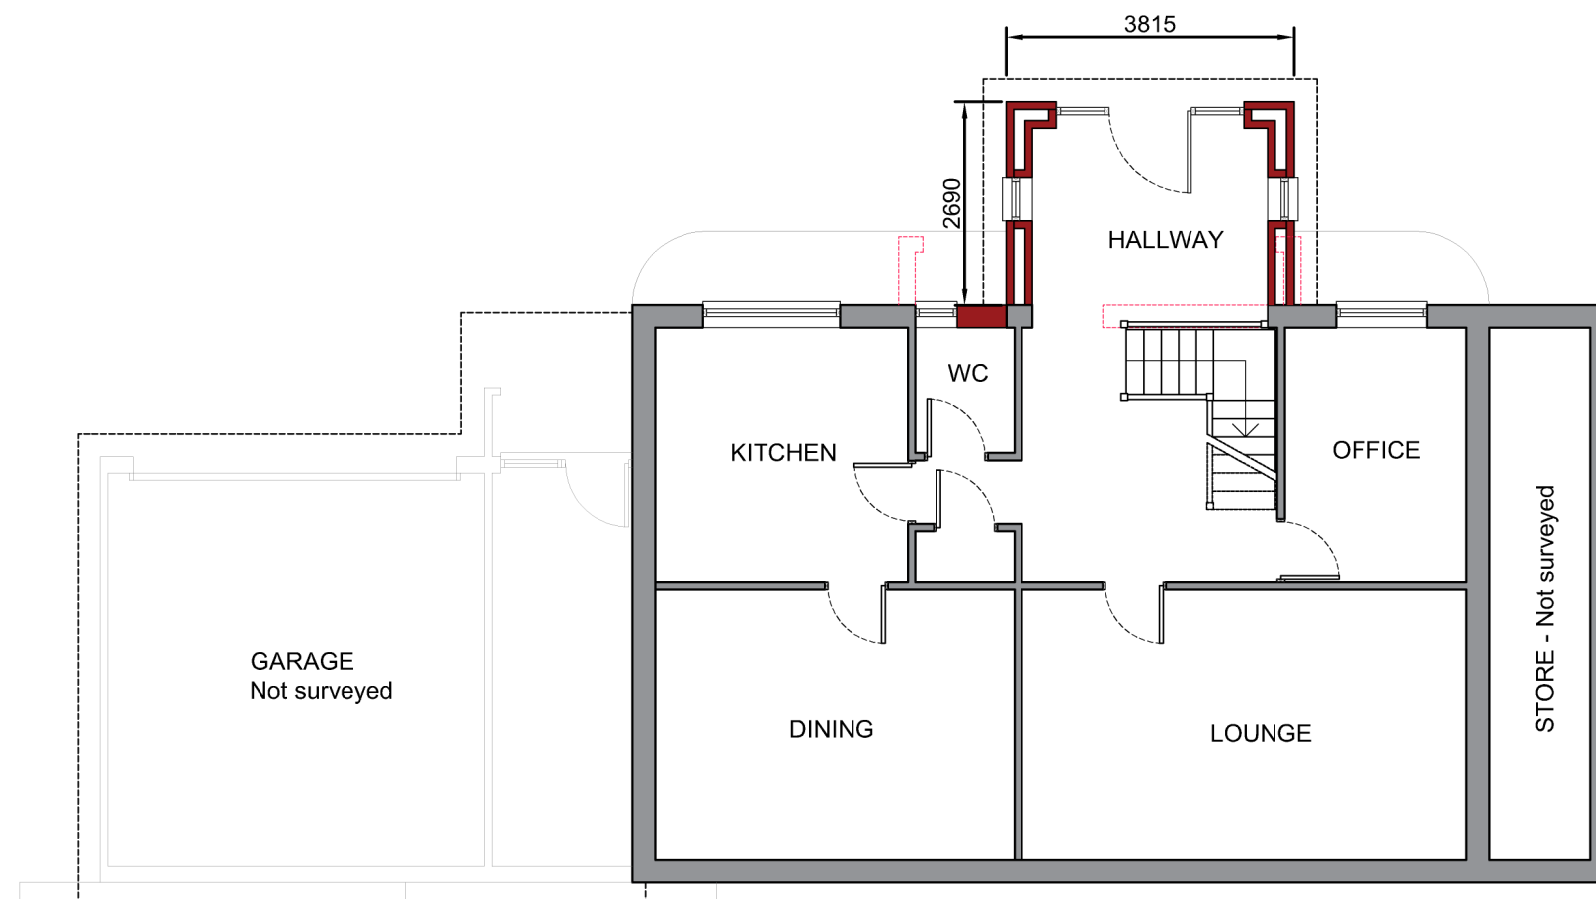


REAR ELEVATION - Not surveyed

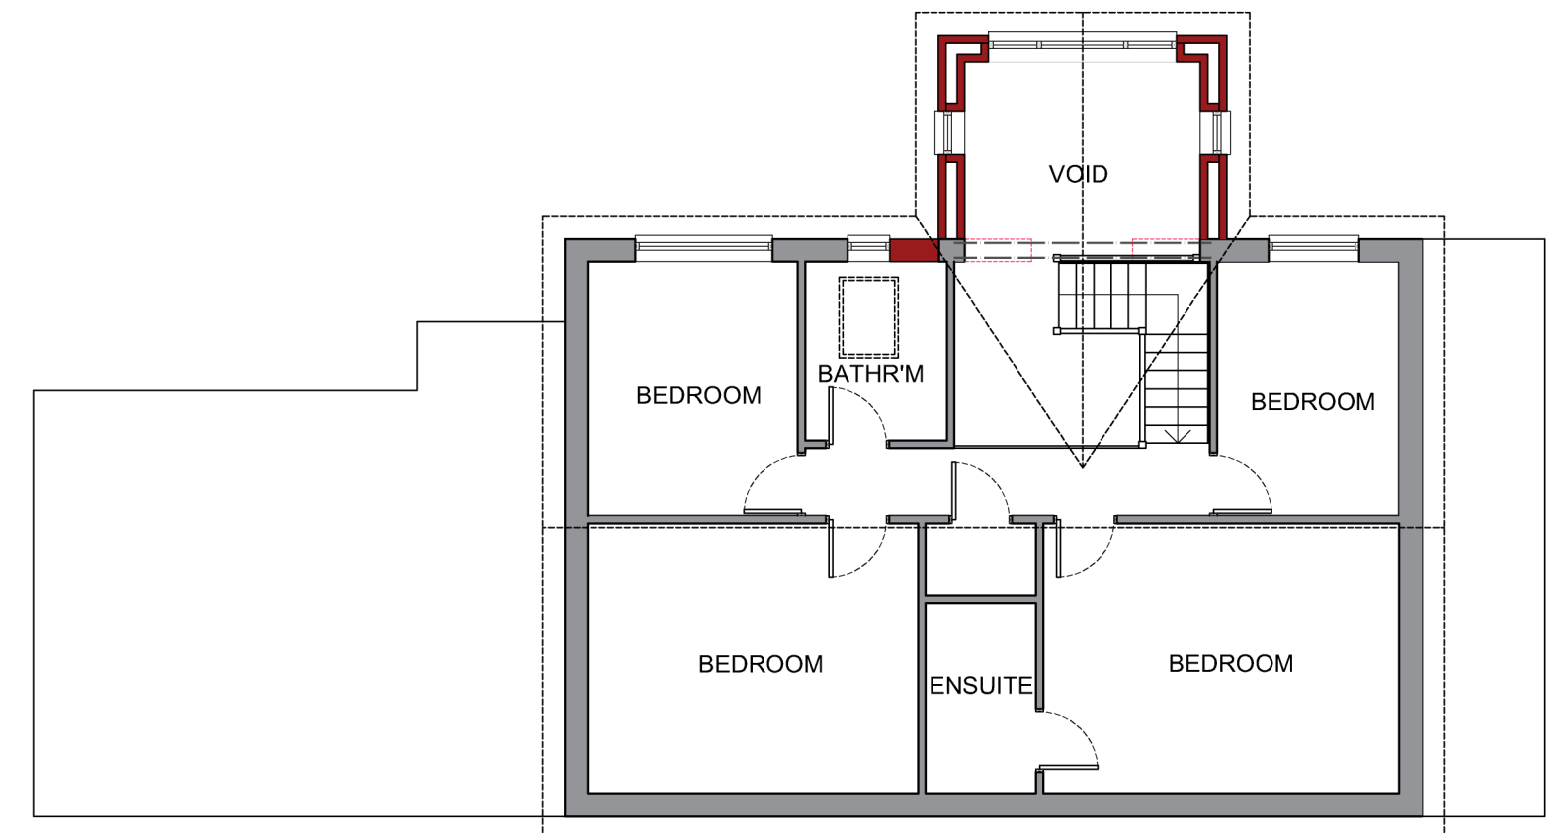

REAR ELEVATION - Not surveyed

PROPOSED FIRST FLOOR PLAN
 SCALE 1.100 A2

PROPOSED GROUND FLOOR PLAN
 SCALE 1.100 A2

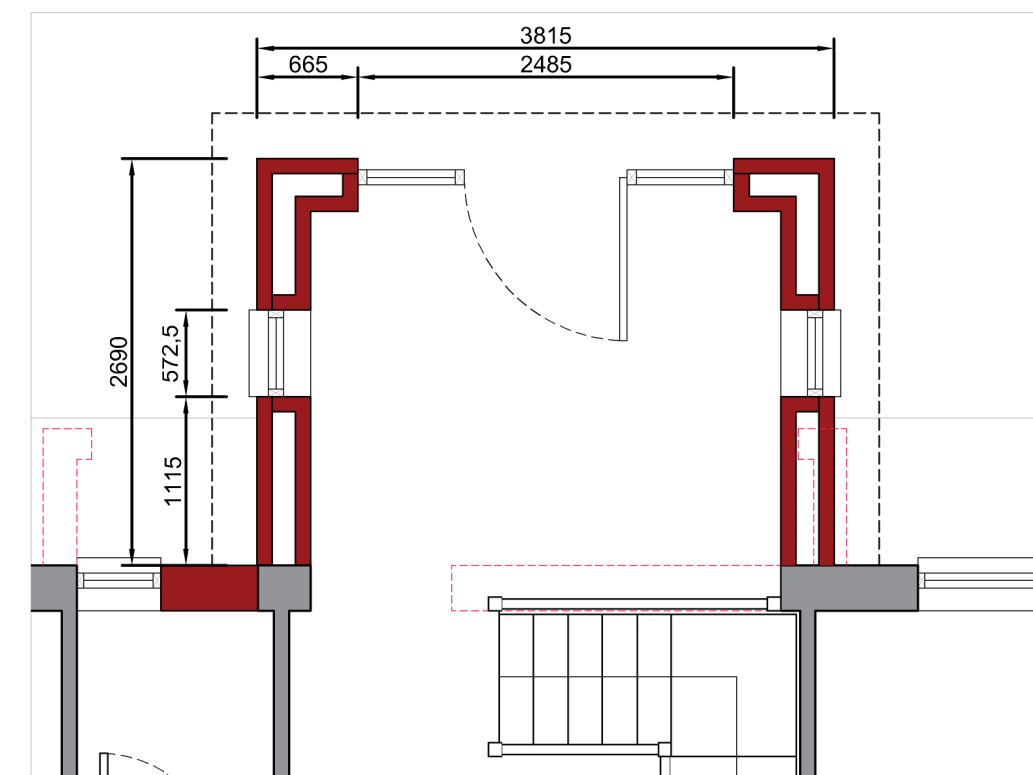

PROPOSED PORCH
 SCALE 1.50 A2

**SUBJECT TO PLANNING APPROVAL FROM
 KNOWSLEY COUNCIL**

BRAMLEY - PATE + PARTNERS
 Chartered Architects - Telephone (01772) 335357

157 Sugar Lane, Knowsley Village, L34 0EW Mr & Mrs A Kemp	07 10 2025
Front porch extension PROPOSED PLANS + ELEVATIONS	Job No 2082
	PL 00 01