


PROPOSED SIDE ELEVATION scale 1:250

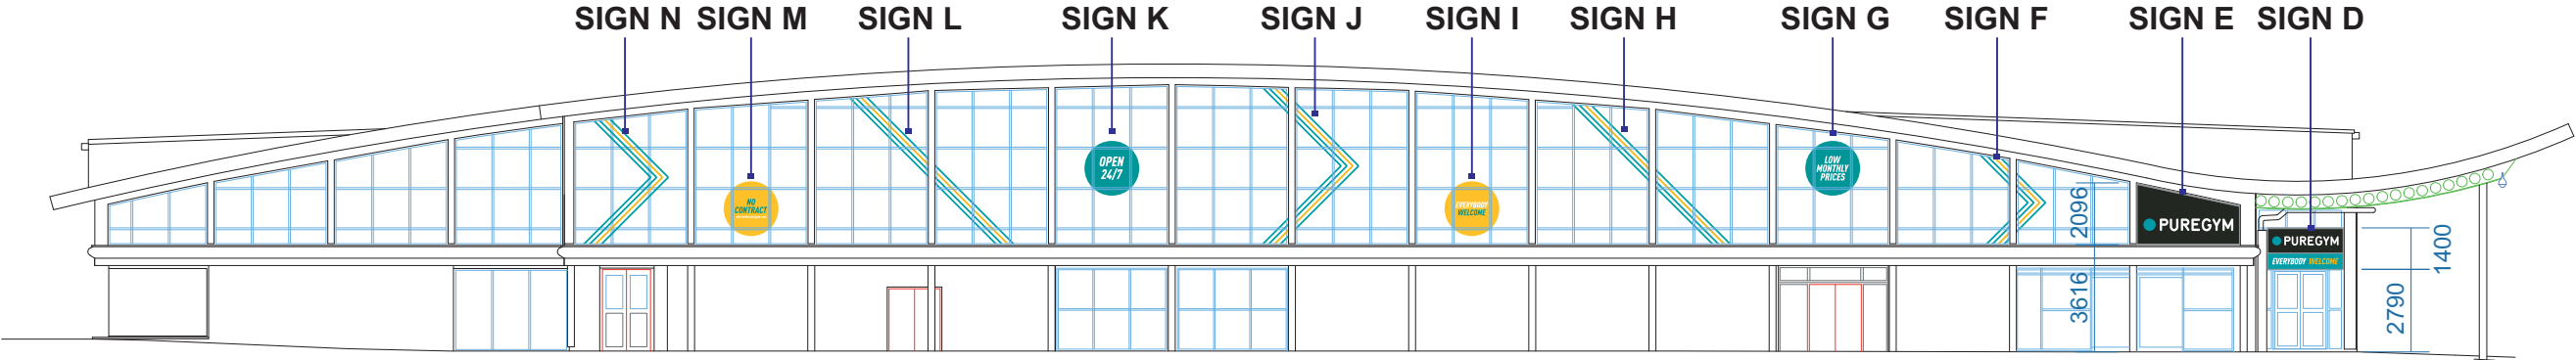

SCALE BAR - 1:250
0 1 5 10
METRES

EXISTING VIEW



COLOUR REFERENCES



**PUREGYM
DARK TEAL**
PMS 7715C



**PUREGYM
TEAL**
PMS 2230C
Oracal 551 Water Blue
Metamark T-665-380



**PUREGYM
HIGHLIGHT TEAL**
PMS 2227C



**PUREGYM
YELLOW**
PMS 1235C
Avery 706-01 PF
Sun Yellow



**PUREGYM
ORANGE**
PMS 2024C



**PUREGYM
BLACK**
Pantone 3C
RAL 9005 (Satin)
Avery 701 PF Black



**PUREGYM
WHITE**
C0 M0 Y0 K0
Avery 700 PF White

Client: PUREGYM

Site:

Cables Retail Park,
Steley Way,
Prescot,
L34 5NQ

Scale:

AS STATED @ A3

Drawn by: AB

Date: 10/07/25

Dwg No: 004353A

Revision: A