



9 Ewart Road

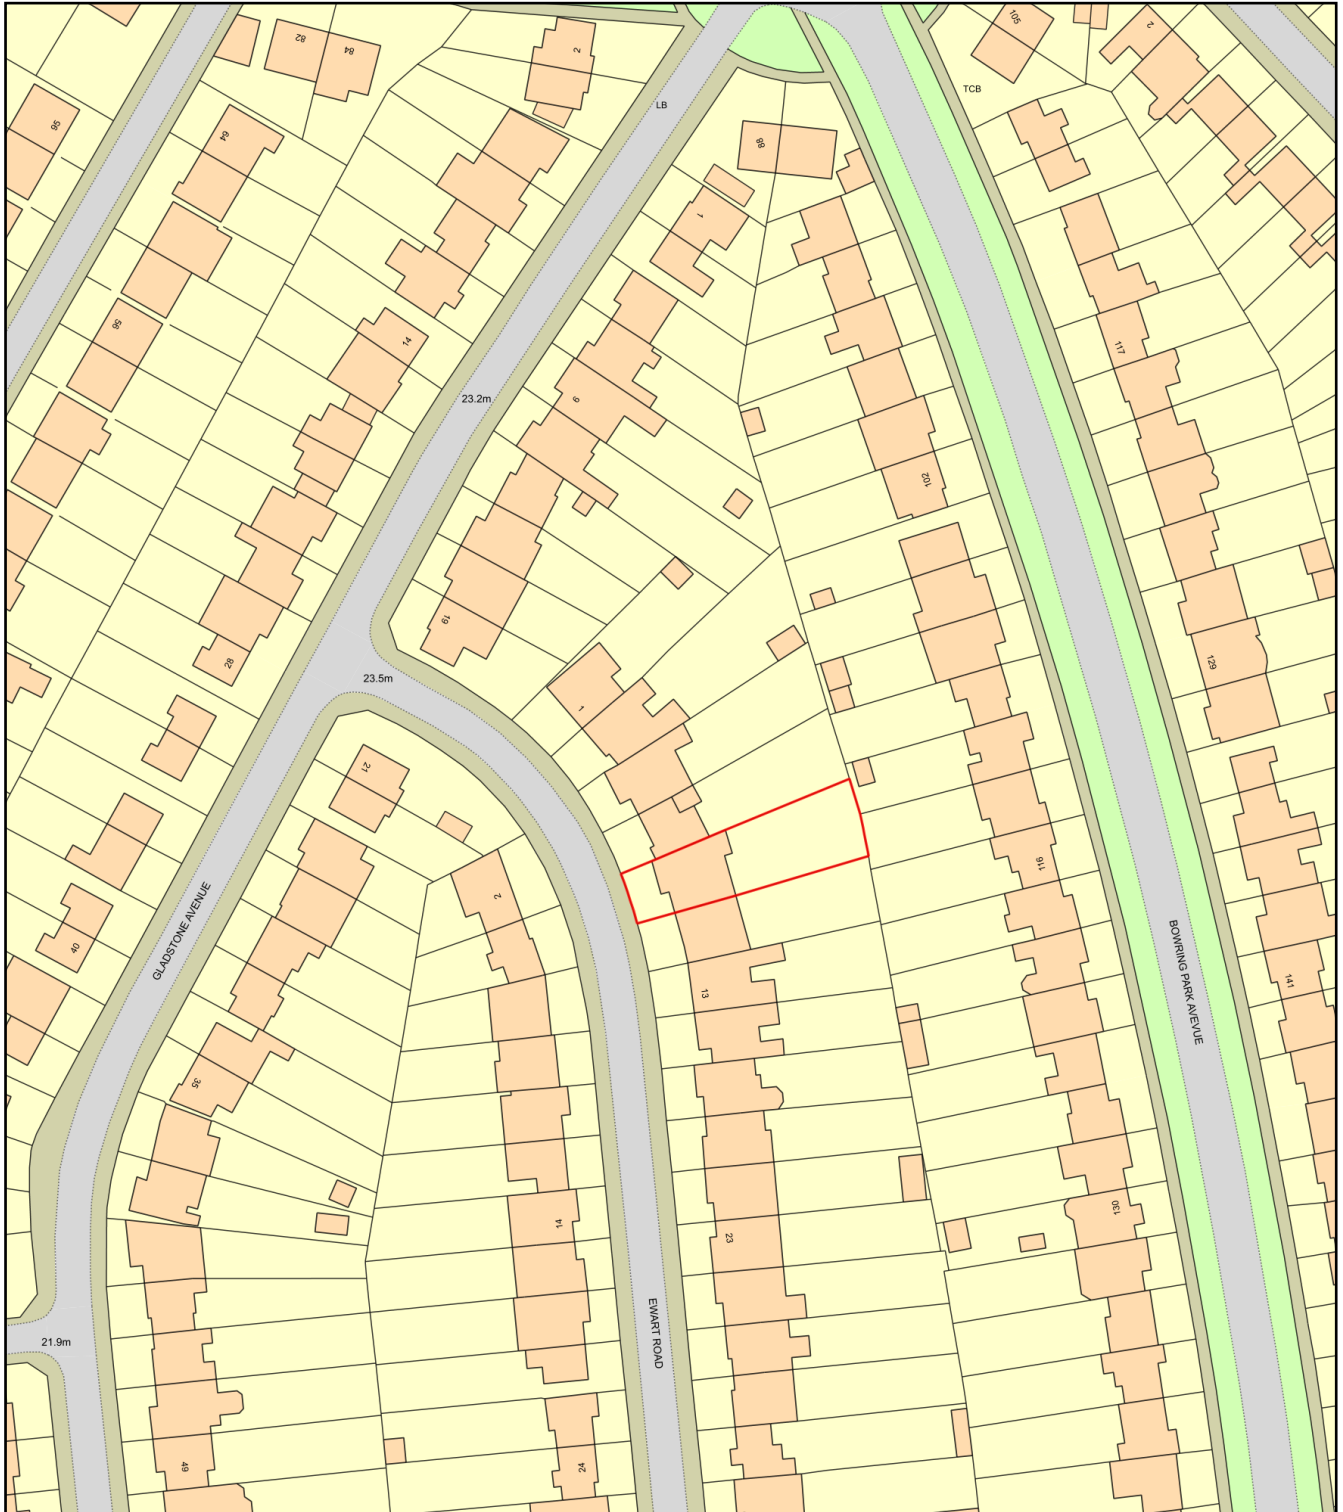

0 50
Metres

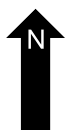

Plan Produced for: Daniel Rees

Date Produced: 08 May 2025

Plan Reference Number: TQRQM25128084757864

Scale: 1:1250 @ A4