
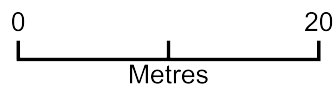


9 Ewart Road

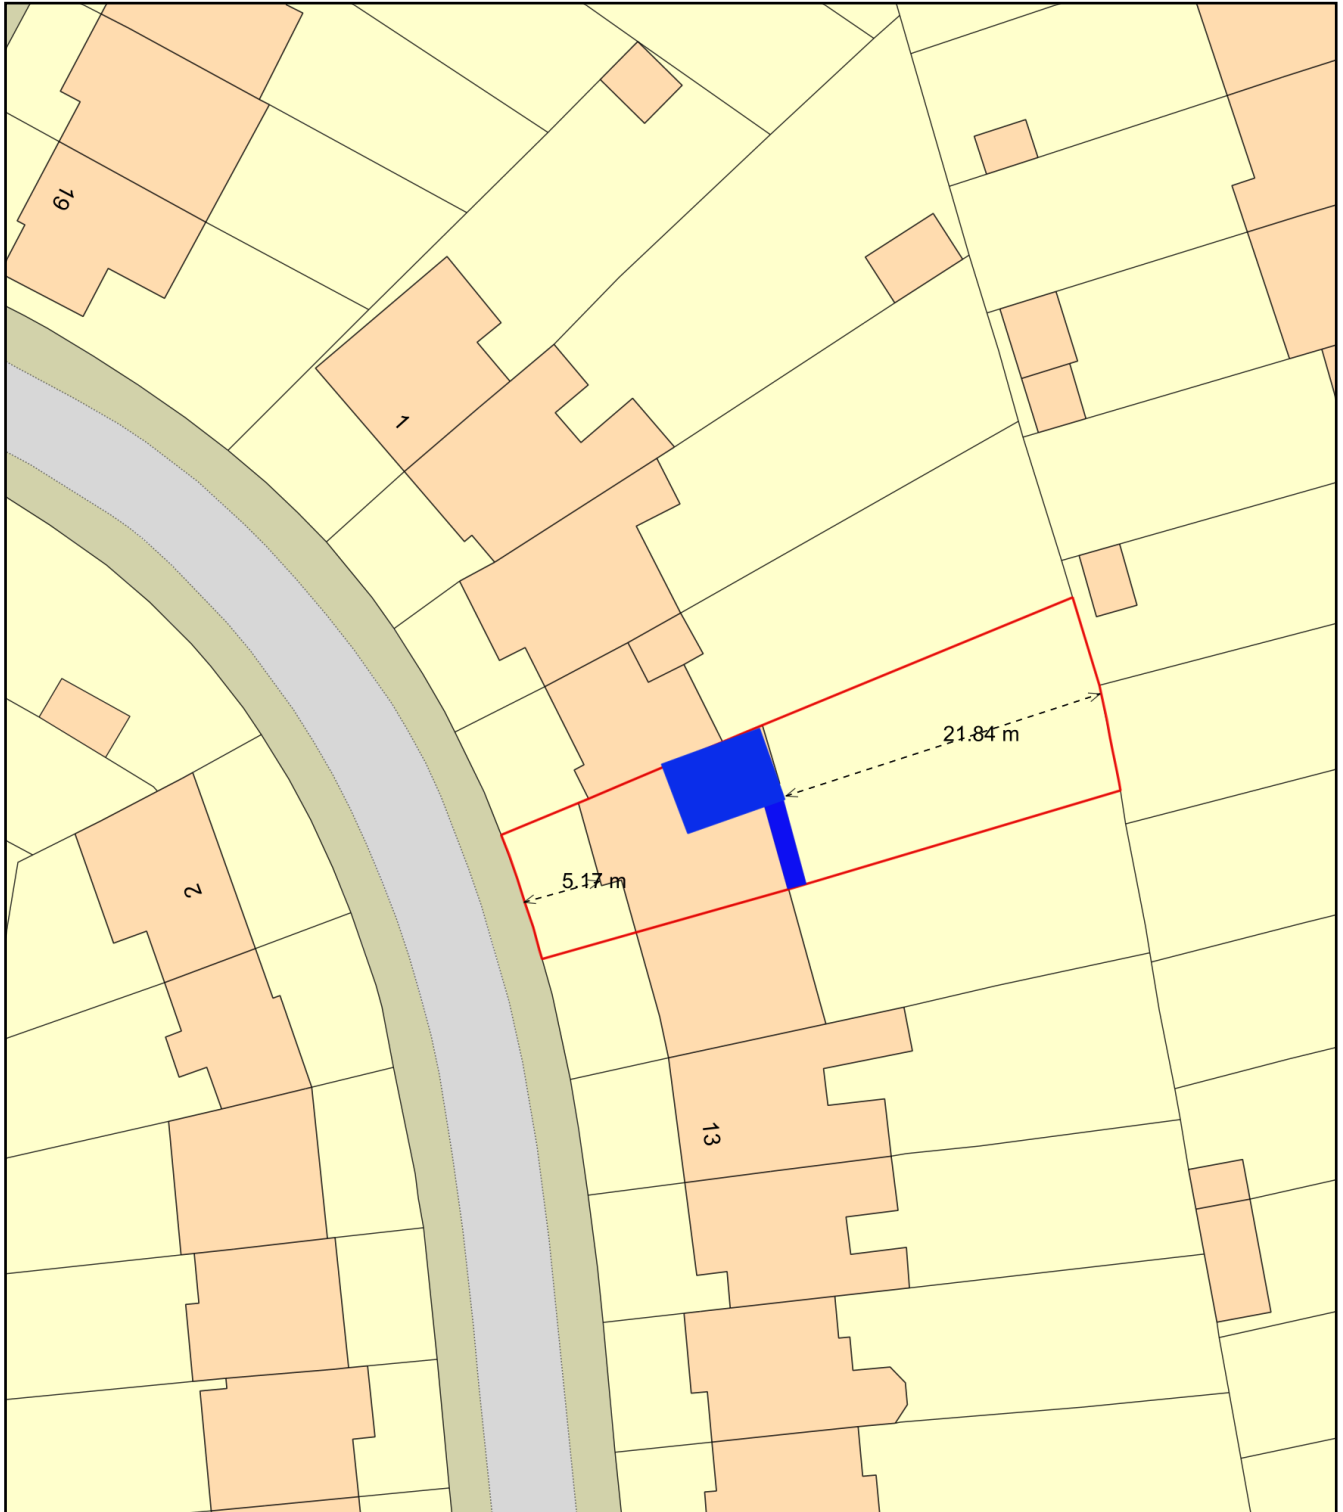

Plan Produced for: Daniel Rees

Date Produced: 08 May 2025

Plan Reference Number: TQRQM25128085603716

Scale: 1:500 @ A4