

ENGINE CONTAINER

Metal container to be finished in matt fern green (RAL 6025).


Stacks and radiators to be finished in matt silver grey (RAL 7001).

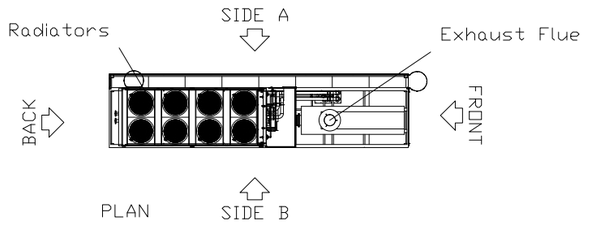

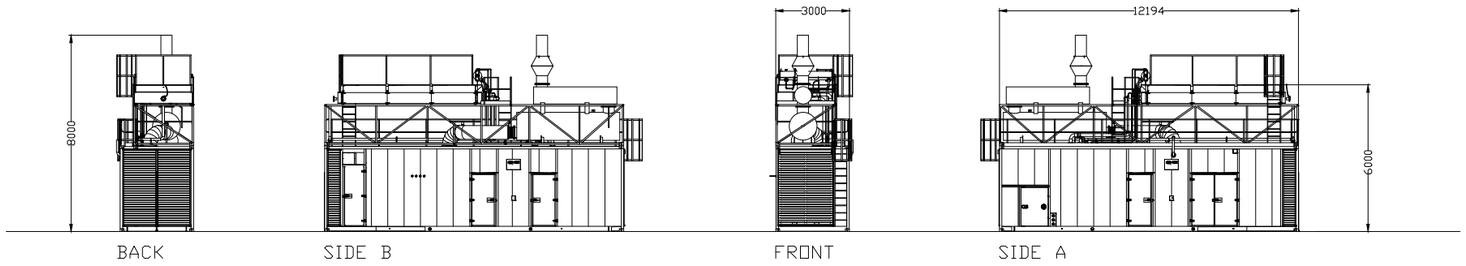


MAIN TRANSFORMER COMPOUND

To be finished in matt fern green (RAL 6025).

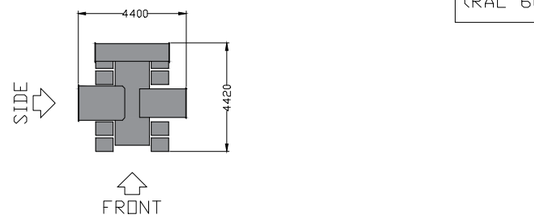


AUXILIARY TRANSFORMER

To be finished in matt fern green (RAL 6025).

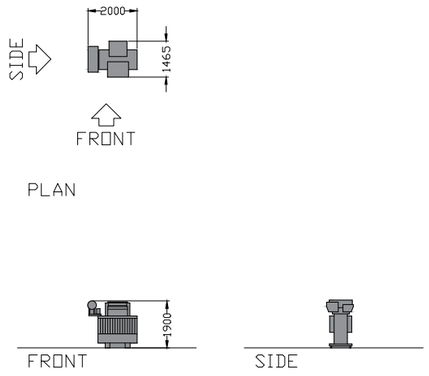


HV/LV SWITCH ROOM

To be finished in matt fern green (RAL 6025).

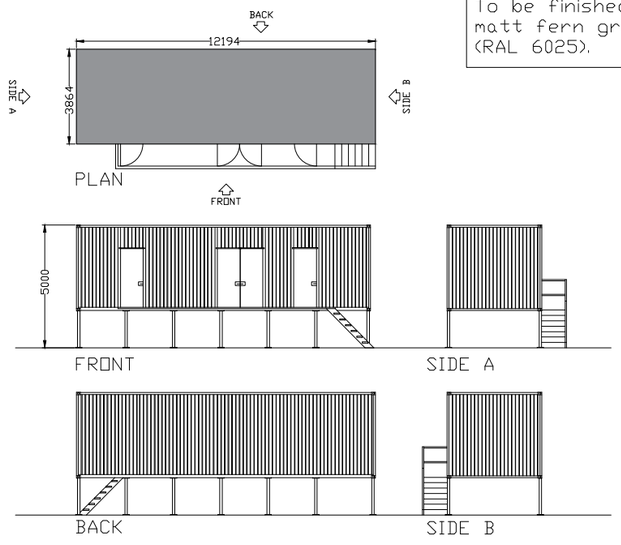


CONTROL ROOM

To be finished in matt fern green (RAL 6025).

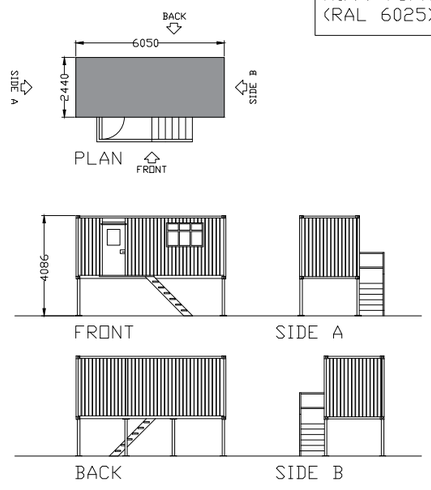


STORE ROOM

To be finished in matt fern green (RAL 6025).

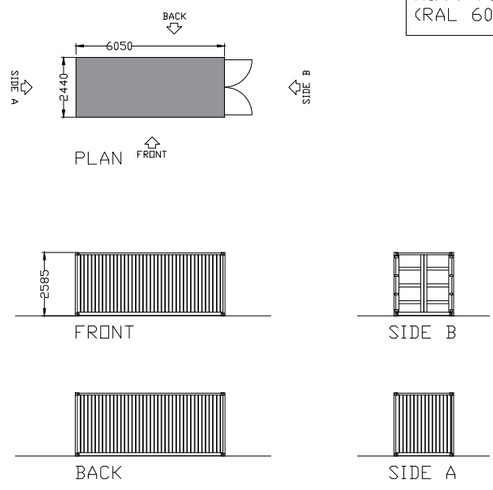


GAS RECEPTION KIOSK

To be finished in matt fern green (RAL 6025).

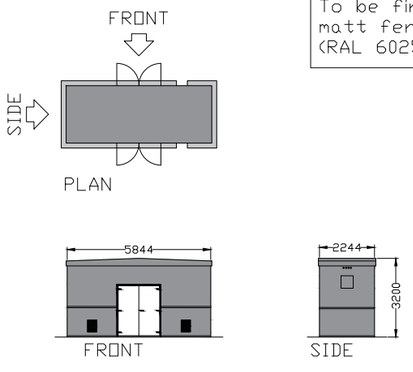


DNO METERING STATION

To be finished in matt fern green (RAL 6025)

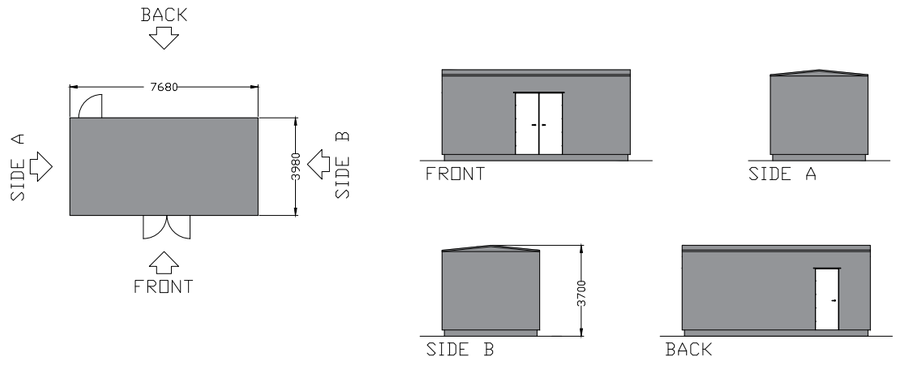

Lube Oil Bulk Storage Tank

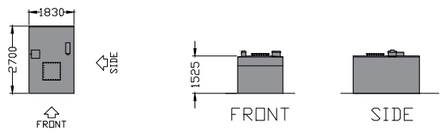

0 2 4 6 8 10 [m]

Site address: Land at Marl Road, Knowsley Industrial Park, Kirkby, L33 7UH		FORSA ENERGY	
Drawing: 0621-PLA-003-Knowsley		Masters House, 107 Hammersmith Road, London, W14 0QH	
Date: 25/06/2021	Revision: 1	Drawn by: RW	Reviewed by: JC
PLAN NOT TO BE USED FOR CONSTRUCTION		Scale: 1:250 @ A3	