


Location Plan



0 50
Metres

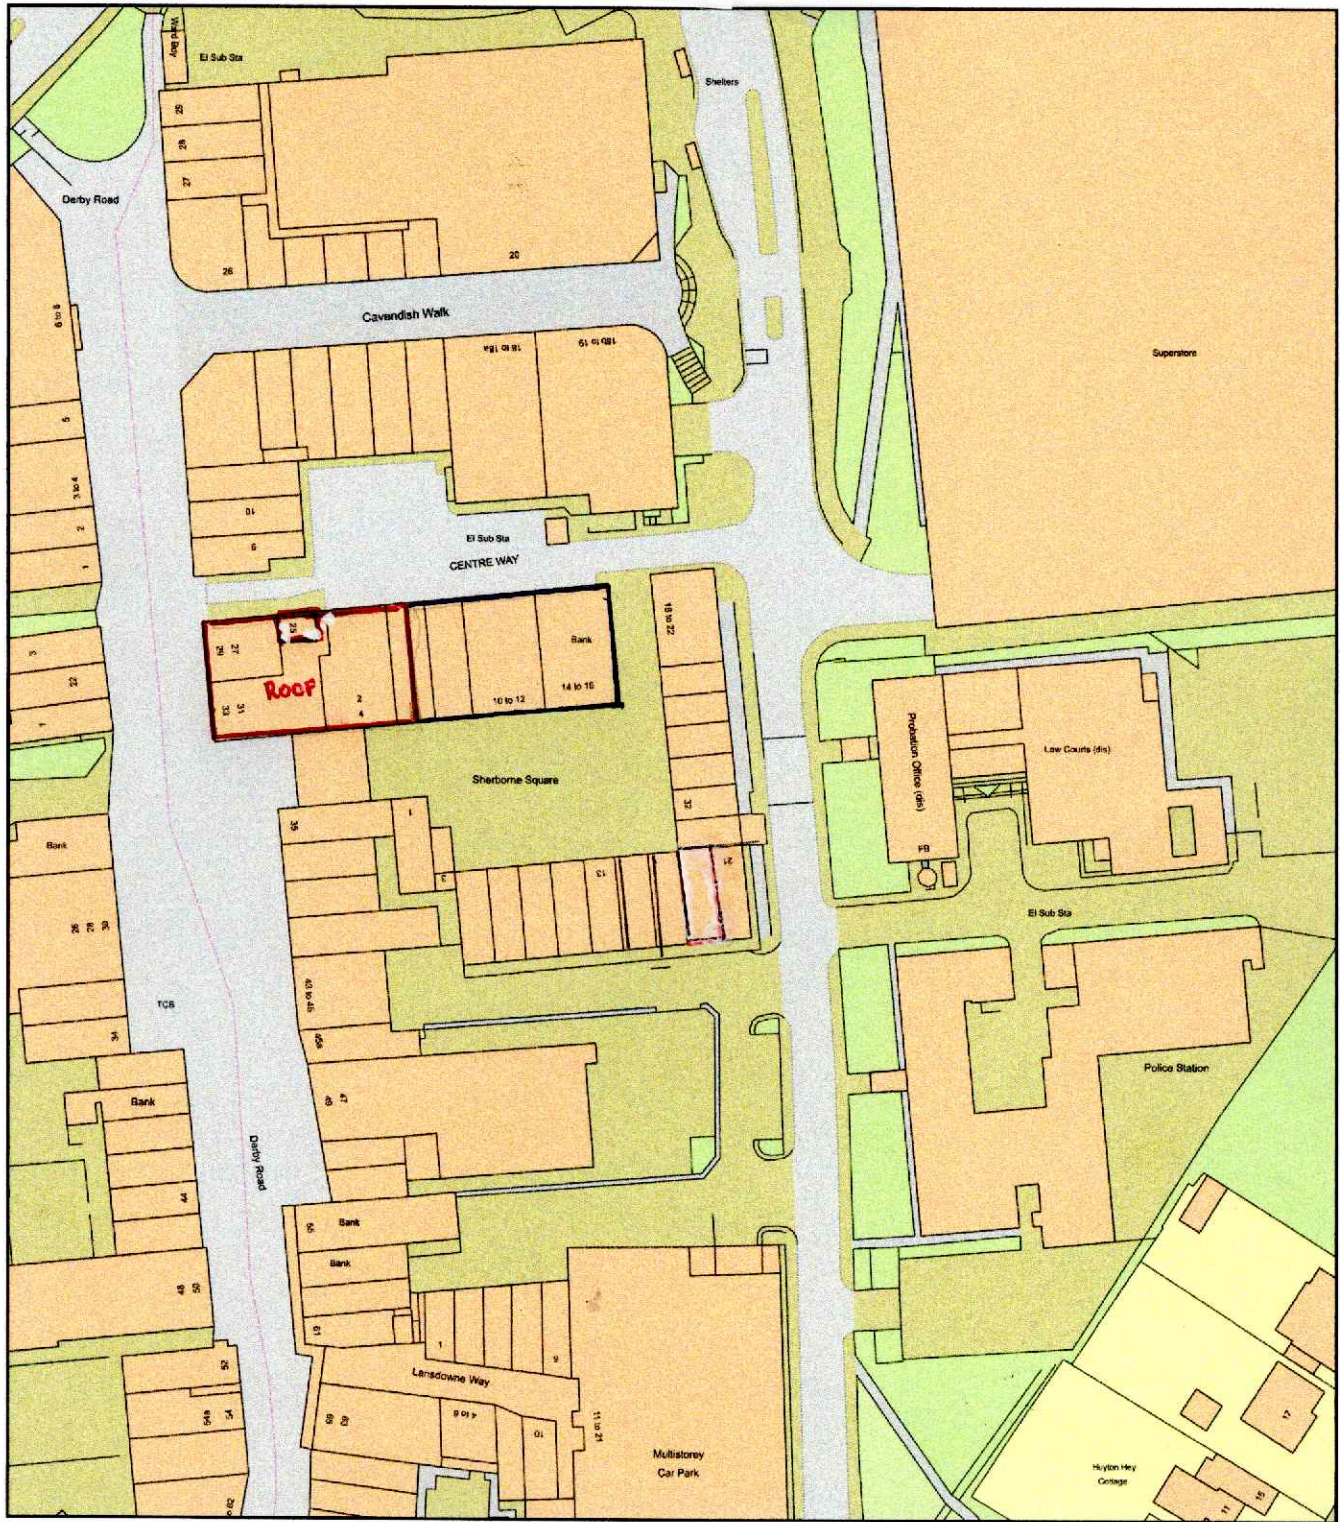

LOCATION PLAN Scale 1:1250

GEO-NEO UK Architectural
7 Orchid Grove, Liverpool L17 7EY
Tel: 0151 278223
E mail: geoneo.k@gmail.com