



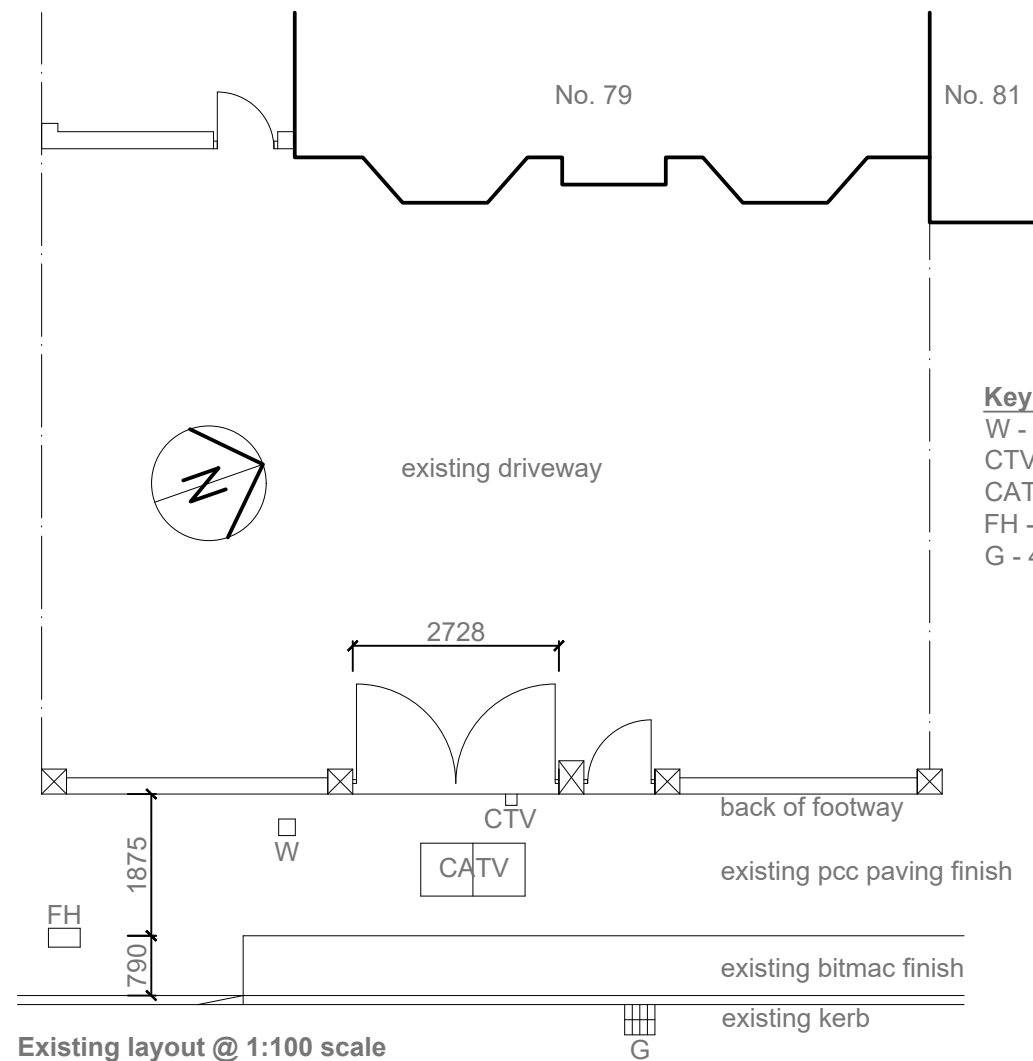


Existing layout @ 1:100 scale



Location Plan @ 1:1250 scale:

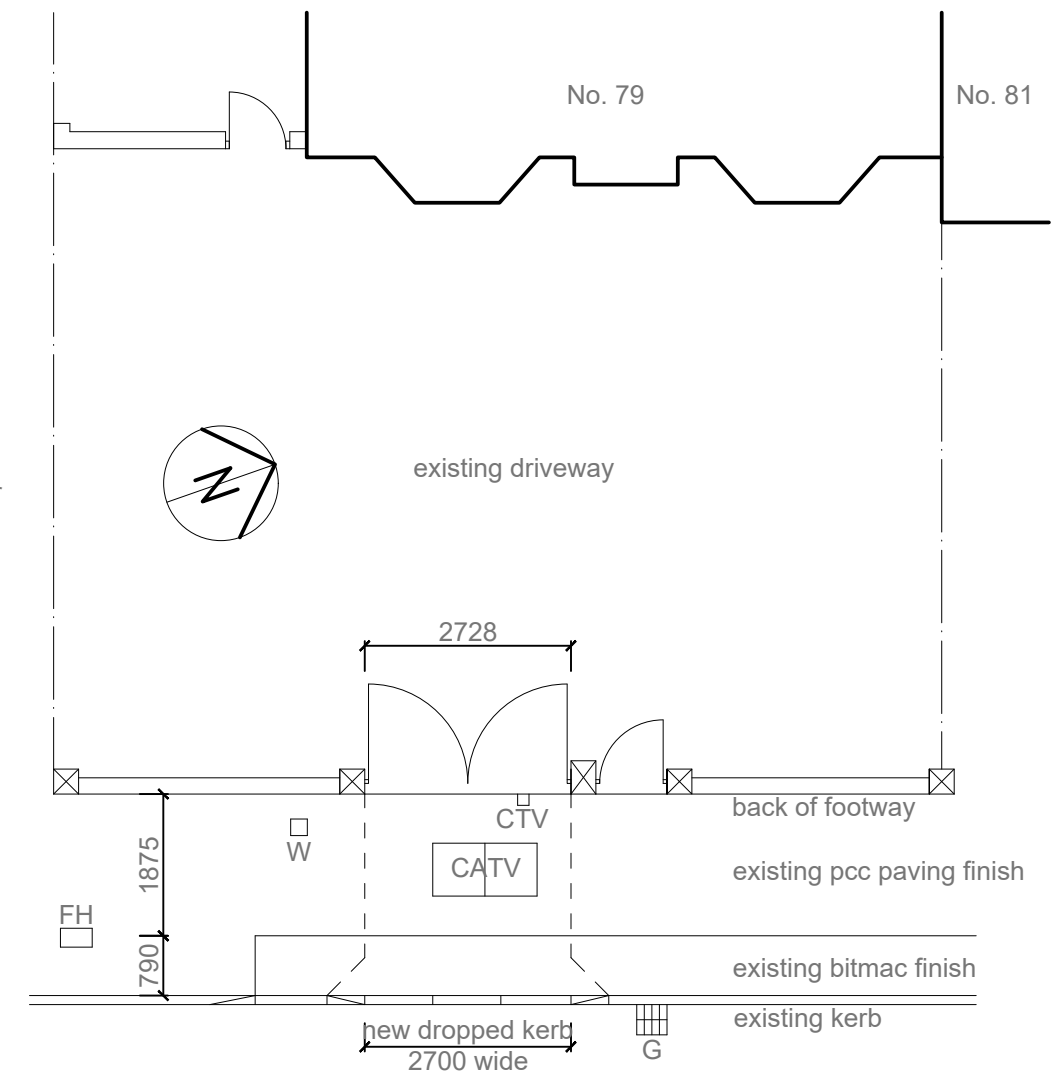

Proposed layout @ 1:100 scale

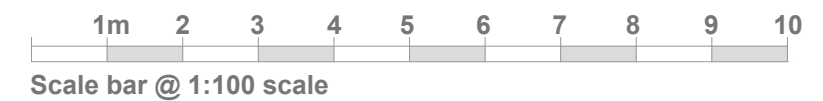

Project:

PROPOSED DROPPED KERB

at:

79 PRIMROSE DRIVE

HUYTON, L36 8DL

for:

MISS M WISHART

EXISTING & PROPOSED LAYOUT

Scale: 1:100 & 1:1250

Date: October 2025

Drawing Number:

19489

Revision:

B