


MapServe

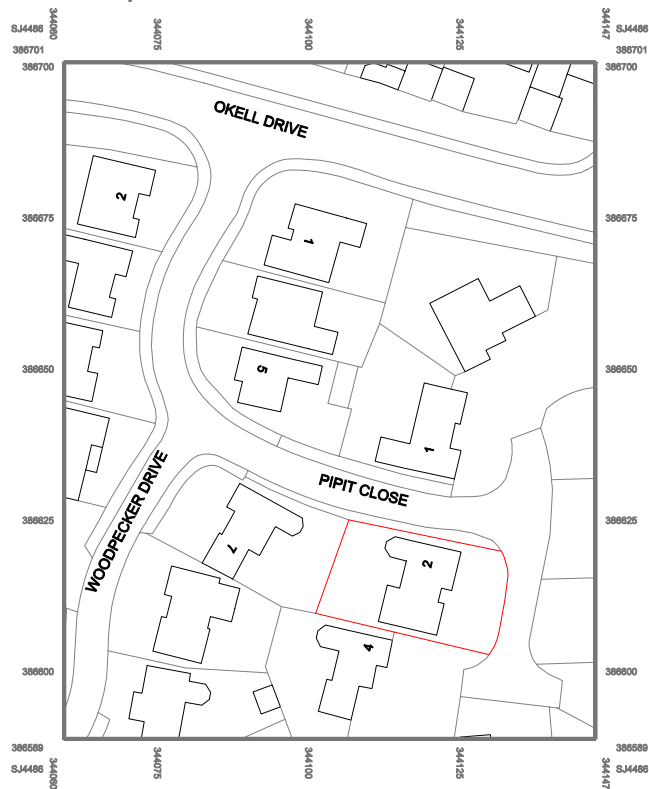

© Crown copyright 2022 Ordnance Survey 100009143

Drawing Title:

O.S. MAP

Site Address:

2 PIPIT CLOSE, HALEWOOD
KNOWSLEY L26 7XT

Scale: 1:1250

Drwg No. 2PC/SP01

