



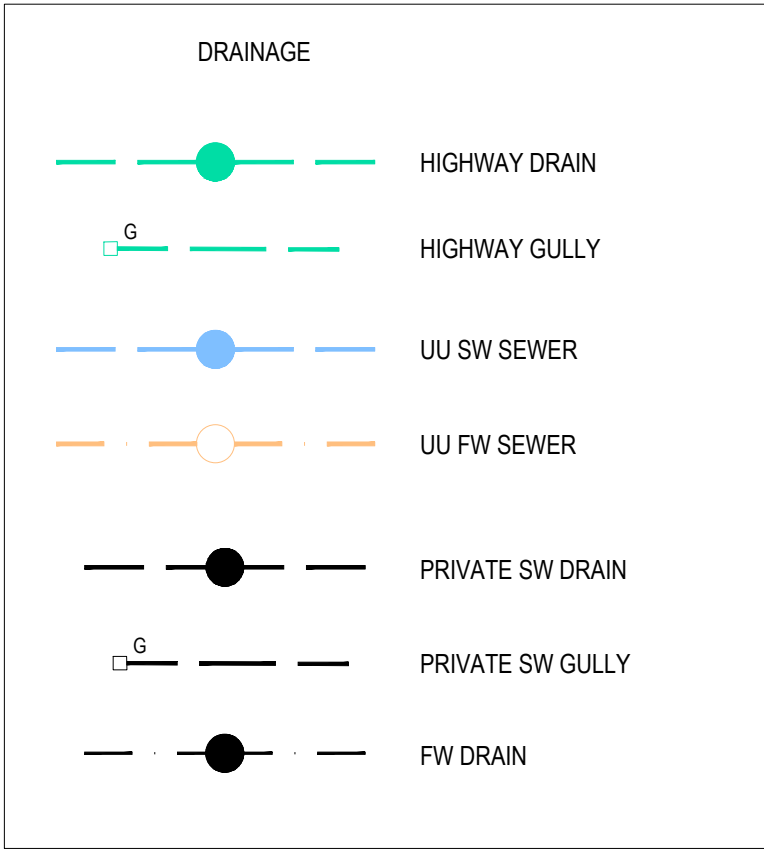

- GENERAL NOTES:**
- THIS DRAWING IS TO BE READ IN CONJUNCTION WITH ALL RELEVANT ARCHITECTS AND ENGINEERS DRAWINGS AND SPECIFICATIONS.
 - DO NOT SCALE THIS DRAWING. ANY AMBIGUITIES, OMISSIONS AND ERRORS ON DRAWINGS SHALL BE BROUGHT TO THE ENGINEERS ATTENTION IMMEDIATELY. ALL DIMENSIONS MUST BE CHECKED / VERIFIED ON SITE.
 - ALL DIMENSIONS ARE IN METRES UNLESS NOTED OTHERWISE.
 - FOR GENERAL NOTES REFER TO DRAWING.
- THIS DRAWING IS FOR INFORMATION PURPOSES ONLY AND NOT TO BE USED FOR CONSTRUCTION
- PLOTS ARE INDICATIVE AND SHOWN FOR APPROXIMATE IMPERMEABLE AREAS ONLY.
PHASE 2 SUBJECT TO PLANNING

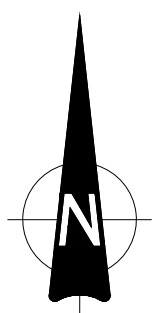

P03	DISPLAY INFORMATION UPDATED	21/06/22	JDB	JDB
P02	UPDATED DRAINAGE DETAILS	07/02/22	AF	RT
Rev	Description	Date	By	Chk

curtins

11.55 Tinsam Street, Liverpool, L2 2SB
0151 755 2000
liverpool@curtins.com
www.curtins.com

Cur & Brookes • Transport Planning • Environmental • Infrastructure • Development • Conservation & Heritage • Project Design
Birmingham • Bristol • Canterbury • Cardiff • Glasgow • London • Manchester • Newcastle • Nottingham • Oxford • Plymouth • Southampton • Swansea • Tyneside • Wrexham

Status: **SUITABLE FOR INFORMATION** **S2**

Project: **EARLSFIELD PARK**

Dwg Title: **OUTLINE DRAINAGE STRATEGY**

Size:	Date:	Drawn By:	Designed By:	Checked By:
A0	07/02/22	AF	RT	RT

Scale: 1:500

Project No:	Originator:	Volume:	Level:	Type:	Role:	Category / Number:	Rev:
079708 - CUR - ZZ - XX - DR - C -						92001 - P03	