


00/00449/FUL

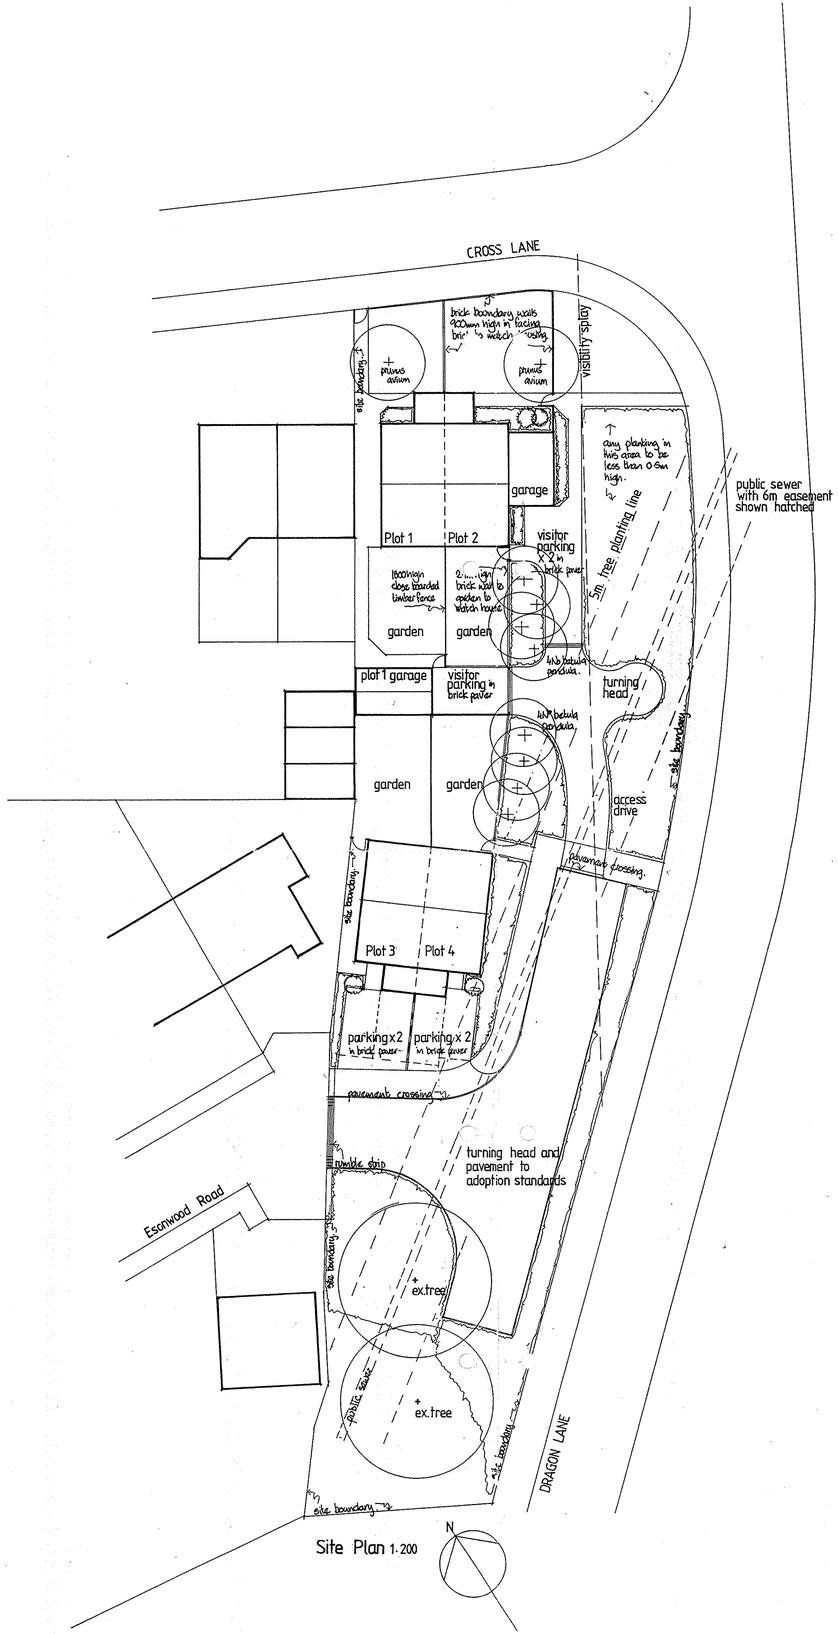


Site Plan 1·200

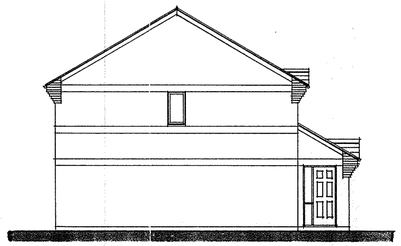


Side Elevation 1·100

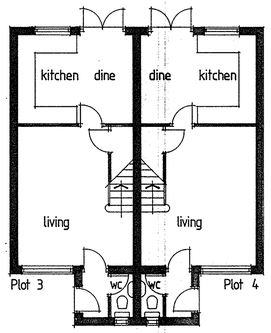


Ground Floor Plan 1·100

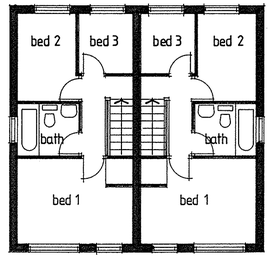


First Floor Plan 1·100

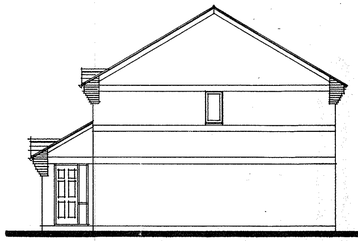

Side Elevation 1·100

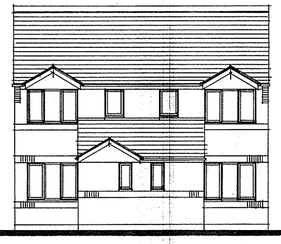

Front Elevation 1·100

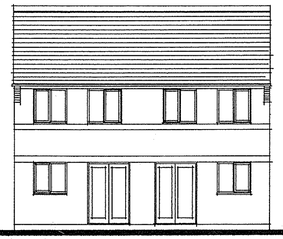


Rear Elevation 1·100

Marley Modern concrete interlocking roof tiles


white UPVC windows, double glazed

red multi-rustic brickwork with bands of smooth red brick.

PLANS / ELEVATIONS PLOTS 3 and 4

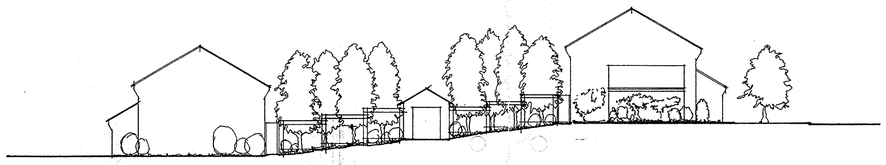

Elevation to Dragon Lane 1·200

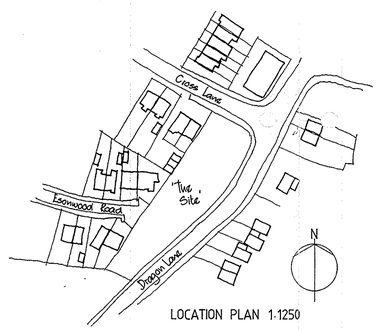

LOCATION PLAN 1·1250

Rev B 17 Nov 2000 : Access road repositioned 2m North
Rev A 19 July 2000 : Side Elevation to Plot 3 added

DENEPRIDE LIMITED

Development of 4No 3 bed houses.
Site at;
Dragon Lane/Cross Lane
Whiston

PLANS & ELEVATIONS

Scale: 1:1250, 1:200, 1:100

Drawn: JPK A/018/P/02A B

Date: June 2000

Paul Keegan Associates
Chartered Architect
9 Tithebarn Road, Crosby, Merseyside, L23 2RY
tel/fax: 0151 932 0245