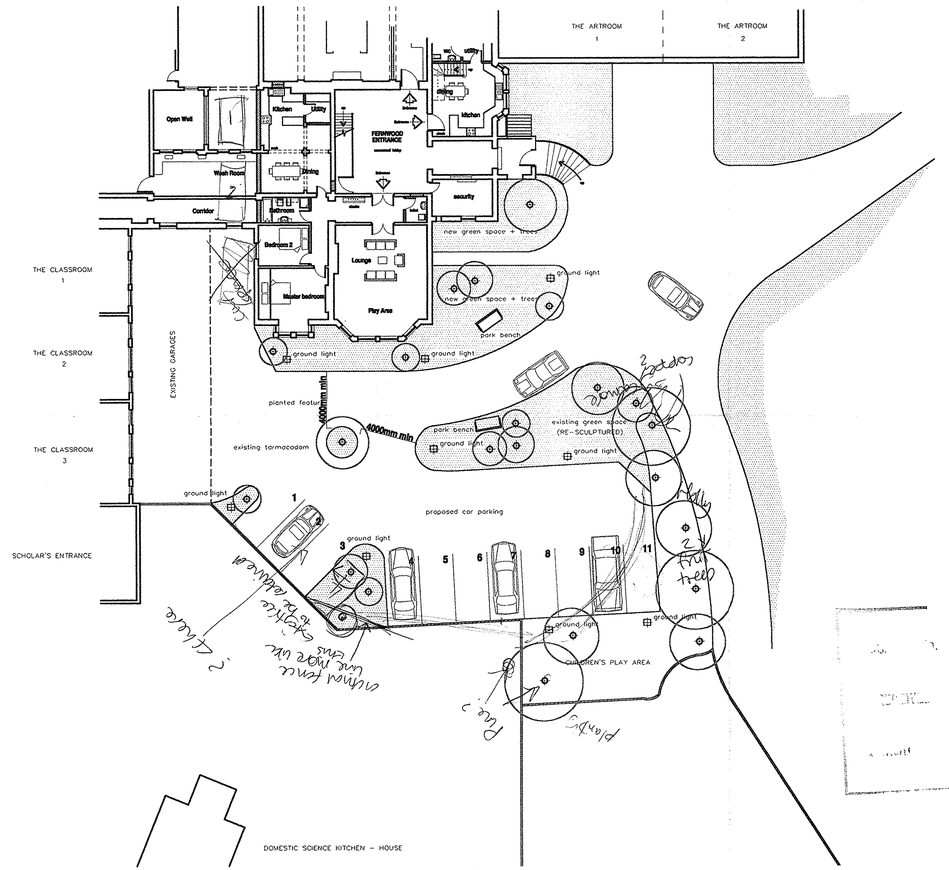

NOTES
DO NOT SCALE FROM THE DRAWING. ALL DIMENSIONS TO BE CHECKED ON SITE PRIOR TO CONSTRUCTION OR MANUFACTURE.

AMENDED

01/00060/FUL

27 MAR 2001

23 JAN 2001

REV	DATE		DRT	CHECK

CHARTERED ARCHITECTS
PROJECT MANAGEMENT
PLANNING SUPERVISORS

KDP ARCHITECTS

The Keith Davidson Partnership
126 Century Buildings, Tower Street,
Brunswick Business Park, Liverpool, L3 4BJ
Tel. 0151-709 1777 Fax.0151- 708 9998

PROJECT
Proposed Apartments at Huyton College, Huyton, for Crowney, Cleverley and Powell.

DRAWING TITLE
Proposed Layout of Surrounding Areas

DRAWN	DRAWING #	DRAWING NO.	REV.
SRD		804/ 18	*
SCALE 1:200			
DATE 26th Mar 2000			

Proposed Apartments-Fernwood Hall

Scale 1:200

24 MAY 2001
Planning Services Division

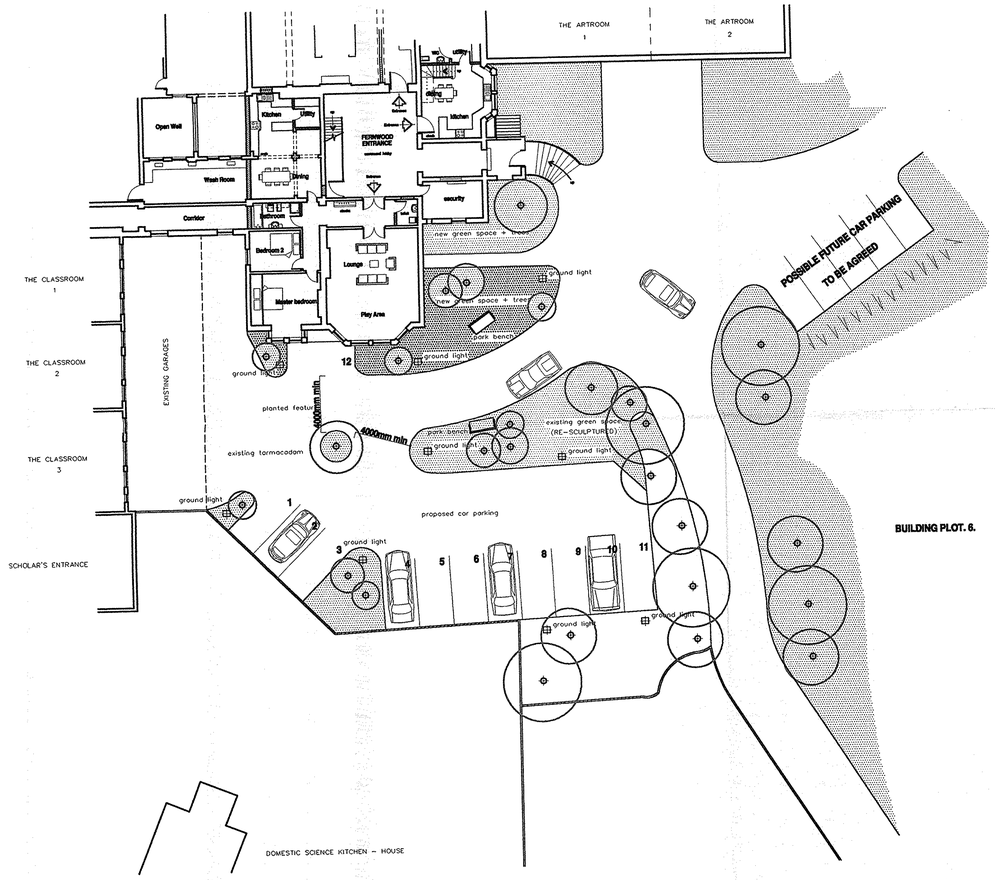

Proposed Apartments-Fernwood Hall

Scale 1:200

NOTES
DO NOT SCALE FROM THE DRAWING. ALL DIMENSIONS TO BE CHECKED ON SITE PRIOR TO CONSTRUCTION OR MANUFACTURE.

REV	DATE		DRD INIT	DRP CHECK
A	31.5.01	Alterations to car parking		

CHARTERED ARCHITECTS
PROJECT MANAGEMENT
PLANNING SUPERVISORS

KDP ARCHITECTS

The Keith Davidson Partnership
126 Century Buildings, Tower Street,
Brunswick Business Park, Liverpool, L3 4BJ
Tel. 0151-709 1777 Fax.0151- 708 9958

PROJECT
Proposed Apartments at Huyton College, Huyton, for Crowney, Cleverley and Powell.

DRAWING TITLE
Proposed Layout of Surrounding Areas

DRAWN	CHECKED	DRAWING NO.	REV.
SRD		804/ 18	A
SCALE 1:200			
DATE 28th Mar 2000			