




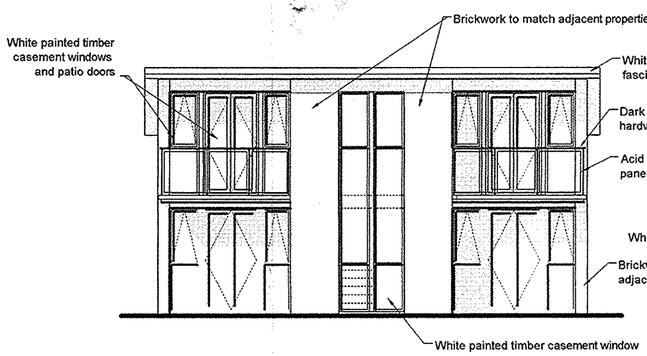


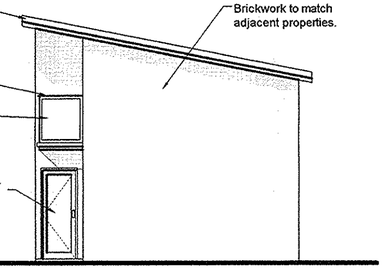


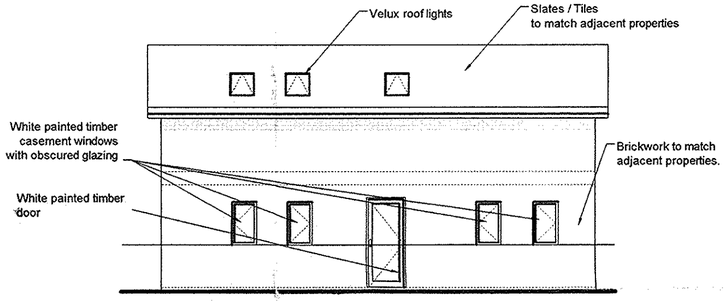

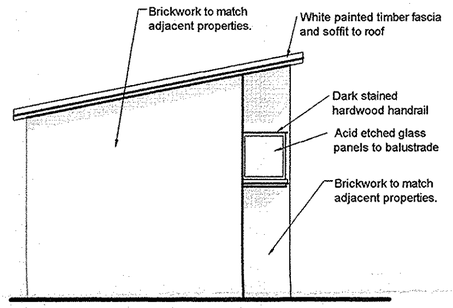

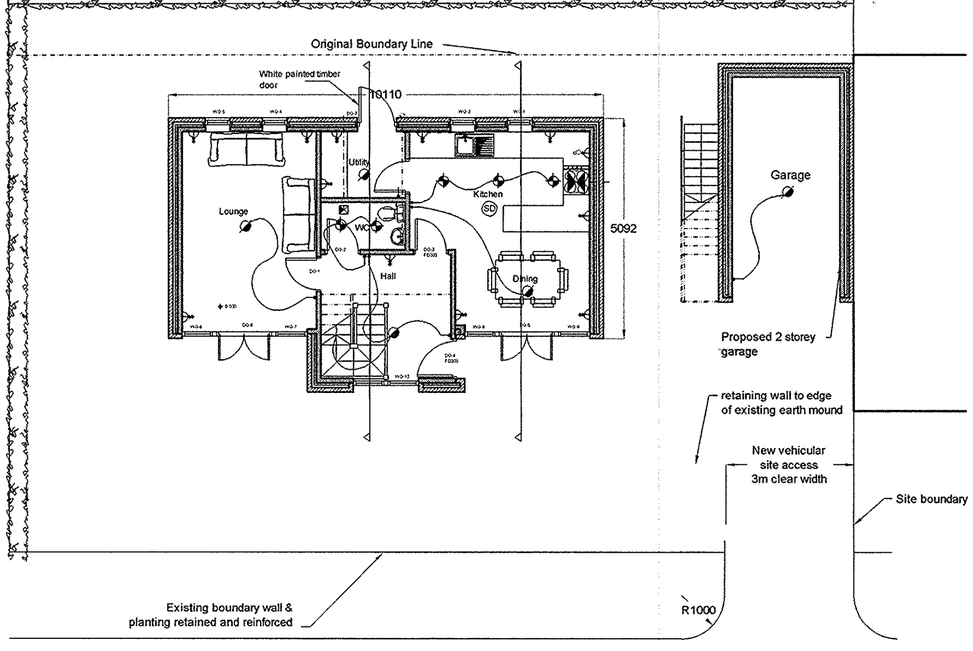

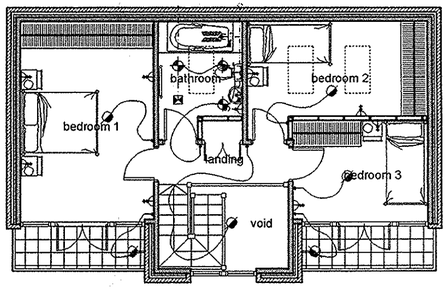

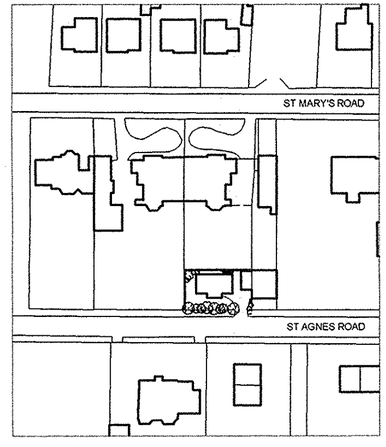

LOCATION PLAN Scale 1:1250

Not Approved

REVISIONS

	DATE	
A	15/5/01	Roof covering altered, obscured glazing to rear added, site access repositioned.
B	01/9/04	Insert door to Rear Ground Floor Extend garden boundary Erection of 1 no 2 storey garage

DRAWING NUMBER: 38-P-1(B)

DATE: 29/1/2001

SCALE: 1:100

DRAWN: FH

JOB TITLE

PROPOSED NEW HOUSE
to the rear of
60 St Mary's Road
Huyton


DRAWING TITLE


Proposed
Plans & Elevations

WROOT DESIGN


37 Sandown Lane
Liverpool
L15 4HU

Tel: 07968 257 363
Fax: 0151 260 5966
Email: wrootdesign@fsmail.net

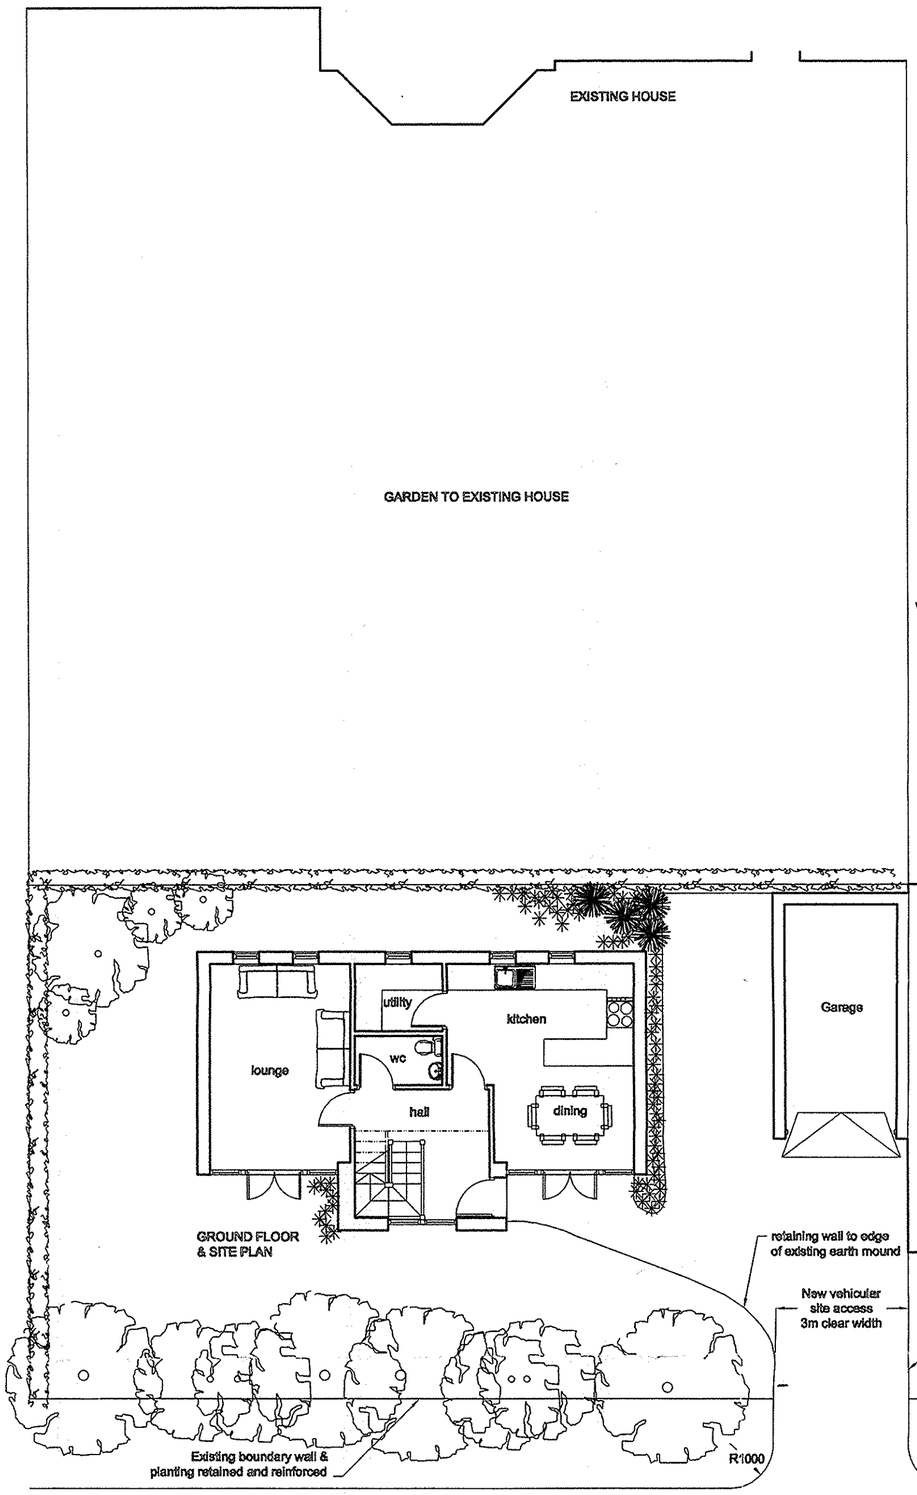


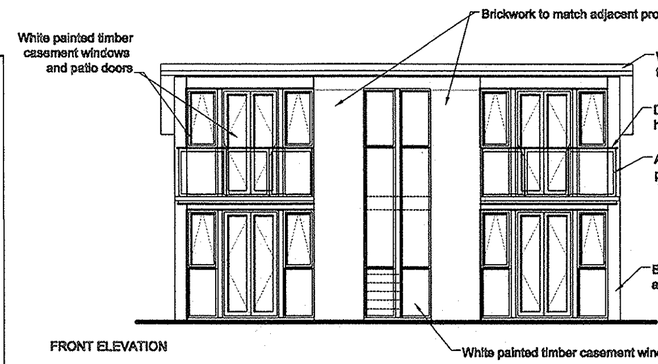


FRONT ELEVATION

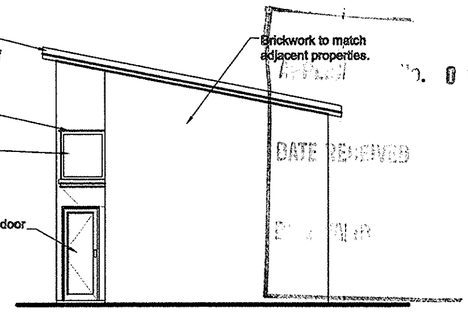


SIDE ELEVATION

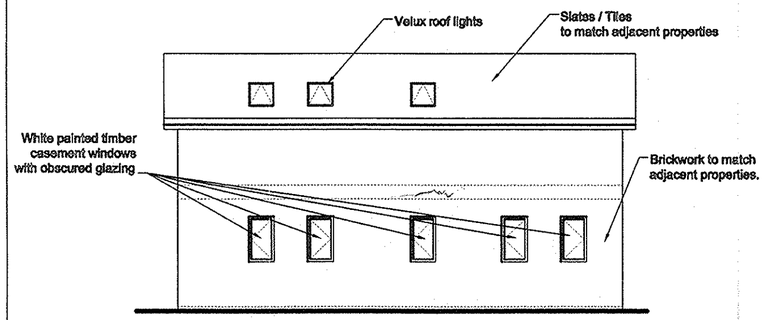


REAR ELEVATION

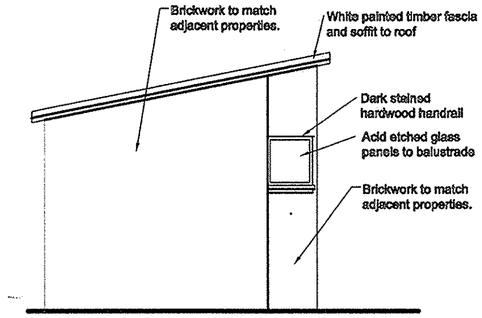

SIDE ELEVATION

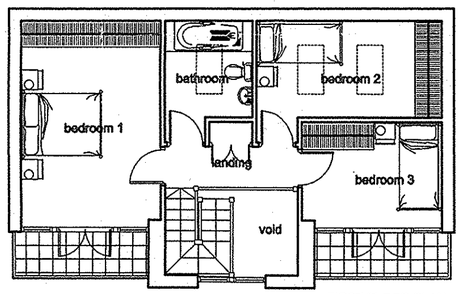

FIRST FLOOR PLAN

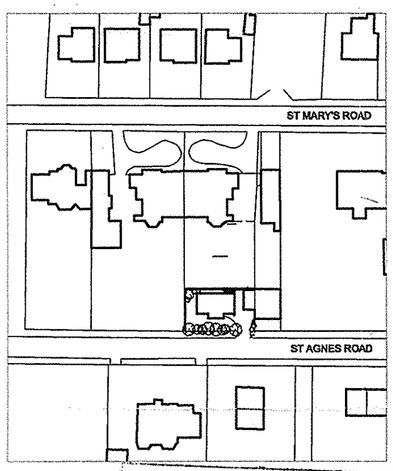

LOCATION PLAN Scale 1:1250

PLAN DISPLAYED
AT COMMITTEE
Date 11.10.01

REVISIONS

	DATE	
A	15/8/01	Roof covering altered, obscured glazing to rear added, site access repositioned.

APPLICATION No. 01/00892/FUL
DATE RECEIVED
7 JUN 2001
9 FEB 2001

DRAWING NUMBER: 38-P-1(A)
DATE: 29/1/2001
SCALE: 1:100
DRAWN: FH

JOB TITLE
PROPOSED NEW HOUSE
to the rear of
60 St Mary's Road
Huyton

DRAWING TITLE
Proposed
Plans & Elevations

WROOT DESIGN
37 Sandown Lane
Liverpool
L15 4HU
Tel: 07966 257 363
Fax: 0151 260 5966
Email: wrootdesign@email.net