02/00031/KMBC
NUTGROVE VILLA OFFICE DEV.

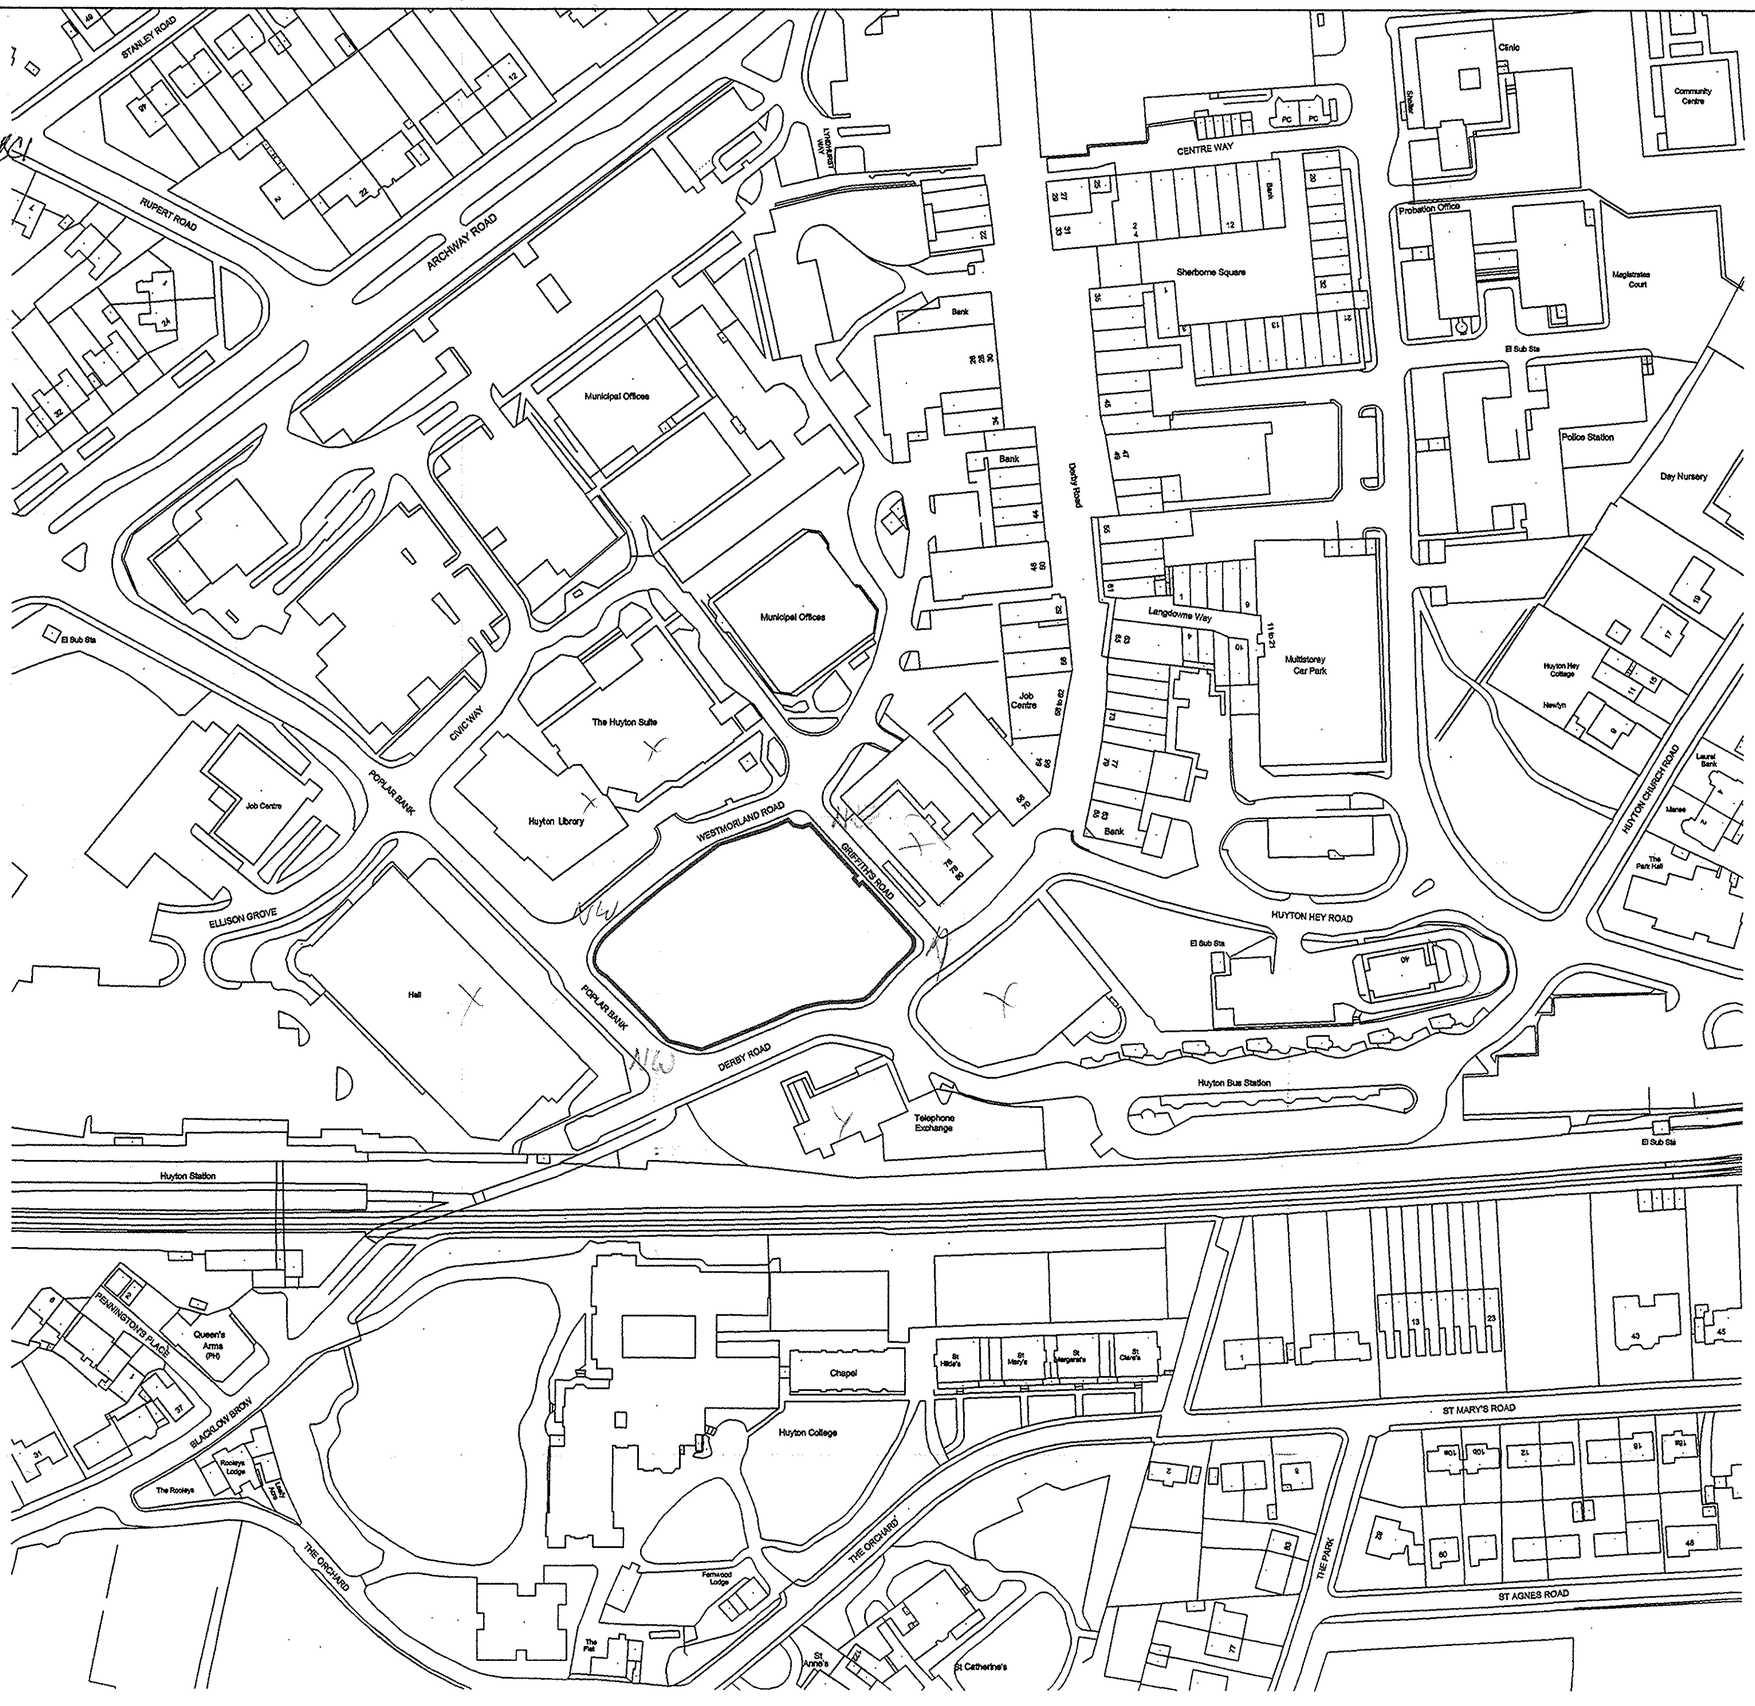

DATE VALID
27 FEB 2002

PLAN DISPLAYED AT COMMITTEE
Date 11.04.02

Knowsley design

Project Name
Proposed Redevelopment at Nutgrove Villa

Project Address
Huyton
Knowsley

Drawing Description
Location Plan

Drawn By ANT	Checked By
Date 01/02	Date
Scale 1:1250	Verified By
	Date

Project Reference Number	Drawing Number	Revision
EP 99315	L(2)01	

Department of Planning and Development
Director Graham Smith BSc Dip MS C Eng MICE MIHT
PO Box 26 Archway Road Huyton
Knowsley Merseyside L36 9FB