NOTES:
1. DO NOT SCALE
2. ALL DIMENSIONS IN mm
3. ALL LEVELS IN mAOD

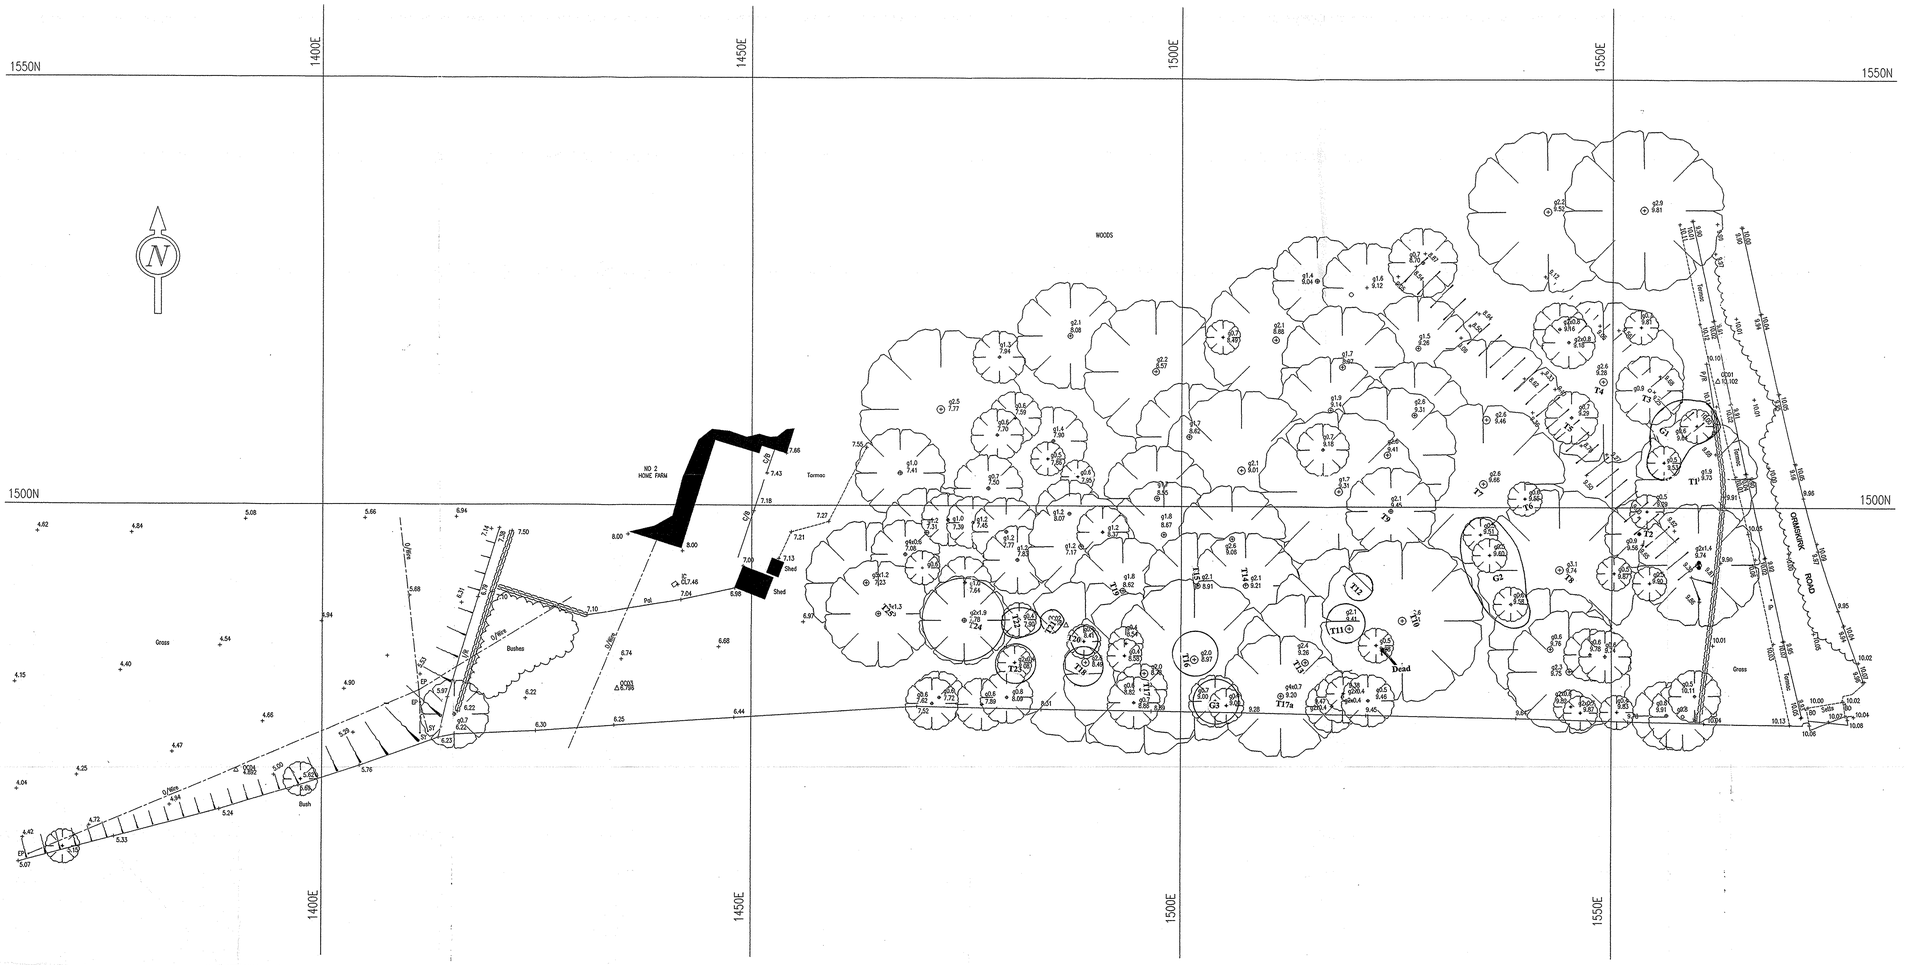

SITE SURVEY – PLAN

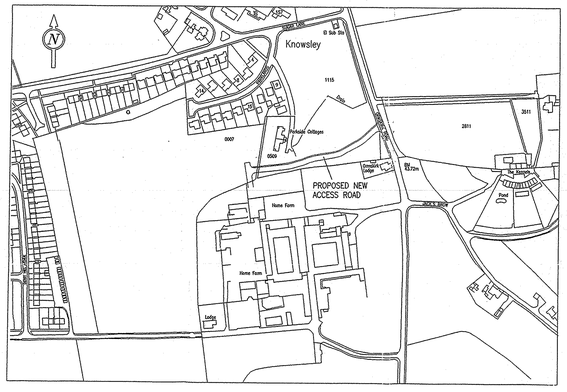

LOCATION PLAN
SCALE 1:2500

02/00268/FUL
REC'D 10.7.02
VALID 15.4.02.

AMENDED

rev.	date	amendment	drn	ckd

HOME FARM
KNOWSLEY PARK

SITE SURVEY

PLAN DISPATCHED AT COMMITTEE
Date 24/10/02

Project Title:	Home Farm, Knowsley Park		
Drawing Title:	OCA.01		
Client:	Bethell Building Services Limited		
Job Ref:	Drawing Reference		Revision No:
7873	OCA.01		
Scale:	Date:	Drawn by:	Checked by:
1:250	July 2002	AMC	

Valleyfield
1A Stratford Road
Aigburth, Liverpool L19 3RE
Tel.No: 0151 4941108 : Fax.No: 0151 4274541
Email: info@oca-arb.co.uk

OCA UK Limited

VA CONSULTING ENGINEERS
Vearncombe Associates Ltd
Newton Road, Lowton St. Mary's
Near Warrington, Cheshire, WA3 2AN
Telephone: 01942 681111
Fax: 01942 680755
E-Mail: design@vaconsulting.co.uk
www.vaconsulting.co.uk

COPYRIGHT RESERVED VEARNCOMBE ASSOCIATES LTD.
THIS DRAWING IS TO BE USED SOLELY FOR THE PURPOSE FOR WHICH IT IS SUPPLIED. IT MUST NOT BE REPRODUCED WITHOUT WRITTEN PERMISSION

VA1066/003

scale	1:250 1:2500
datum	NEWLYN
drawn	R TOWNSEND
checked	
approved	
date	28.01.02

NOTES:
1. DO NOT SCALE
2. ALL DIMENSIONS IN mm
3. ALL LEVELS IN mAOD

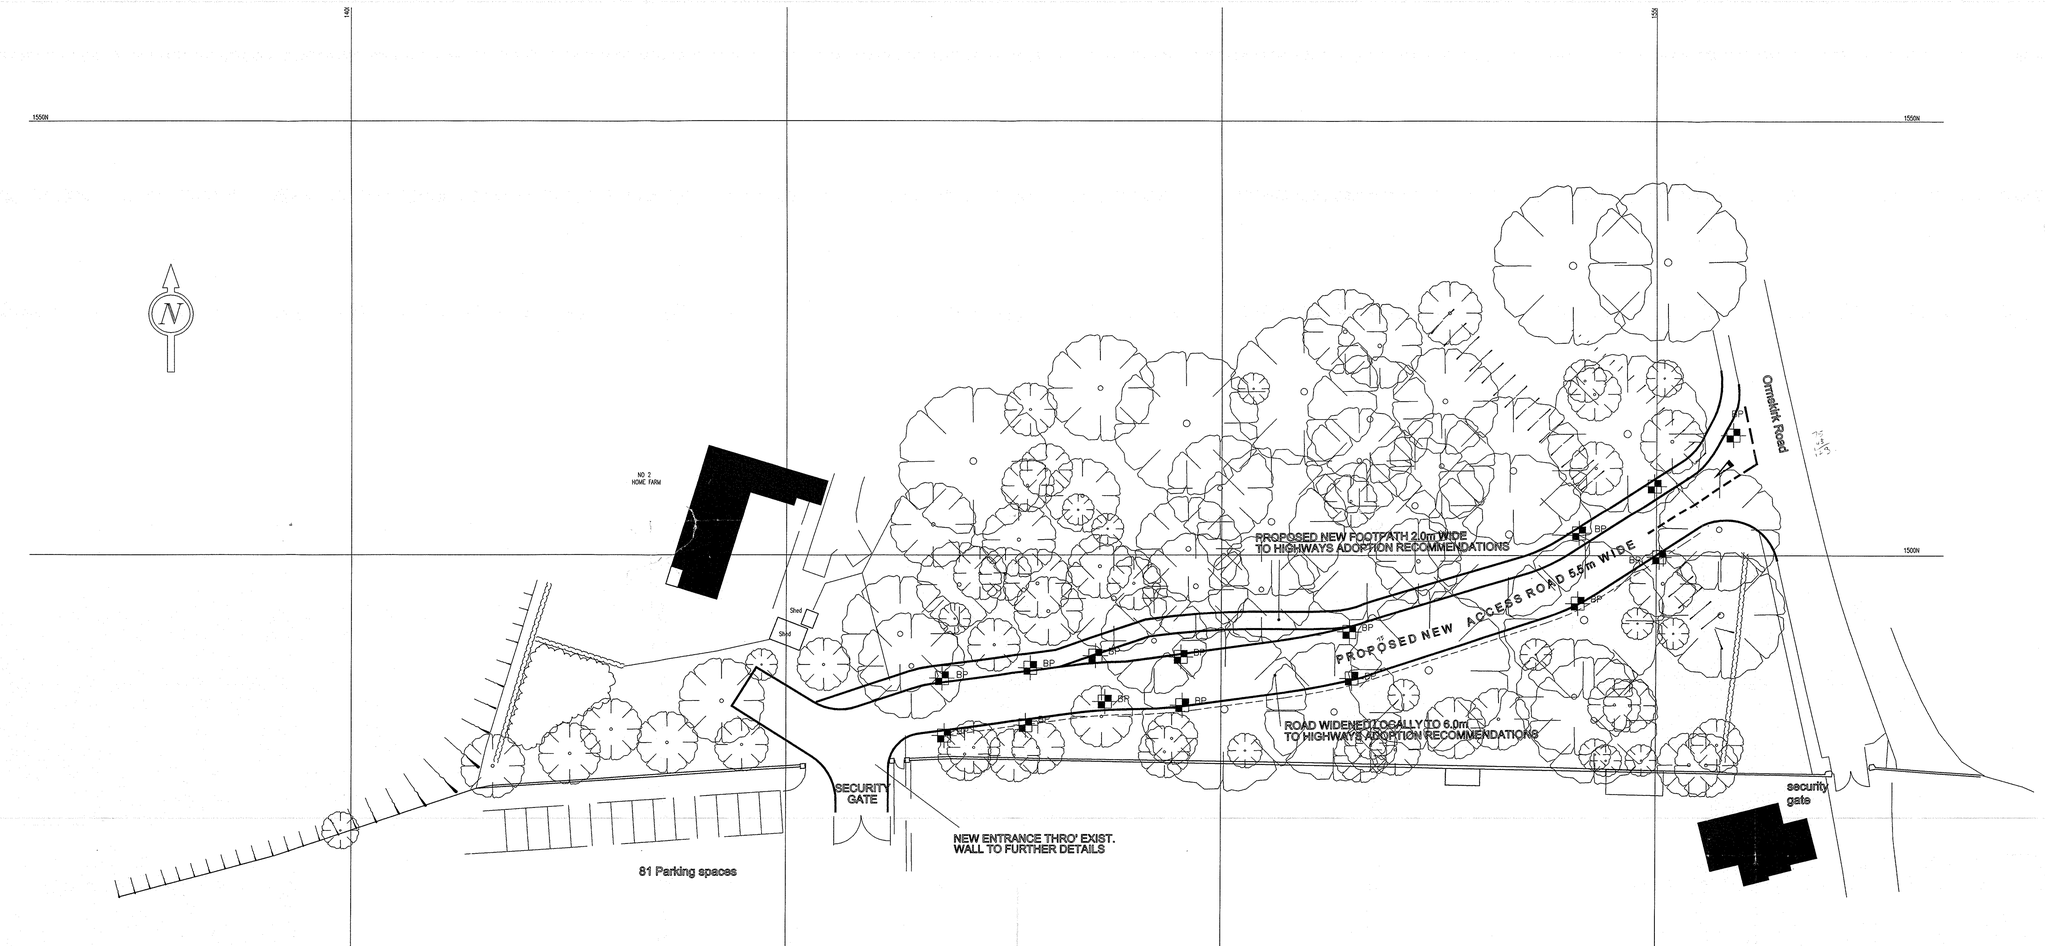

PLAN ON PROPOSED NEW ROAD
SCALE 1:250

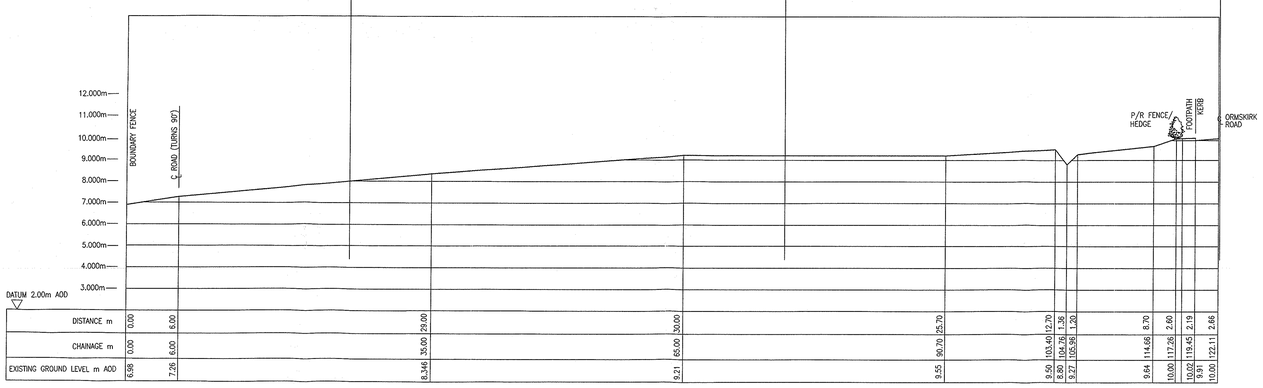

| | | |

NOTES:
1. DO NOT SCALE
2. ALL DIMENSIONS IN mm
3. ALL LEVELS IN mAOD

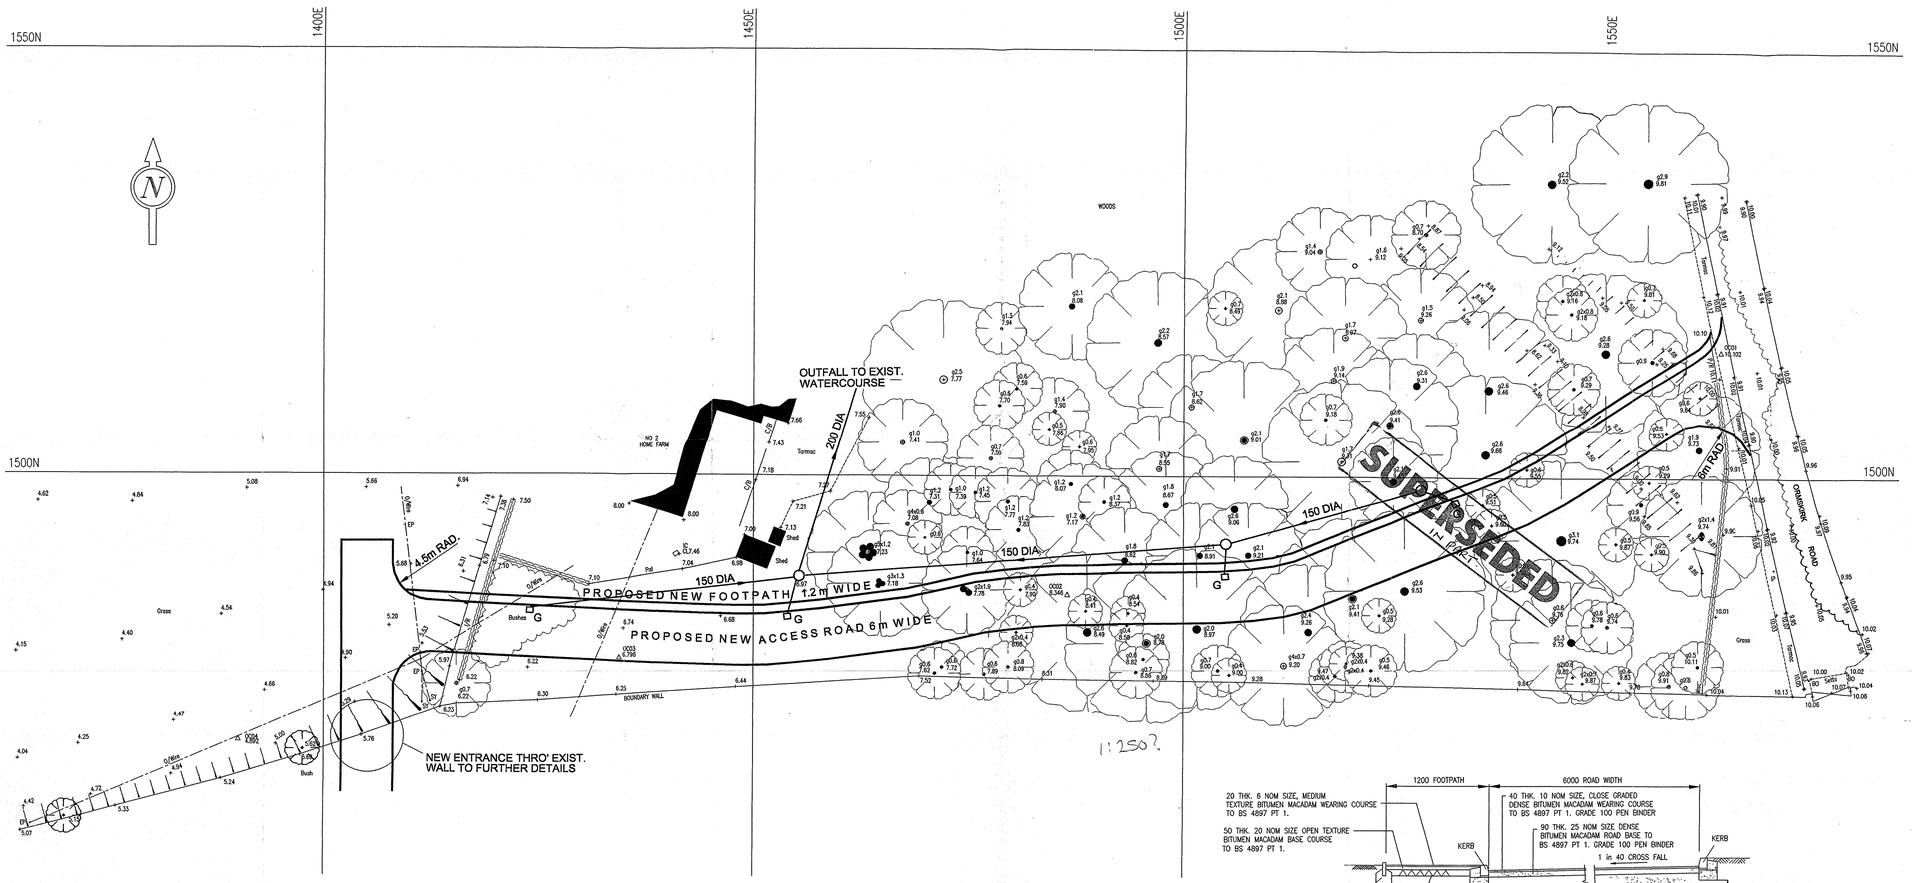

165 m²

1:250?

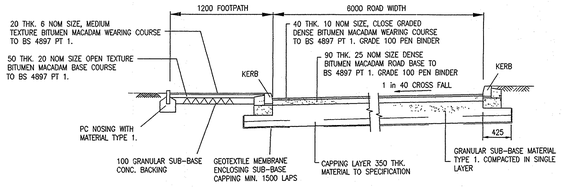

TYPICAL SECTION THRO' ROAD

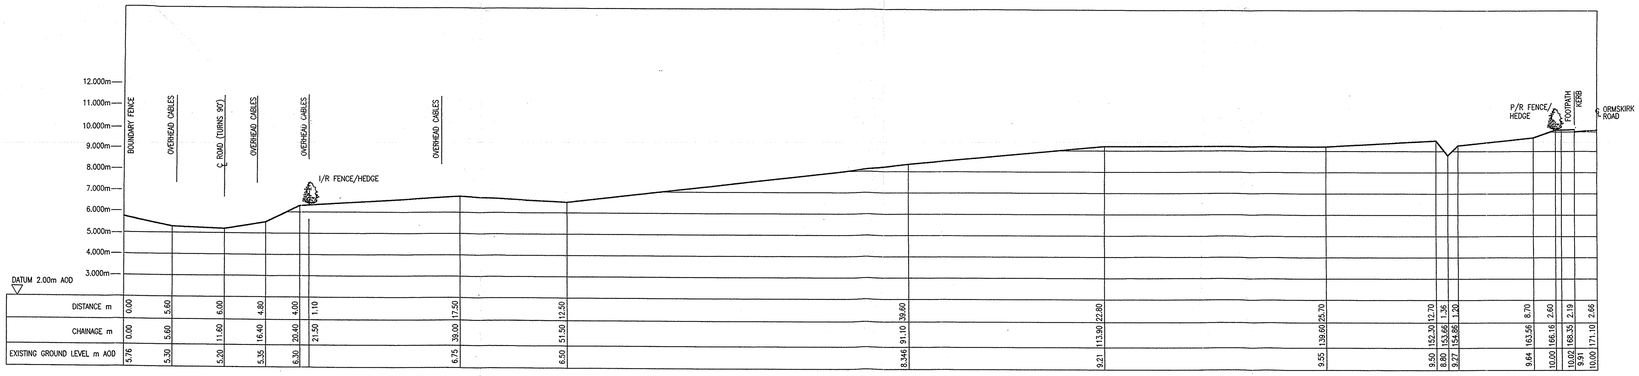

DISTANCE m	0.00	5.60	6.00	4.80	4.00	1.10	17.50	12.50	39.60	22.80	25.70	12.70	1.36	1.20	8.70	2.60	2.19	2.66
CHAINAGE m	0.00	5.60	11.60	16.40	20.40	21.50	39.00	51.50	91.10	113.90	139.60	152.30	153.66	154.86	163.56	166.16	168.35	171.01
EXISTING GROUND LEVEL m AOD	5.76	5.30	5.20	5.35	6.30		6.75	6.50	8.346	9.21	9.55	9.50	9.80	9.27	9.64	10.00	10.02	10.00

LONGITUDINAL SECTION ALONG ROUTE OF NEW ROAD
HORIZ 1:250 VERT 1:100

APPLICATION No: 02/00268/FUL 4

DATE RECEIVED 25 FEB 2002

DATE VALID 22 MAR 2002

rev.	date	amendment	drn	ckd

HOME FARM KNOWSLEY PARK

PROPOSED ARRANGEMENT OF ACCESS ROAD

APPROVED UNDER PLANNING ACTS

VA CONSULTING ENGINEERS
Vearncombe Associates Ltd
Newton Road, Lowton St. Mary's
Near Warrington, Cheshire, WA3 2AN
Telephone: 01942 681111
Fax: 01942 680755
E-Mail: design@vaconsulting.co.uk
www.vaconsulting.co.uk

RECEIVED

COPYRIGHT RESERVED VEARNCOMBE ASSOCIATES Ltd.
THIS DRAWING IS TO BE USED SOLEY FOR THE PURPOSE FOR WHICH IT IS SUPPLIED. IT MUST NOT BE REPRODUCED WITHOUT WRITTEN PERMISSION

ALL MODIFICATIONS TO BE CARRIED OUT USING THE AUTOCAD SYSTEM ONLY FILE NO :- 772.DWG AND BE PLOTTED USING THE FOLLOWING PCP FILE :- 772.PCP

VA1066/002 rev A

scale	AS SHOWN
datum	NEWLYN
drawn	R TOWNSEND
checked	
approved	
date	28.01.02

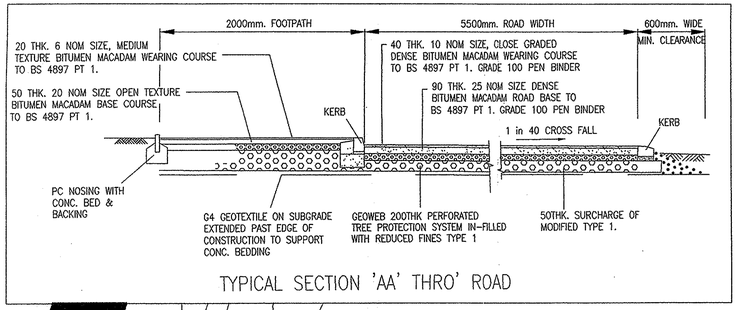

TYPICAL SECTION 'AA' THRO' ROAD

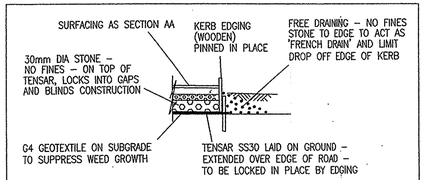

DETAIL OF FOOTPATH WHERE INDEPENDANT OF ROAD

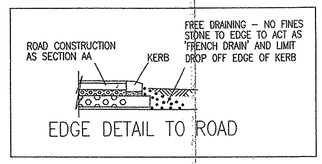

EDGE DETAIL TO ROAD

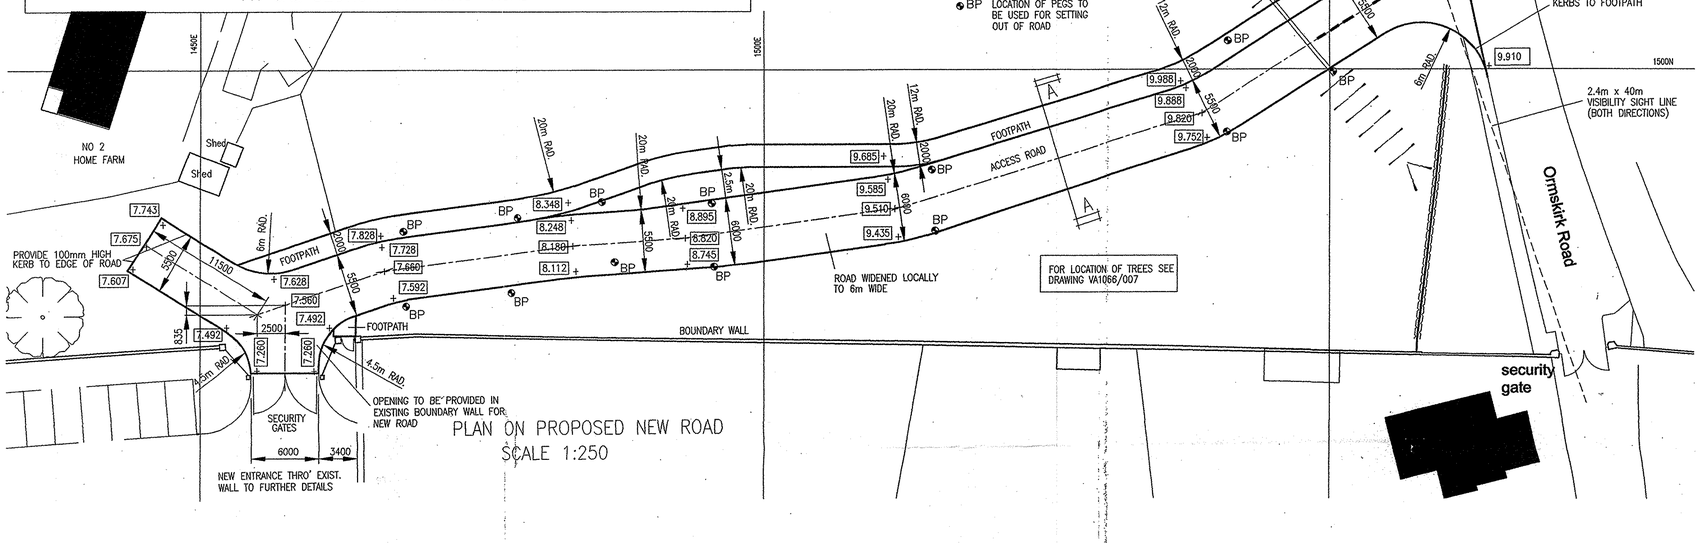

PLAN ON PROPOSED NEW ROAD
SCALE 1:250

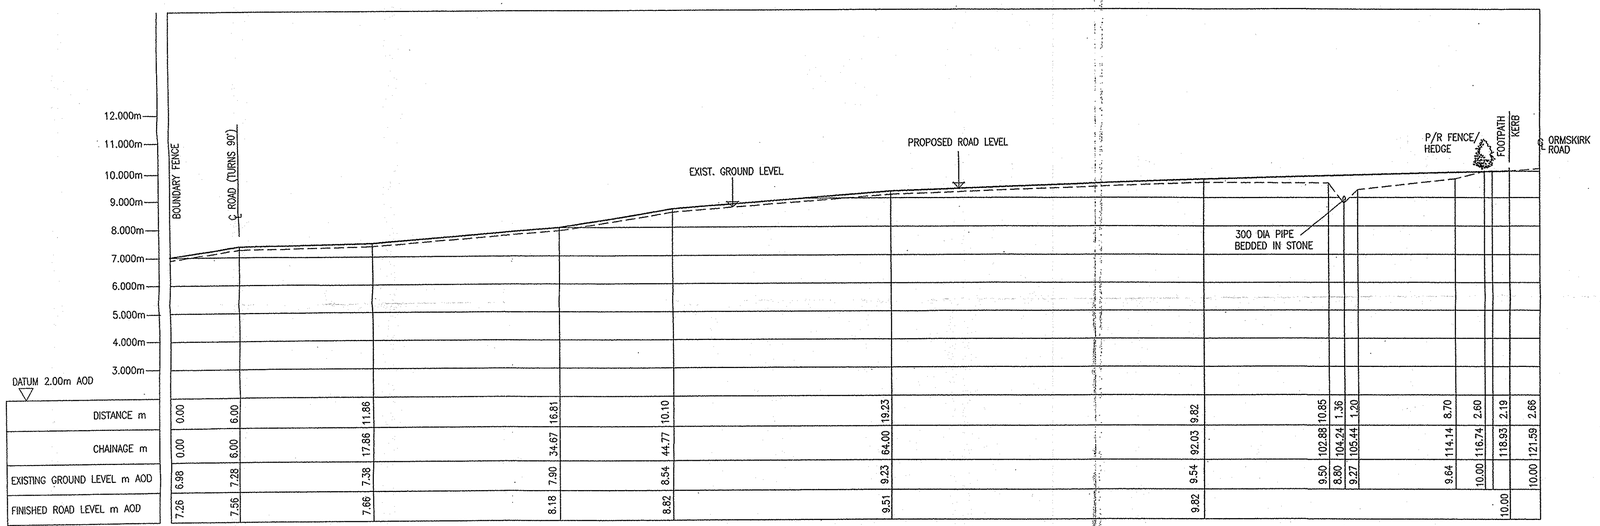

LONGITUDINAL SECTION ALONG ROUTE OF NEW ROAD
HORIZ 1:250 VERT 1:100

NOTES:

1. DO NOT SCALE
2. ALL DIMENSIONS IN mm
3. ALL LEVELS IN mAOD

rev.	date	amendment	drn	ckd
A	29.11.02	ISSUED FOR CONSTRUCTION	RJT	PF

RECEIVED
02 DEC 2002
BIDWELL BUILDING

HOME FARM KNOWSLEY PARK

ARRANGEMENT & DETAILS OF ACCESS ROAD

CONSULTING ENGINEERS
Vearncombe Associates Ltd
Newton Road, Lowton St. Mary's
Near Warrington, Cheshire, WA3 2AN
Telephone: 01942 681111
Fax: 01942 680755
E-Mail: design@vaconsulting.co.uk
www.vaconsulting.co.uk

COPYRIGHT RESERVED VEARNCOMBE ASSOCIATES Ltd.
THIS DRAWING IS TO BE USED SOLELY FOR THE PURPOSE FOR WHICH IT IS SUPPLIED. IT MUST NOT BE REPRODUCED WITHOUT WRITTEN PERMISSION

ALL MODIFICATIONS TO BE CARRIED OUT USING THE AUTOCAD SYSTEM ONLY
FILE NO :–
.DWG
AND BE PLOTTED USING THE FOLLOWING POP FILE :–
.POP

scale	As Shown
datum	NEWLYN
drawn	R TOWNSEND
checked	
approved	
date	28.11.02

VA1066/006 rev A