


10

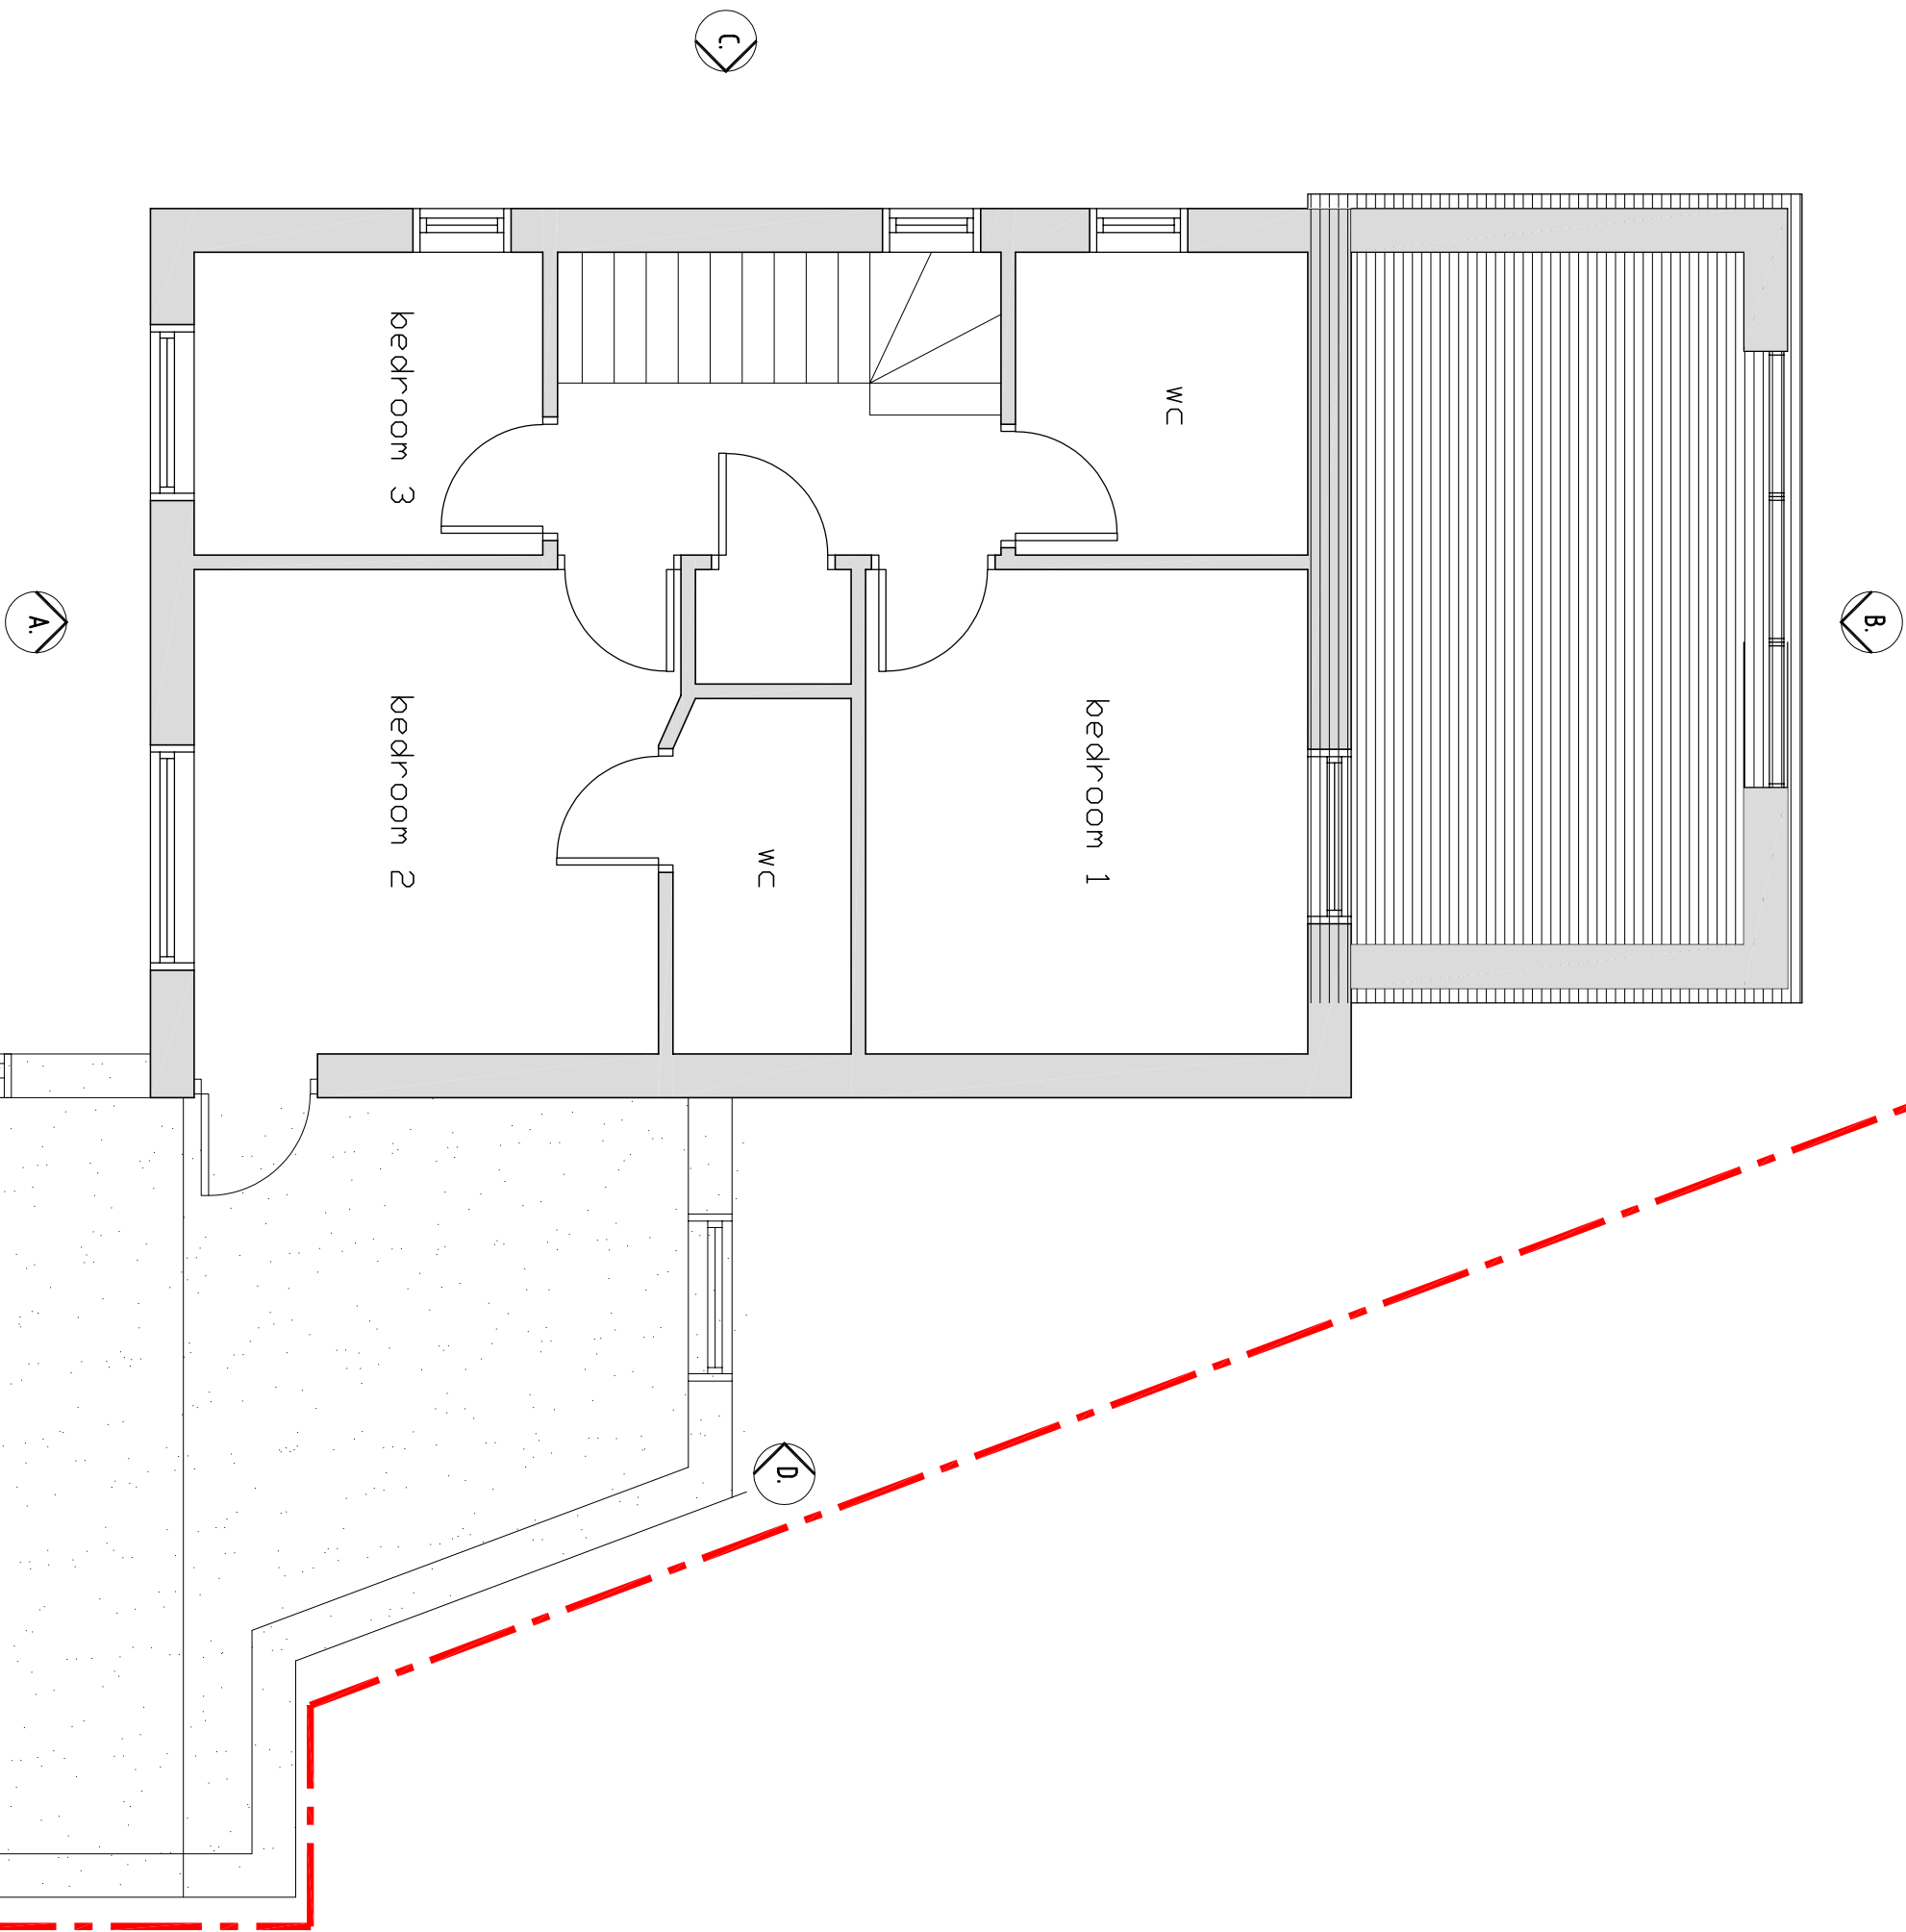

C	CM	PARAPET HEIGHT CHANGED	12.12.2023
B	CM	ROOF CHANGED TO FLAT WITH PARAPET	06.11.2023
A	CM	DRAWING GENERALLY UPDATED	23.10.2023

Rev	Initial	Amendment	Date
-----	---------	-----------	------

CHRIS MITCHELL 137 PO Tel: 0783272349 E-Mail: CHRIS@MITCHELL.COM	PROJECT		DETAIL	
	PROPOSED EXTENSIONS TO 11 MEADOW GROVE L25 9SH		PROPOSED FIRST FLOOR LAYOUT	
DATE		SCALE		
07.06.2023		150@A3		
DRAWN		CHK BY		DRG. NUMBER
CM				P02