


0 1 2 3 4 5 10

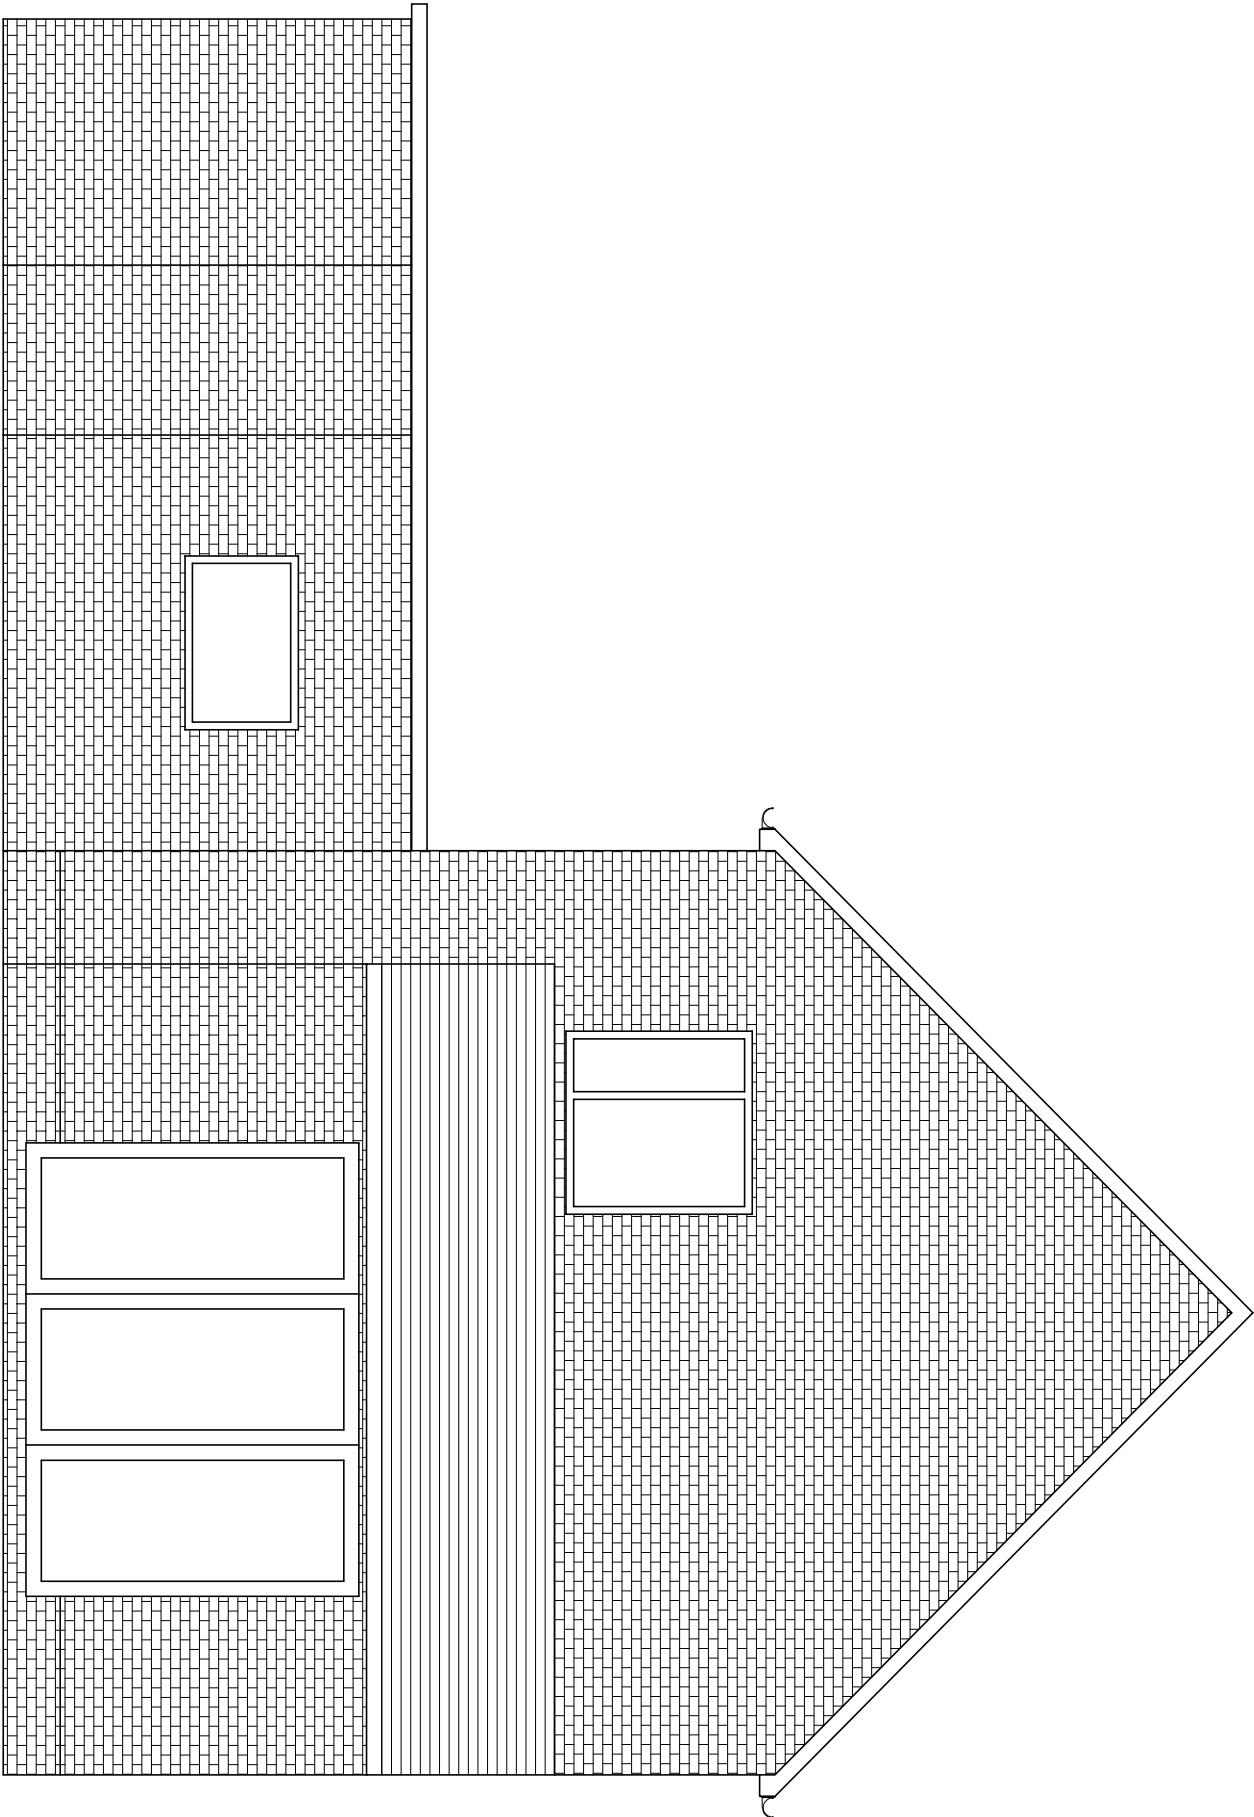

|   |    |                                                                                          |            |
|---|----|------------------------------------------------------------------------------------------|------------|
| C | CM | PARAPET HEIGHT CHANGED<br>ROOF CHNAGED TO FLAT WITH PARAPET<br>DRAWING GENERALLY UPDATED | 12.12.2023 |
| B | CM |                                                                                          | 06.11.2023 |
| A | CM |                                                                                          | 23.10.2023 |

| Rev | Initial | Amendment | Date |
|-----|---------|-----------|------|
|-----|---------|-----------|------|

|   |                                                                             |                                           |                    |                    |
|---|-----------------------------------------------------------------------------|-------------------------------------------|--------------------|--------------------|
| CHRIS MITCHELL<br>20 HOLMWOOD DRIVE, FORMBY<br>L37 9PQ<br>Tel. 07832272348<br>E-Mail : CHRIS66MITCH@HOTMAIL.COM | PROJECT<br><br><u>PROPOSED EXTENTIONS TO</u><br><br>11 MEADOW GROVE L25 9SH | DETAIL<br><br><u>PROPOSED ELEVATION B</u> | DATE               | SCALE              |
|   |                                                                             |                                           | 07.06.2023         | 1:50@A3            |
|   |                                                                             |                                           | DRAWN CHK.BY<br>CM | DRG. NUMBER<br>P05 |