


0 1 2 3 4 5 10

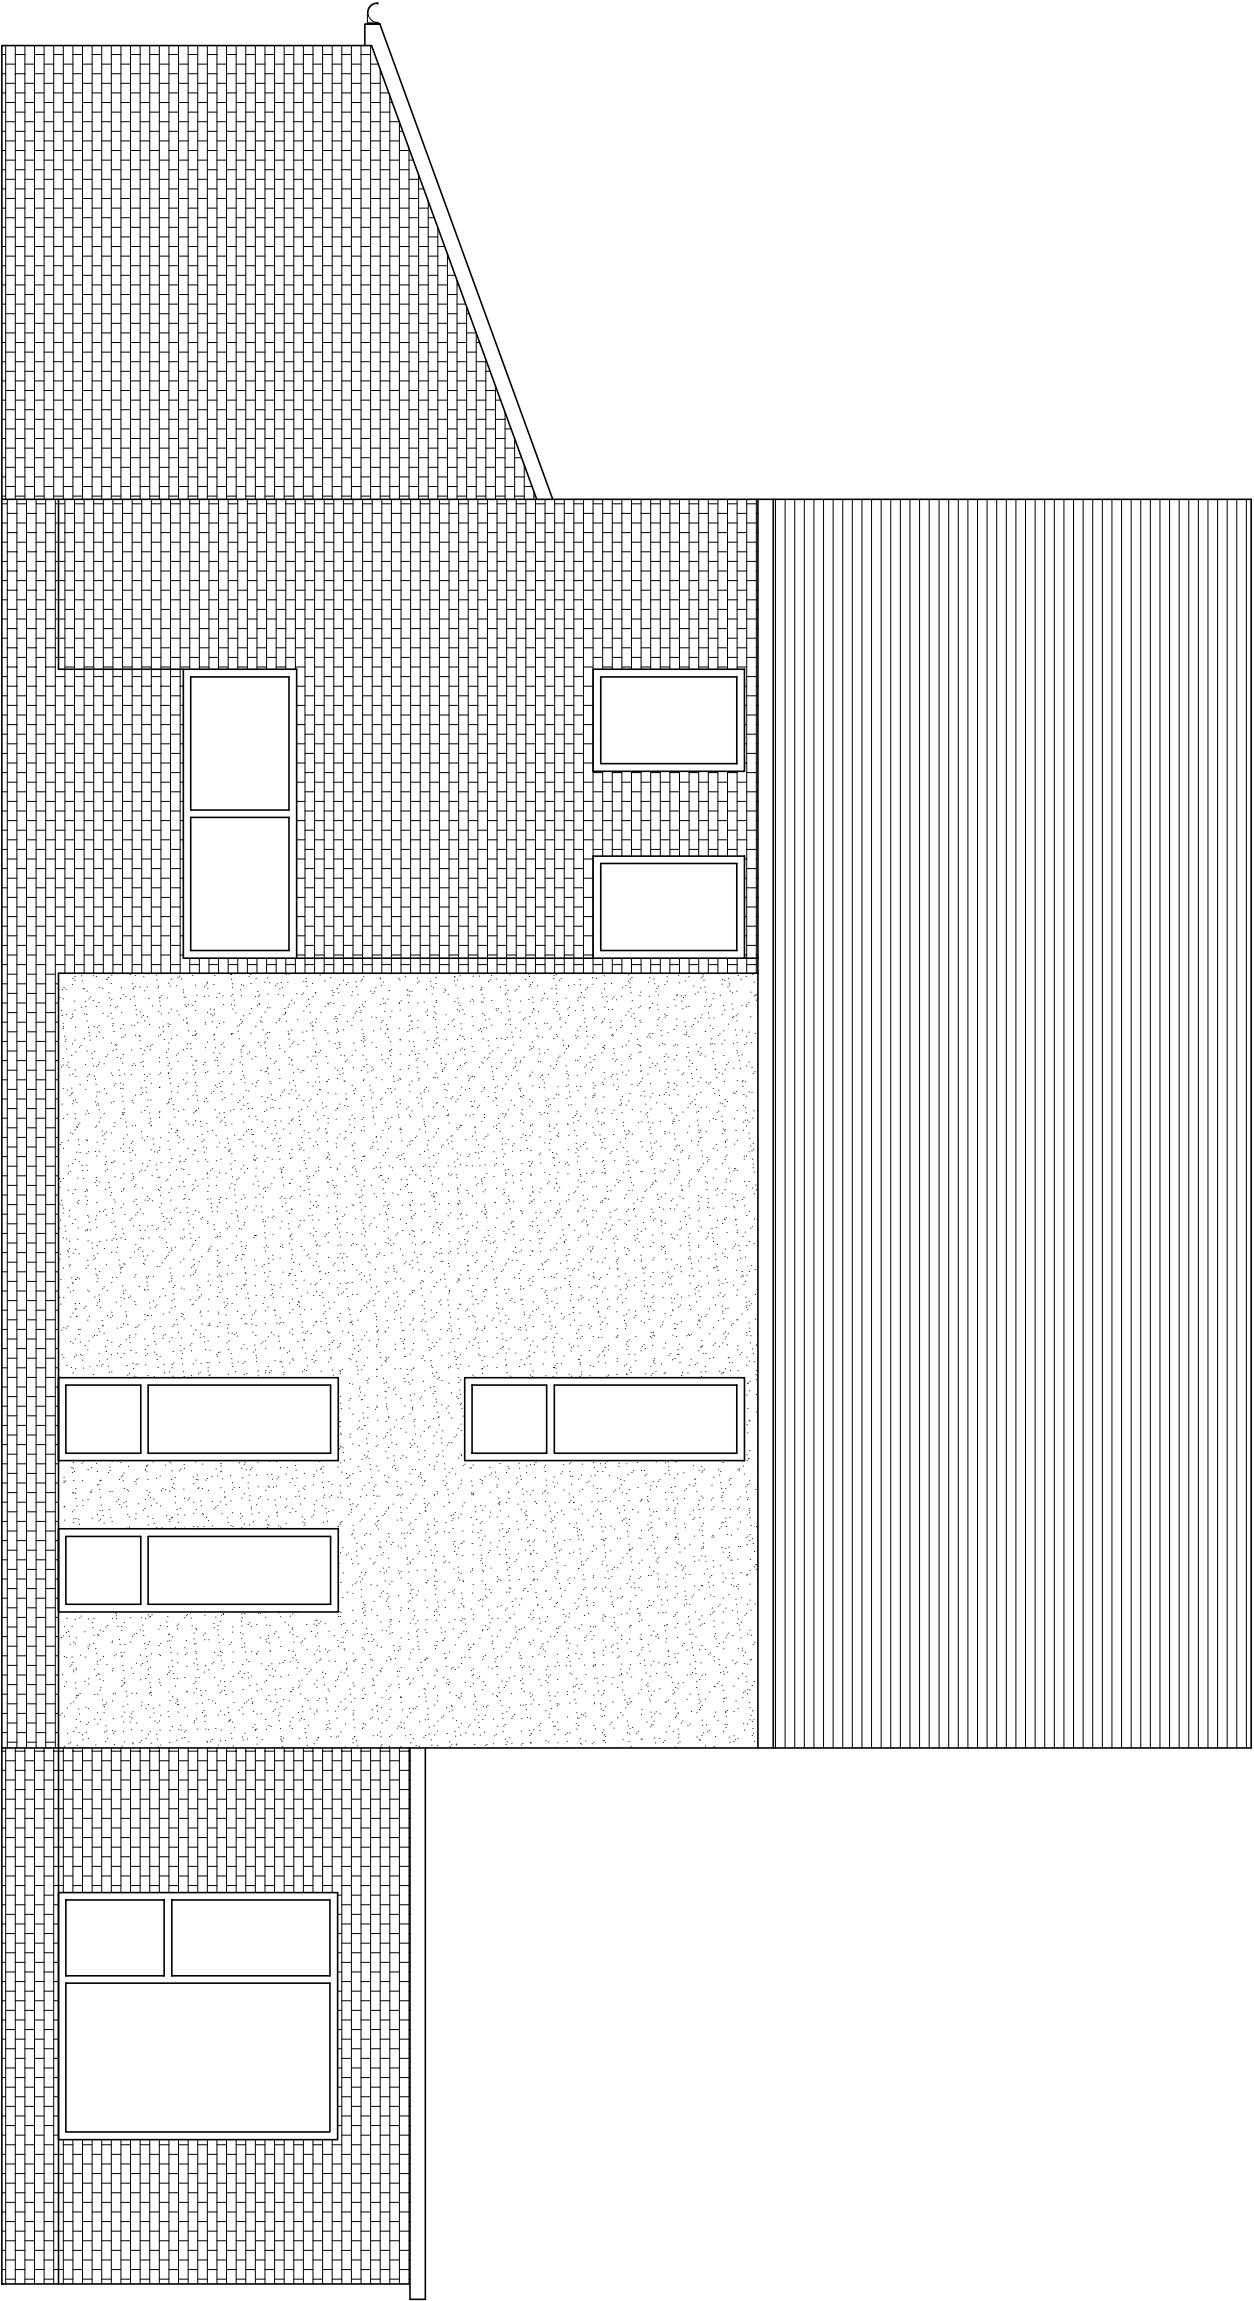

C	CM	PARAPET HEIGHT CHANGED ROOF CHNAGED TO FLAT WITH PARAPET DRAWING GENERALLY UPDATED	12.12.2023
B	CM		06.11.2023
A	CM		23.10.2023

Rev	Initial	Amendment	Date
-----	---------	-----------	------

CHRIS MITCHELL 20 HOLMWOOD DRIVE, FORRBV L37 7PQ Tel. 07832272348 E-Mail : CHRIS66MTC@HOTMAIL.COM	PROJECT
	PROPOSED EXTENTIONS TO 11 MEADOW GROVE L25 9SH

DETAIL	DATE		SCALE
	DRAWN CM	CHK.BY	DRG. NUMBER P06