


0 1 2 3 4 5 10

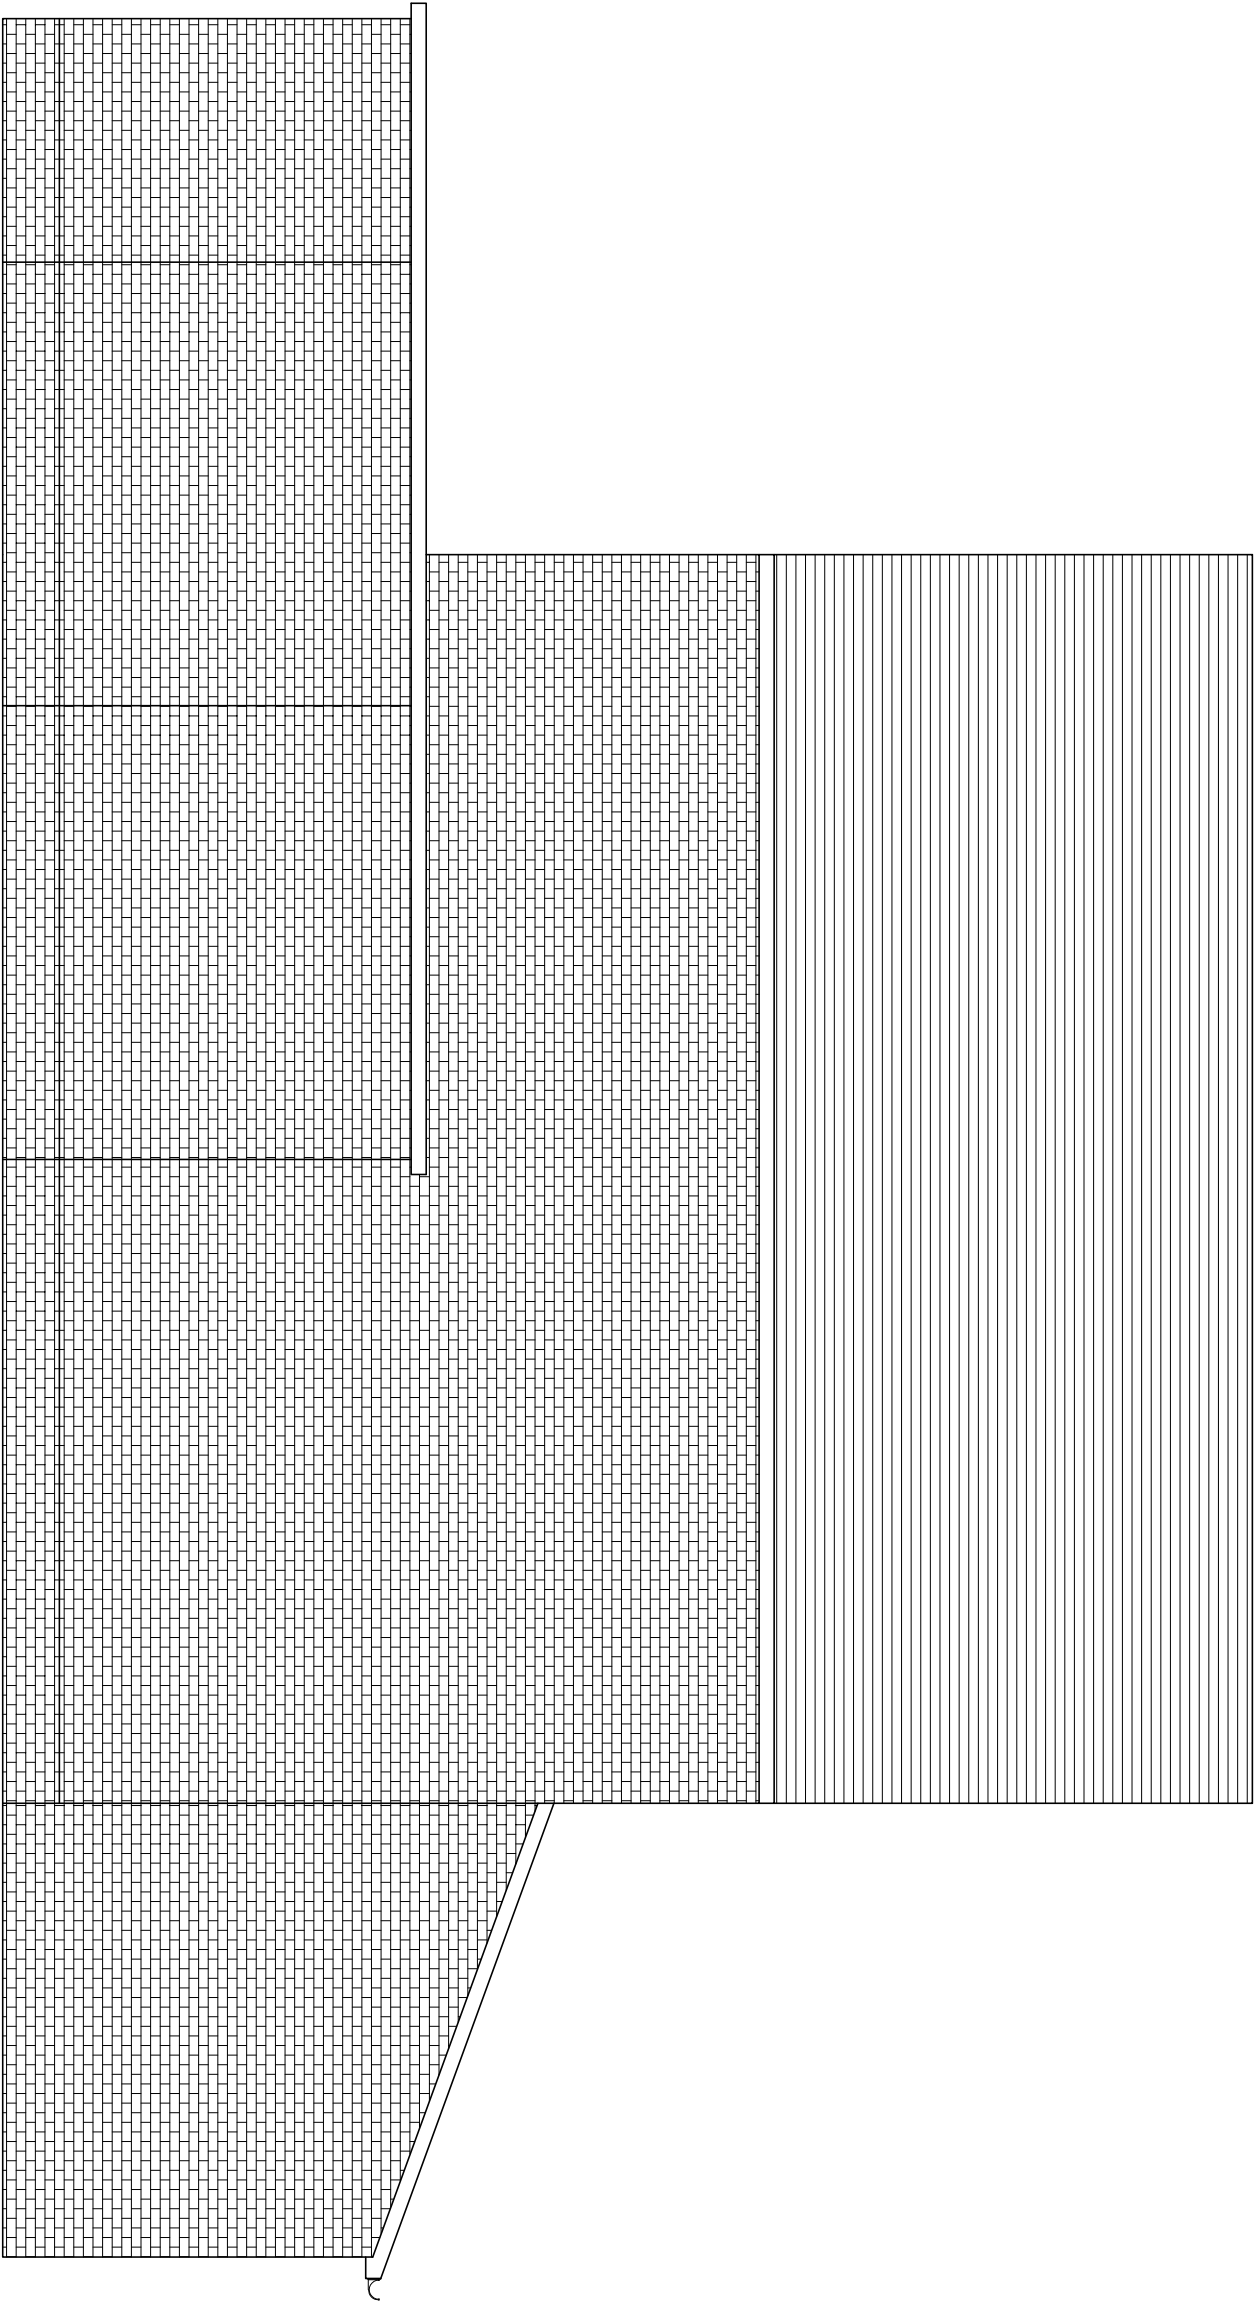

C	CM	PARAPET HEIGHT CHANGED ROOF CHNAGED TO FLAT WITH PARAPET DRAWING GENERALLY UPDATED	12.12.2023
B	CM		06.11.2023
A	CM		23.10.2023

Rev	Initial	Amendment	Date
-----	---------	-----------	------

CHRIS MITCHELL 20 HOLMWOOD DRIVE, FORRBV L37 9PQ Tel. 07832272348 E-Mail : CHRIS66MITCH@HOTMAIL.COM		PROJECT <u>PROPOSED EXTENTIONS TO 11 MEADOW GROVE L25 9SH</u>	DETAIL <u>PROPOSED ELEVATION D</u>	DATE 07.06.2023		SCALE 150@A3	
				DRAWN CM	CHK.BY	DRG. NUMBER P07	