



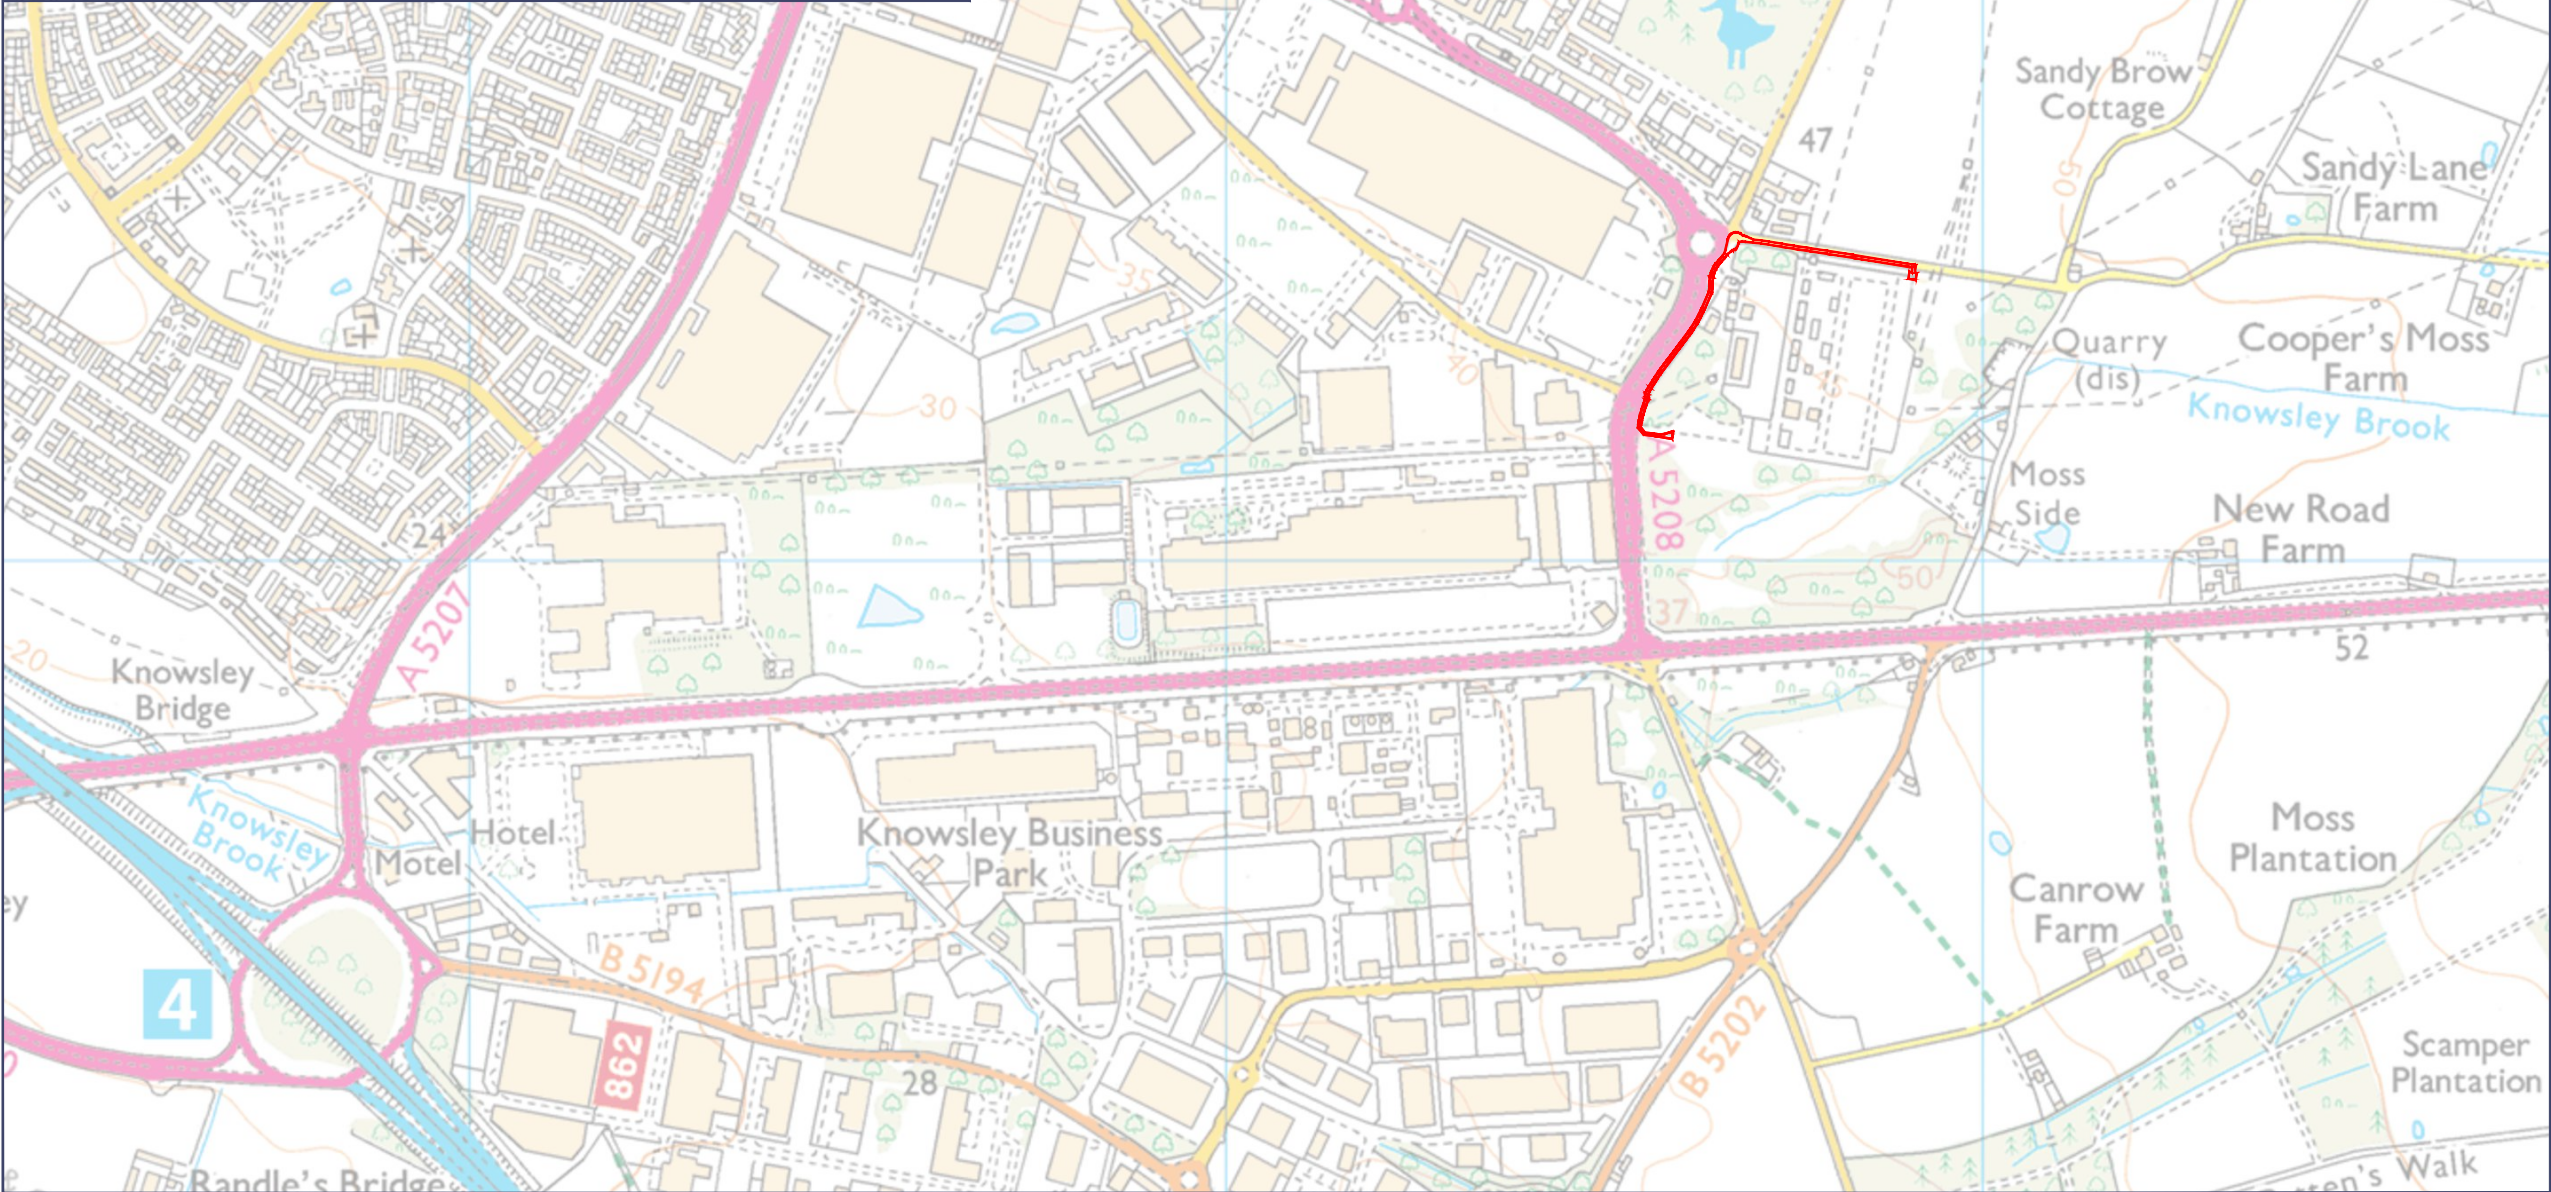

Application Boundary

Site Location

0344 8700 007
axis.co.uk

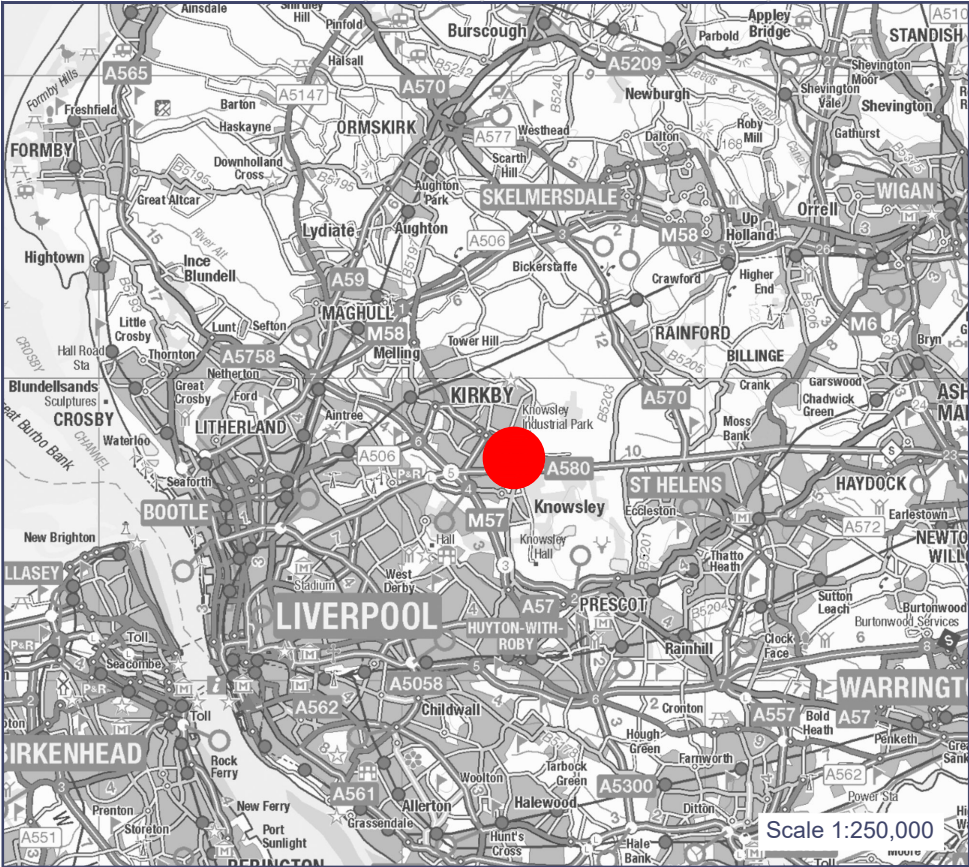

Client

Pelagic Energy

Project

Kirkby BESS Grid Connection

Drawing Title

Site Location Plan

Scale

1:10,000 @A3

Date

September 2023

Dwg no

2569-03-001

Status

--

Drawn Checked

SK BH

Rev

B



revision: B desc: Red Line Boundary amended

date: 05-12-23

