


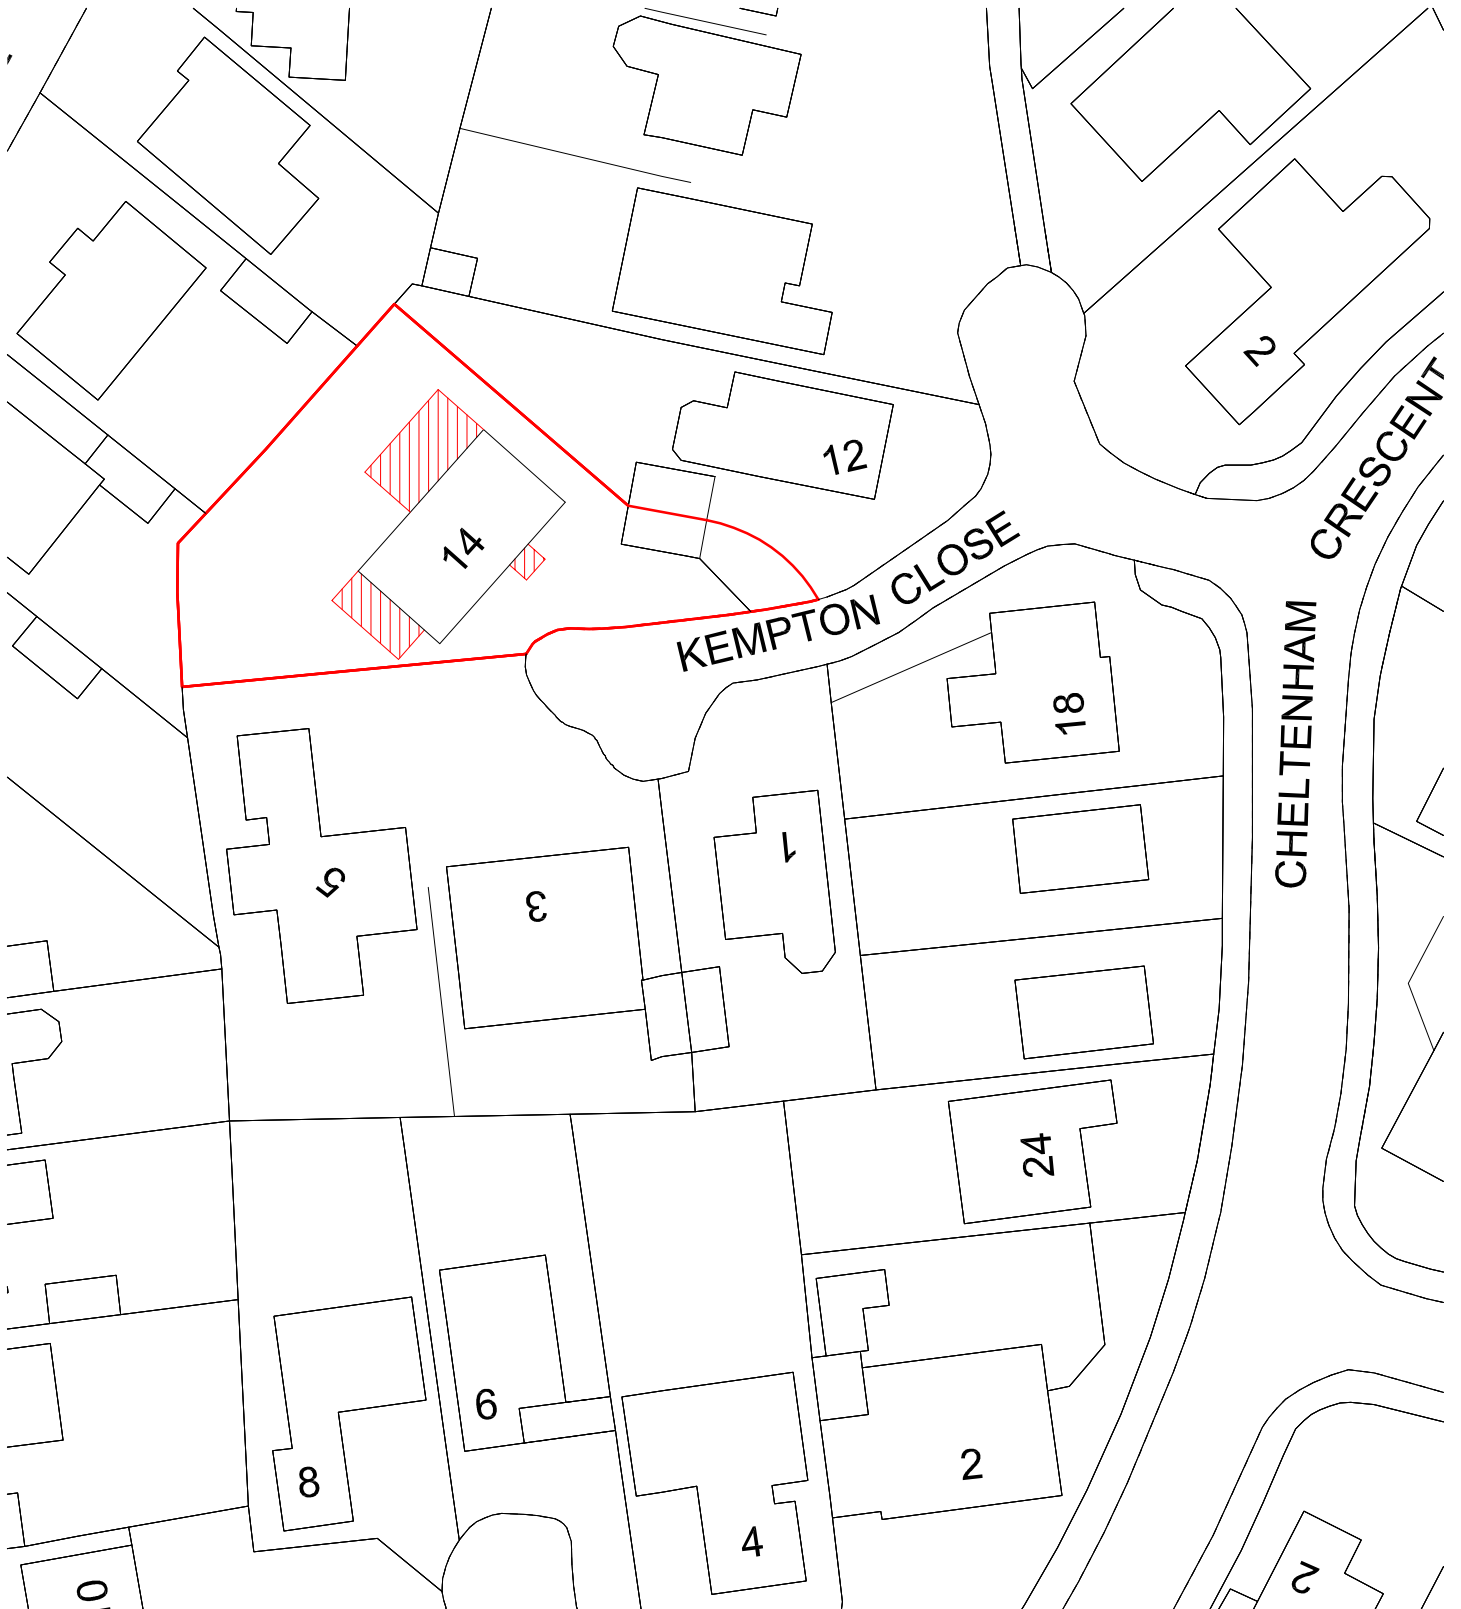

0m 5m 10m

Scale Bar



Block Plan

Scale 1:500 @ A4

Ref. 06/23/BP