


Location Plan

Site Address: Nursery Cottage, Knowsley Lane, Knowsley, L34 4AE

Date Produced: 01-Oct-2025

Scale: 1:1250 @A3

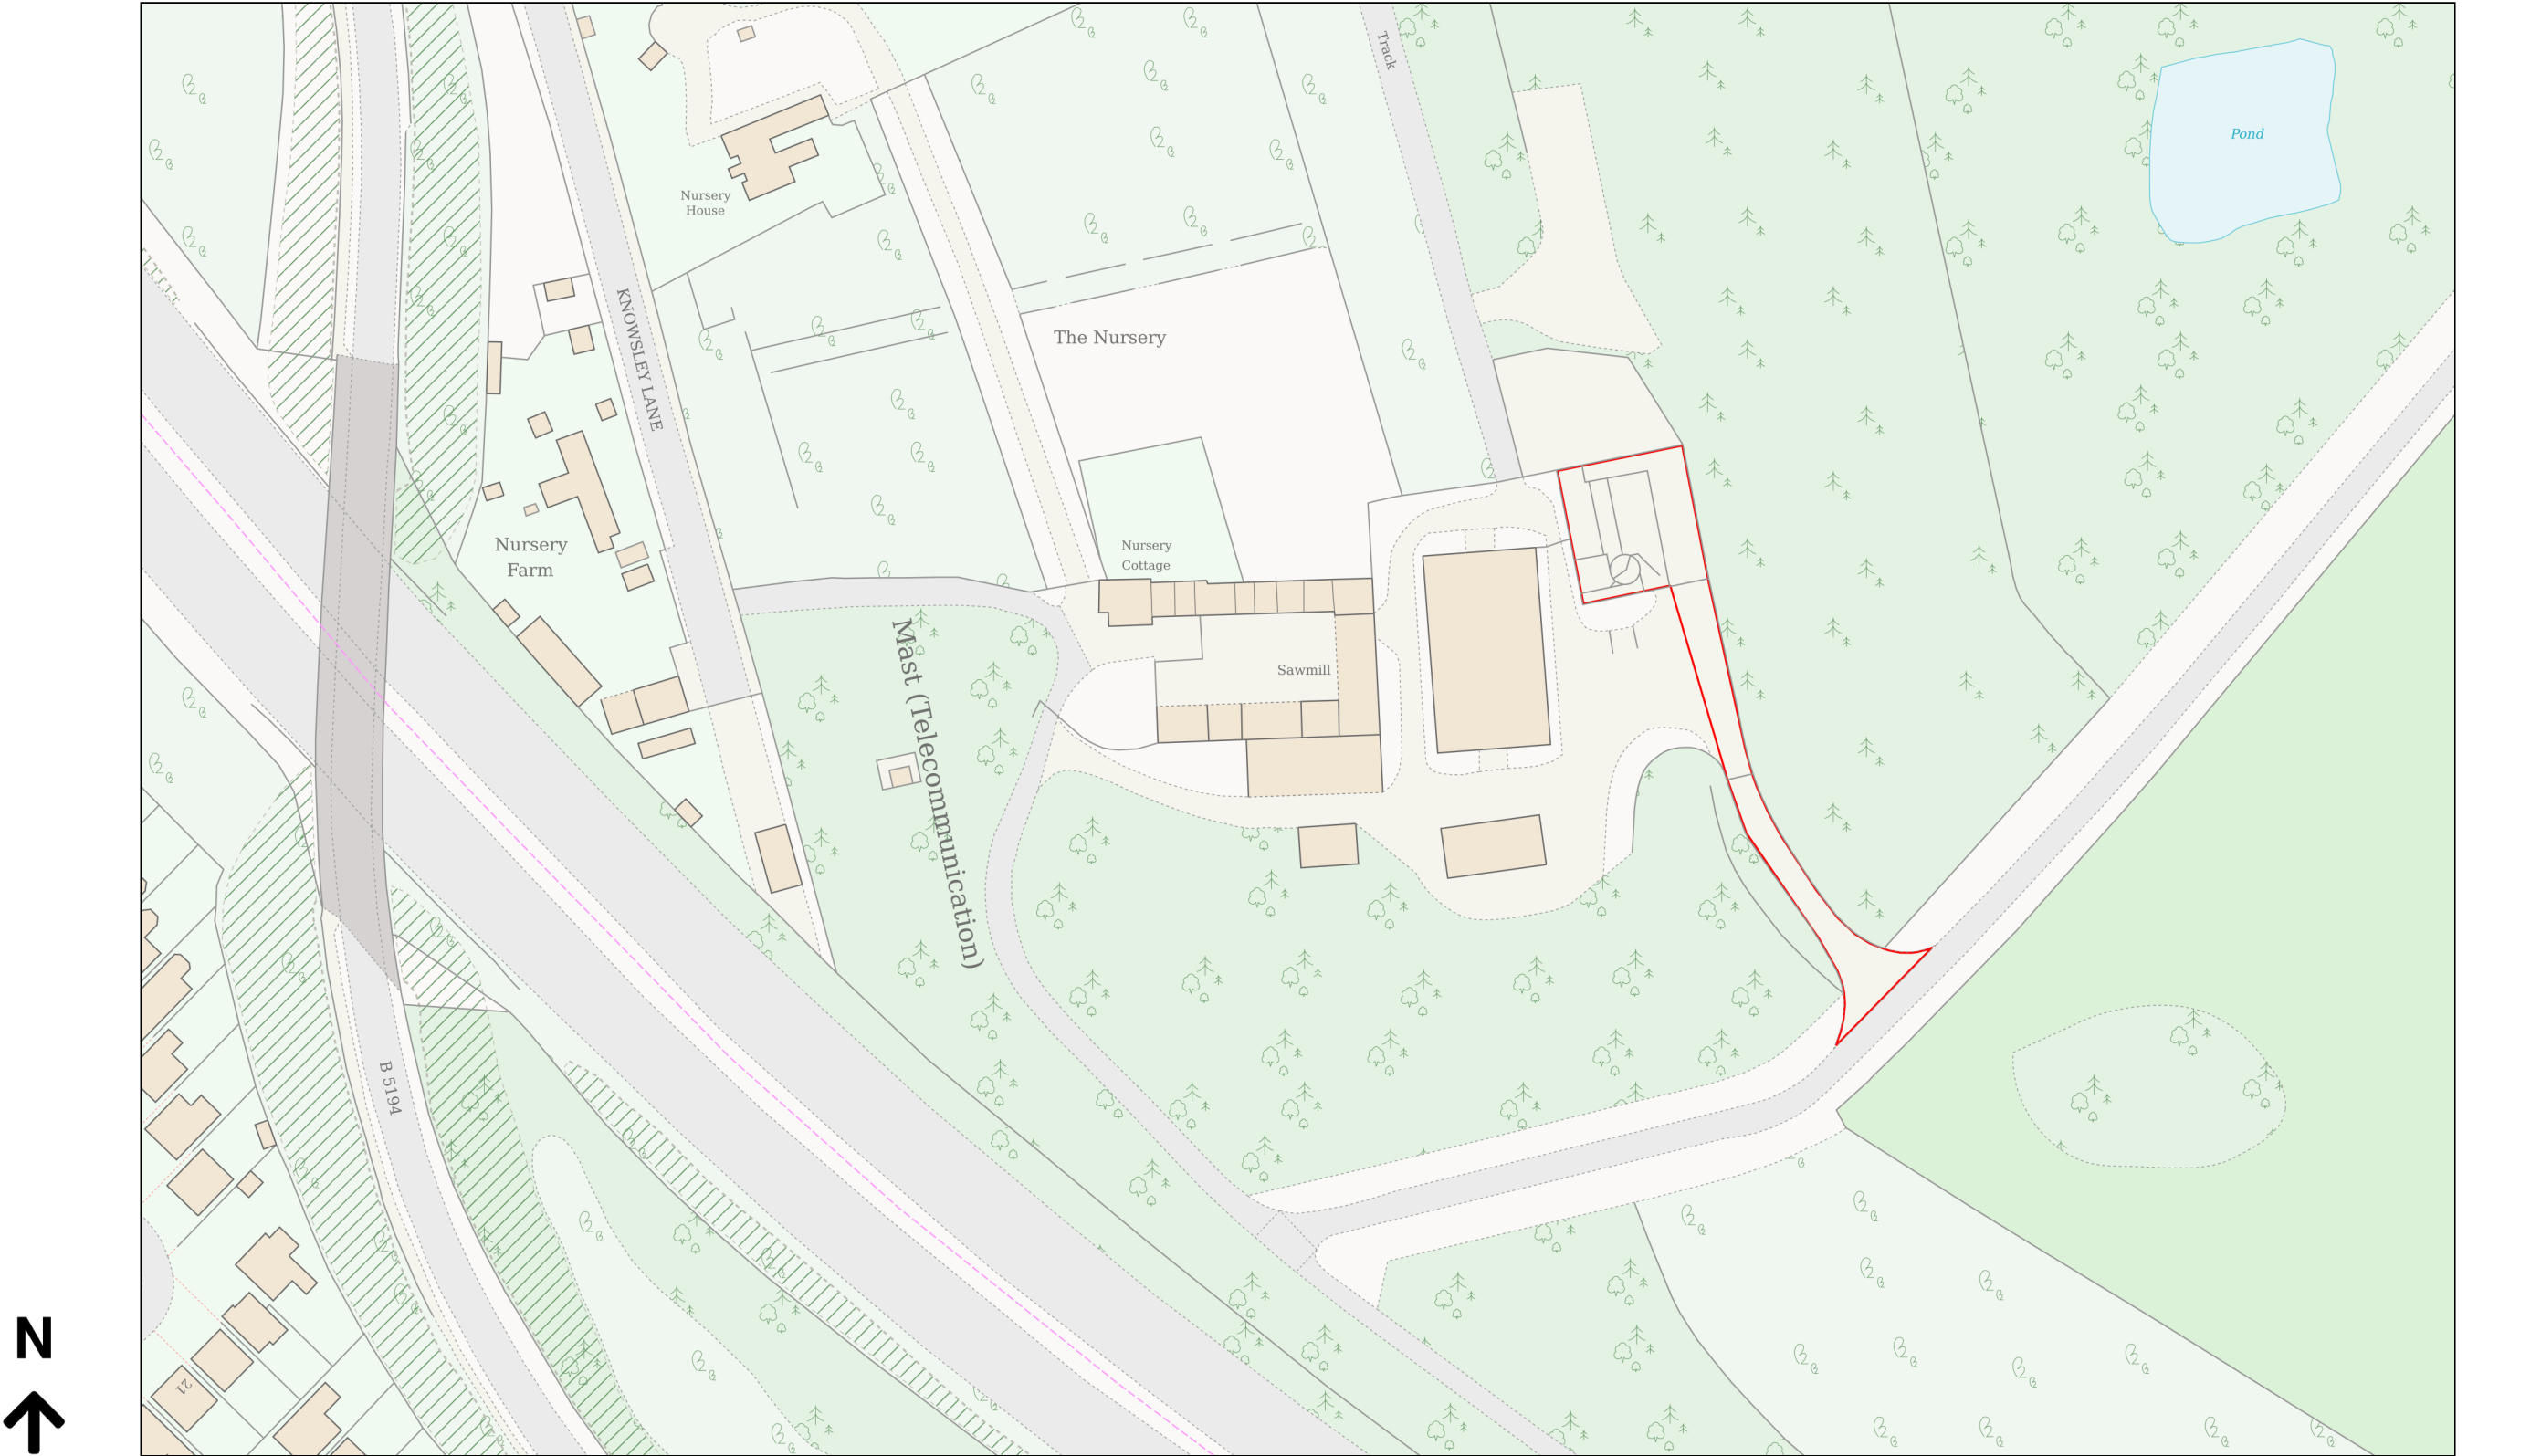

Planning Portal Reference: PP-14357301v1