


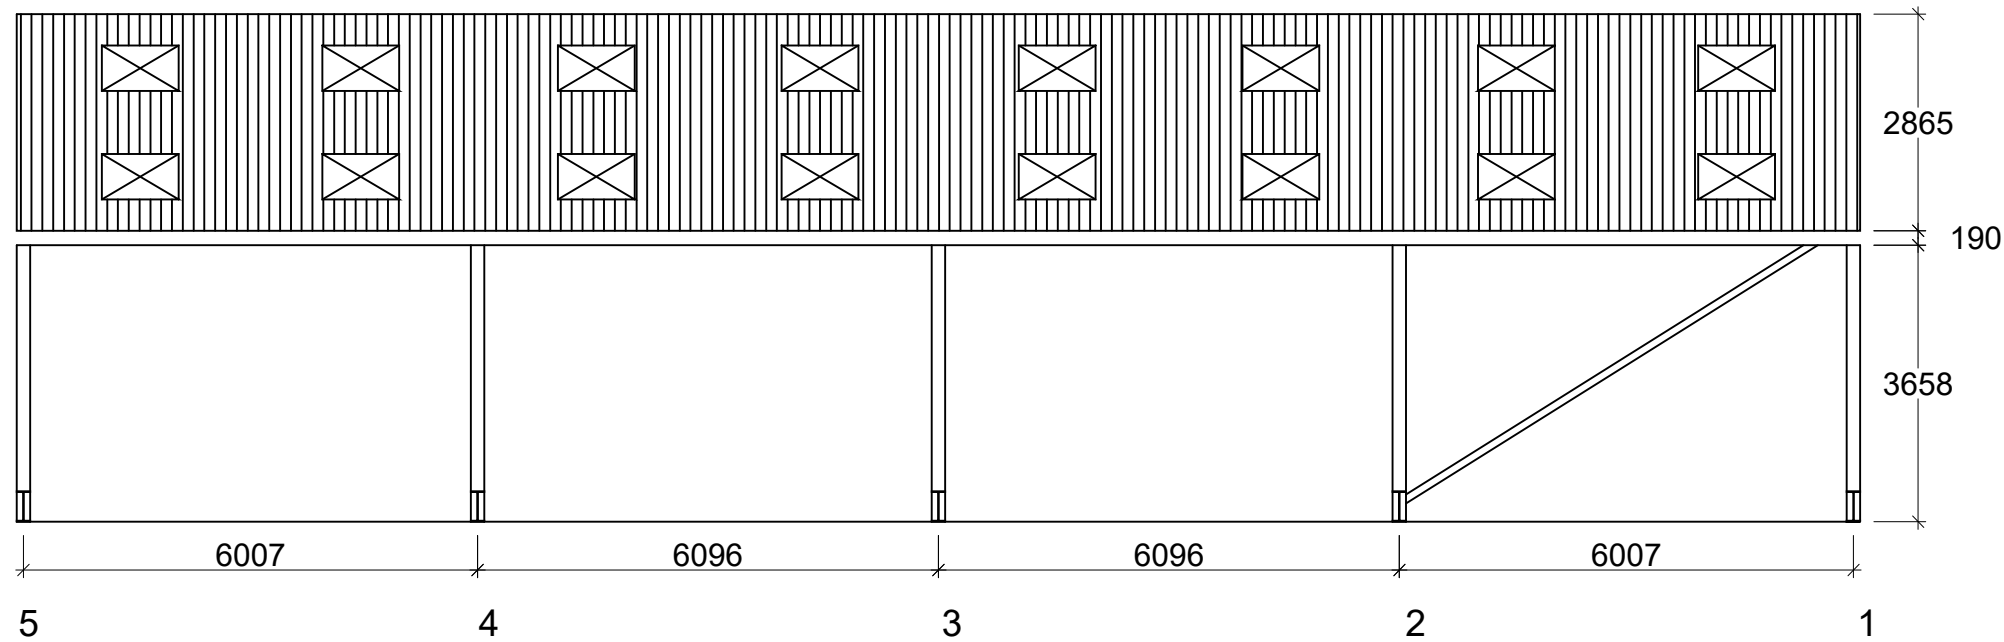


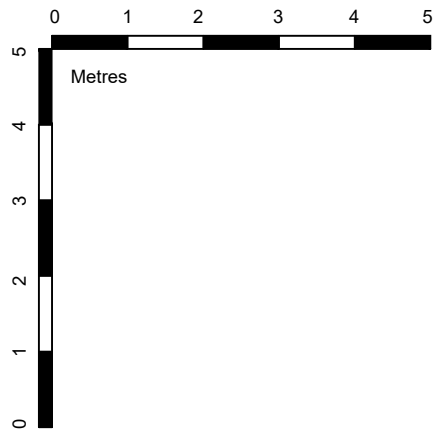


Side Elevation Gridline B

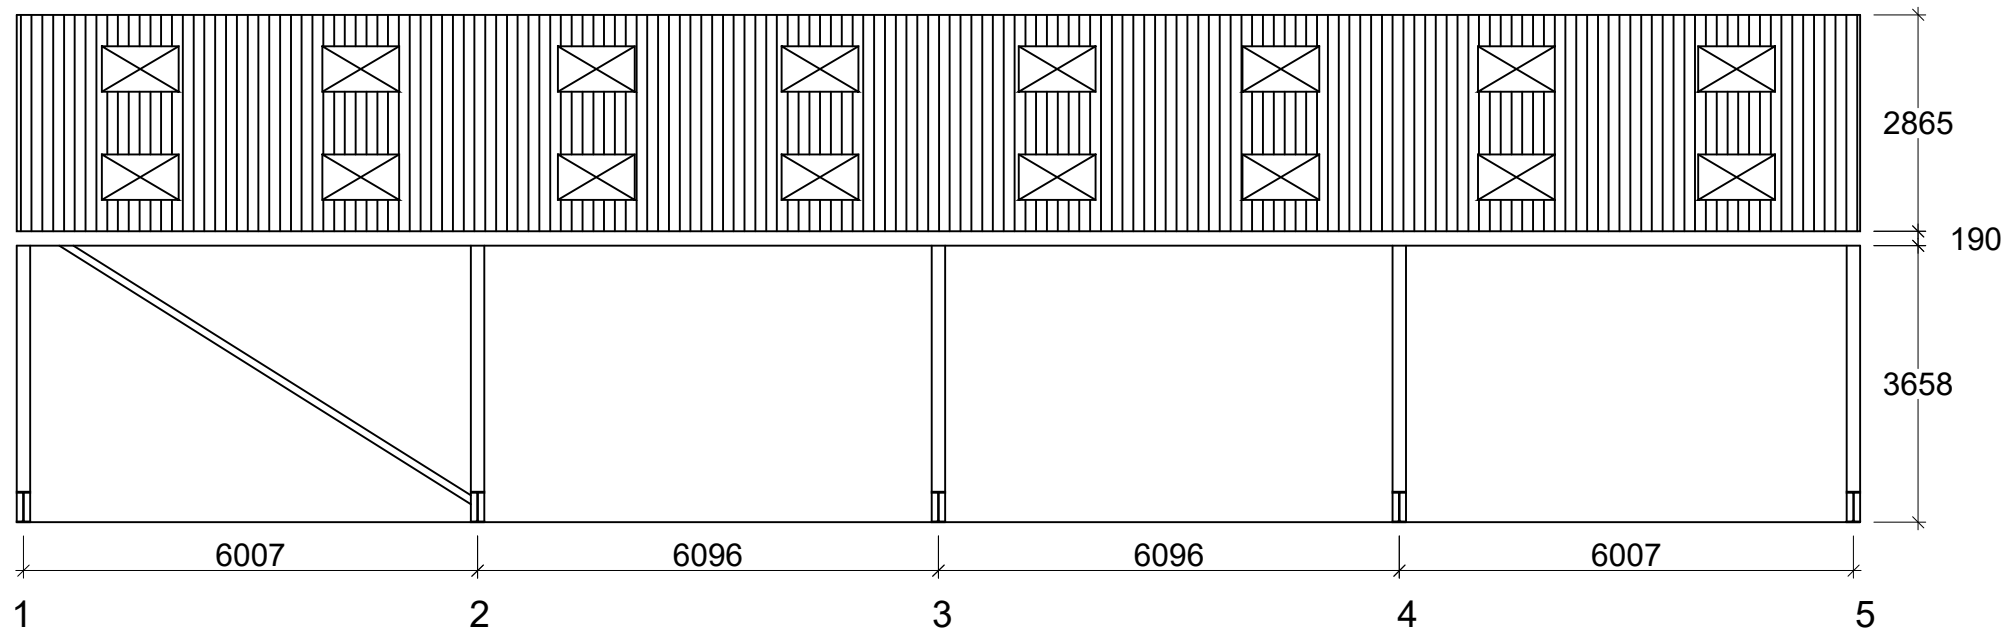


Side Elevation Gridline A

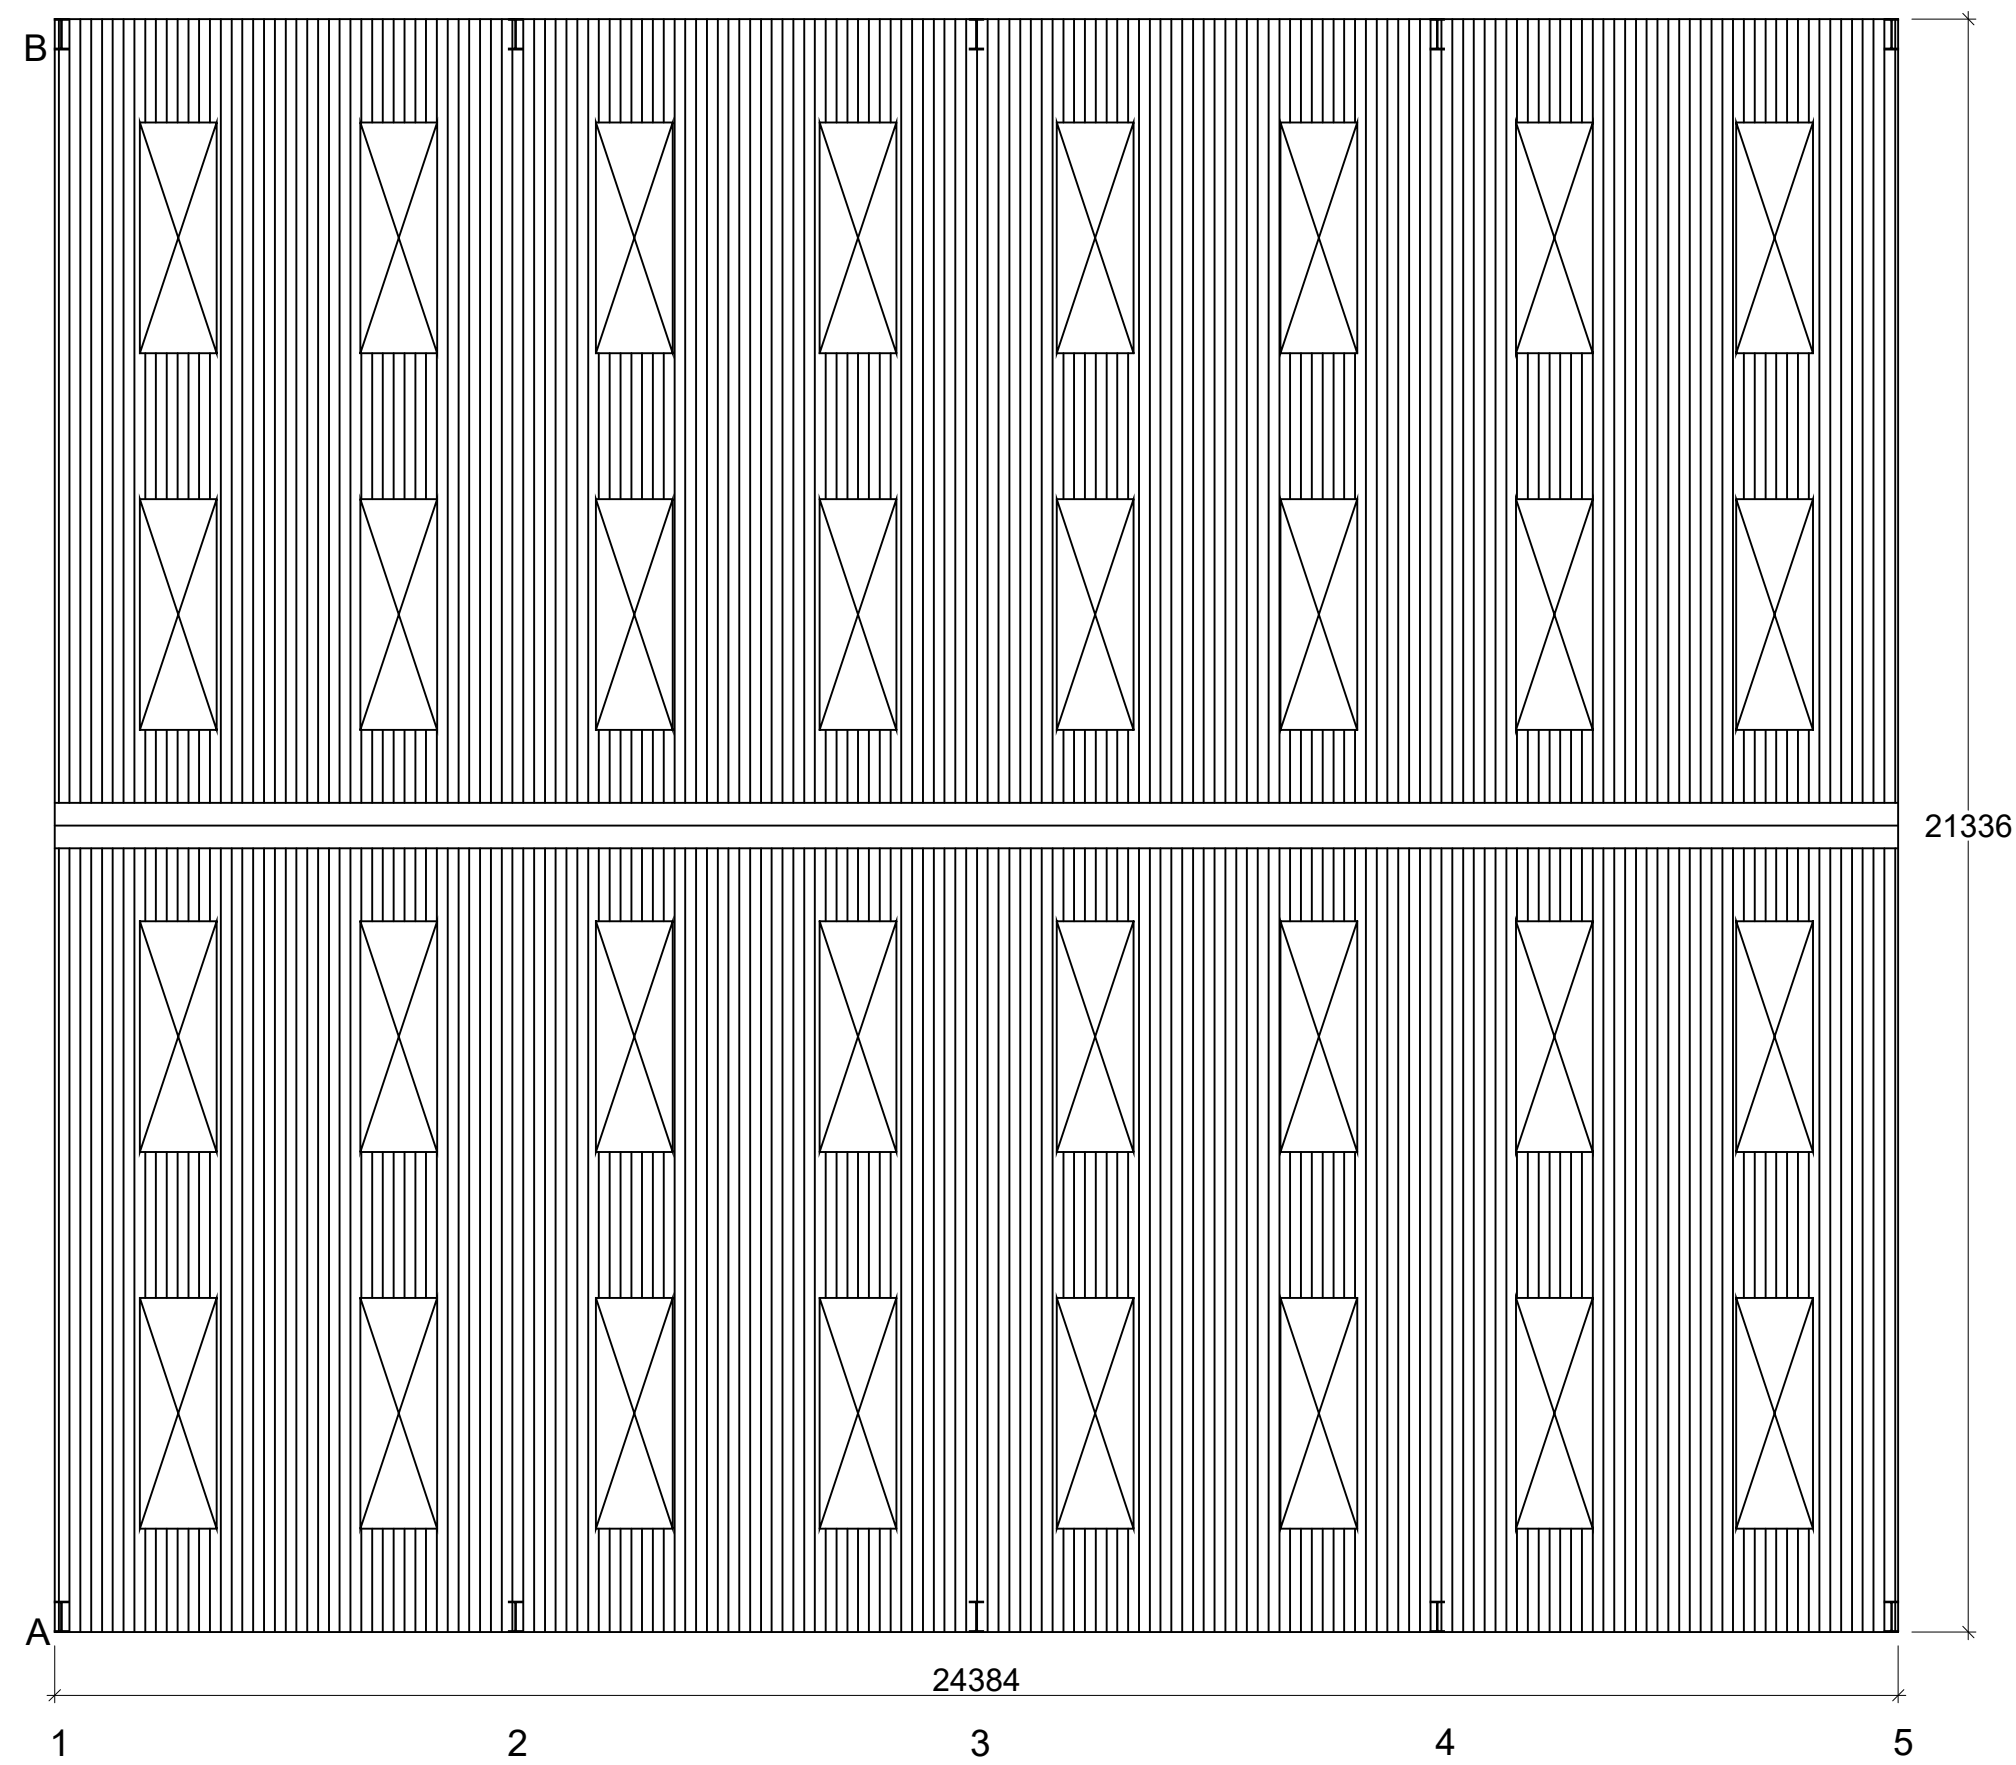


Plan View

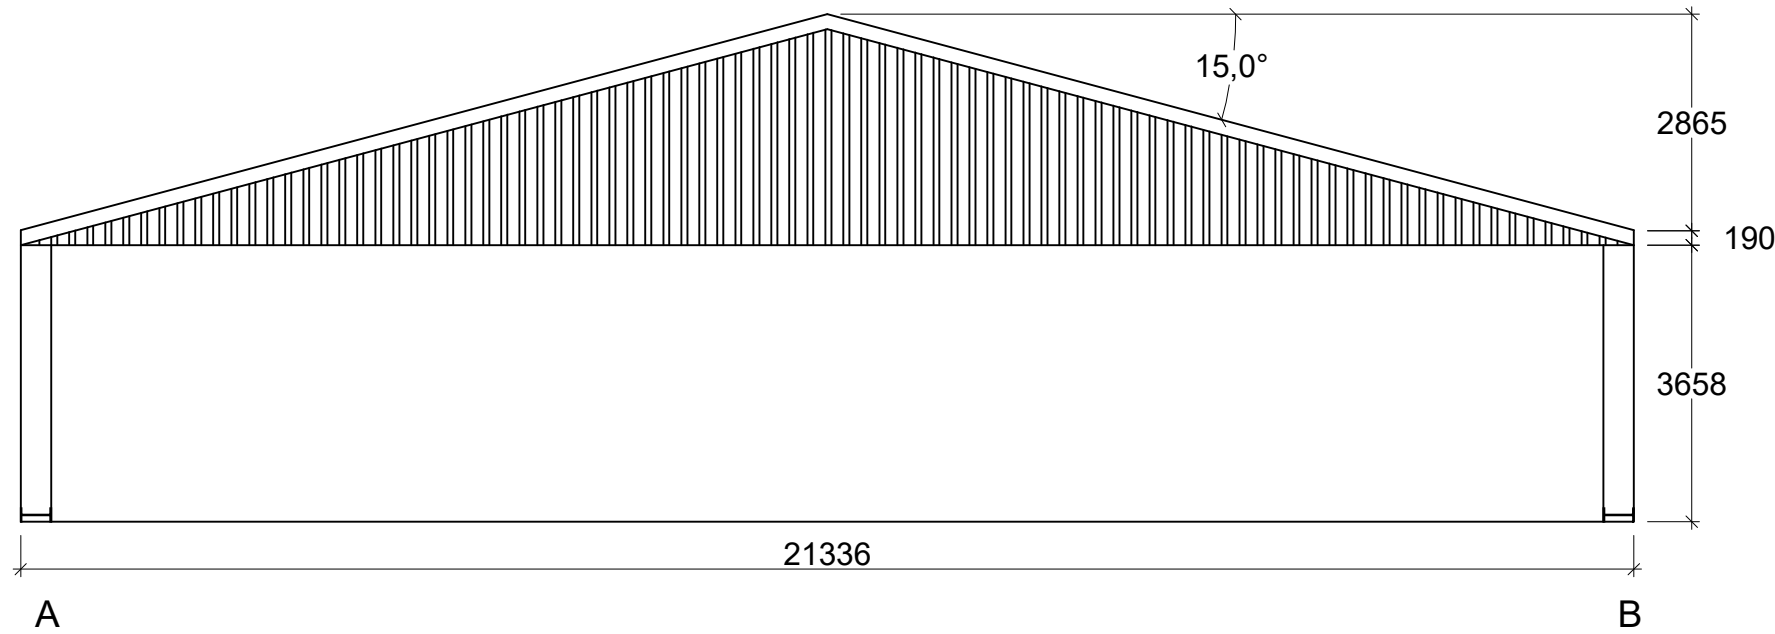

End Elevation Gridline 5

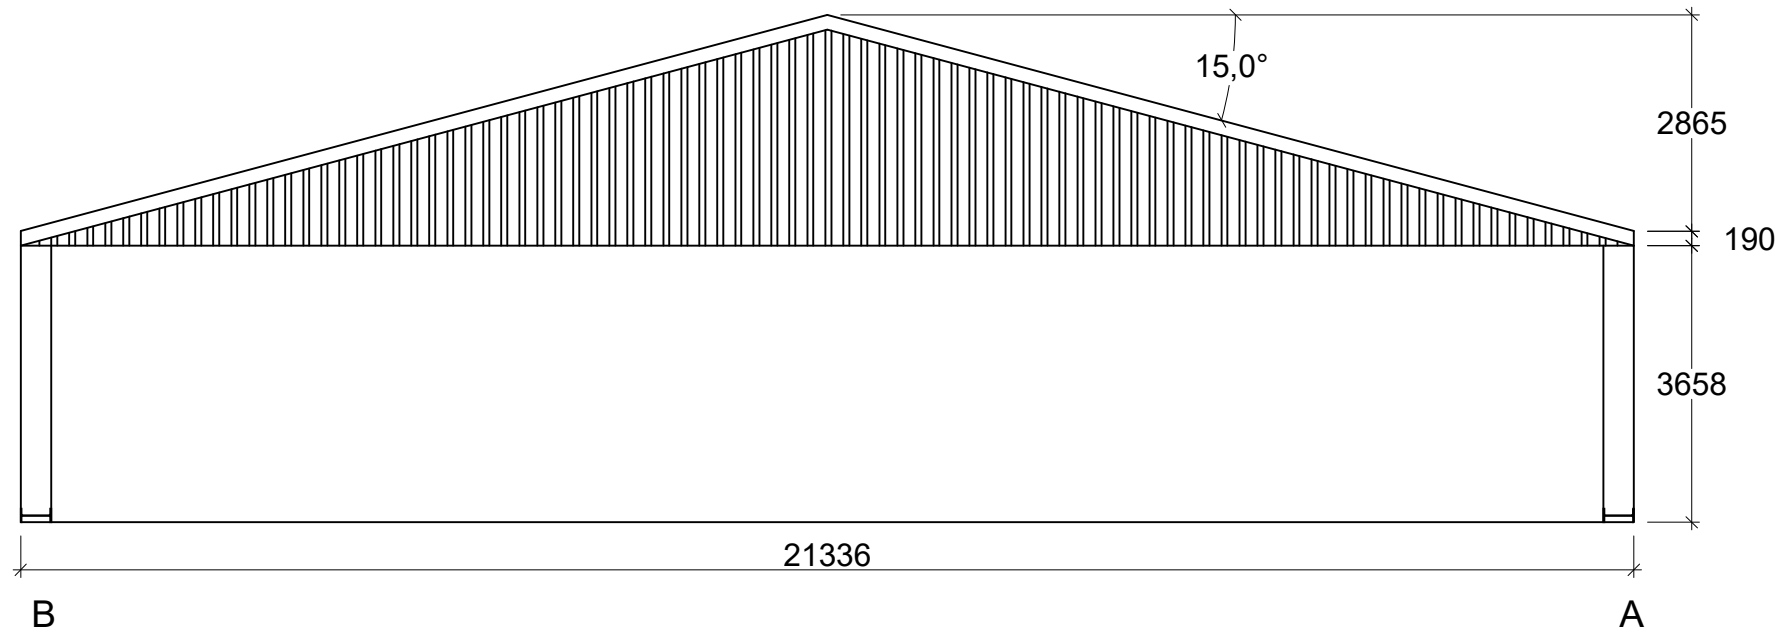

End Elevation Gridline 1

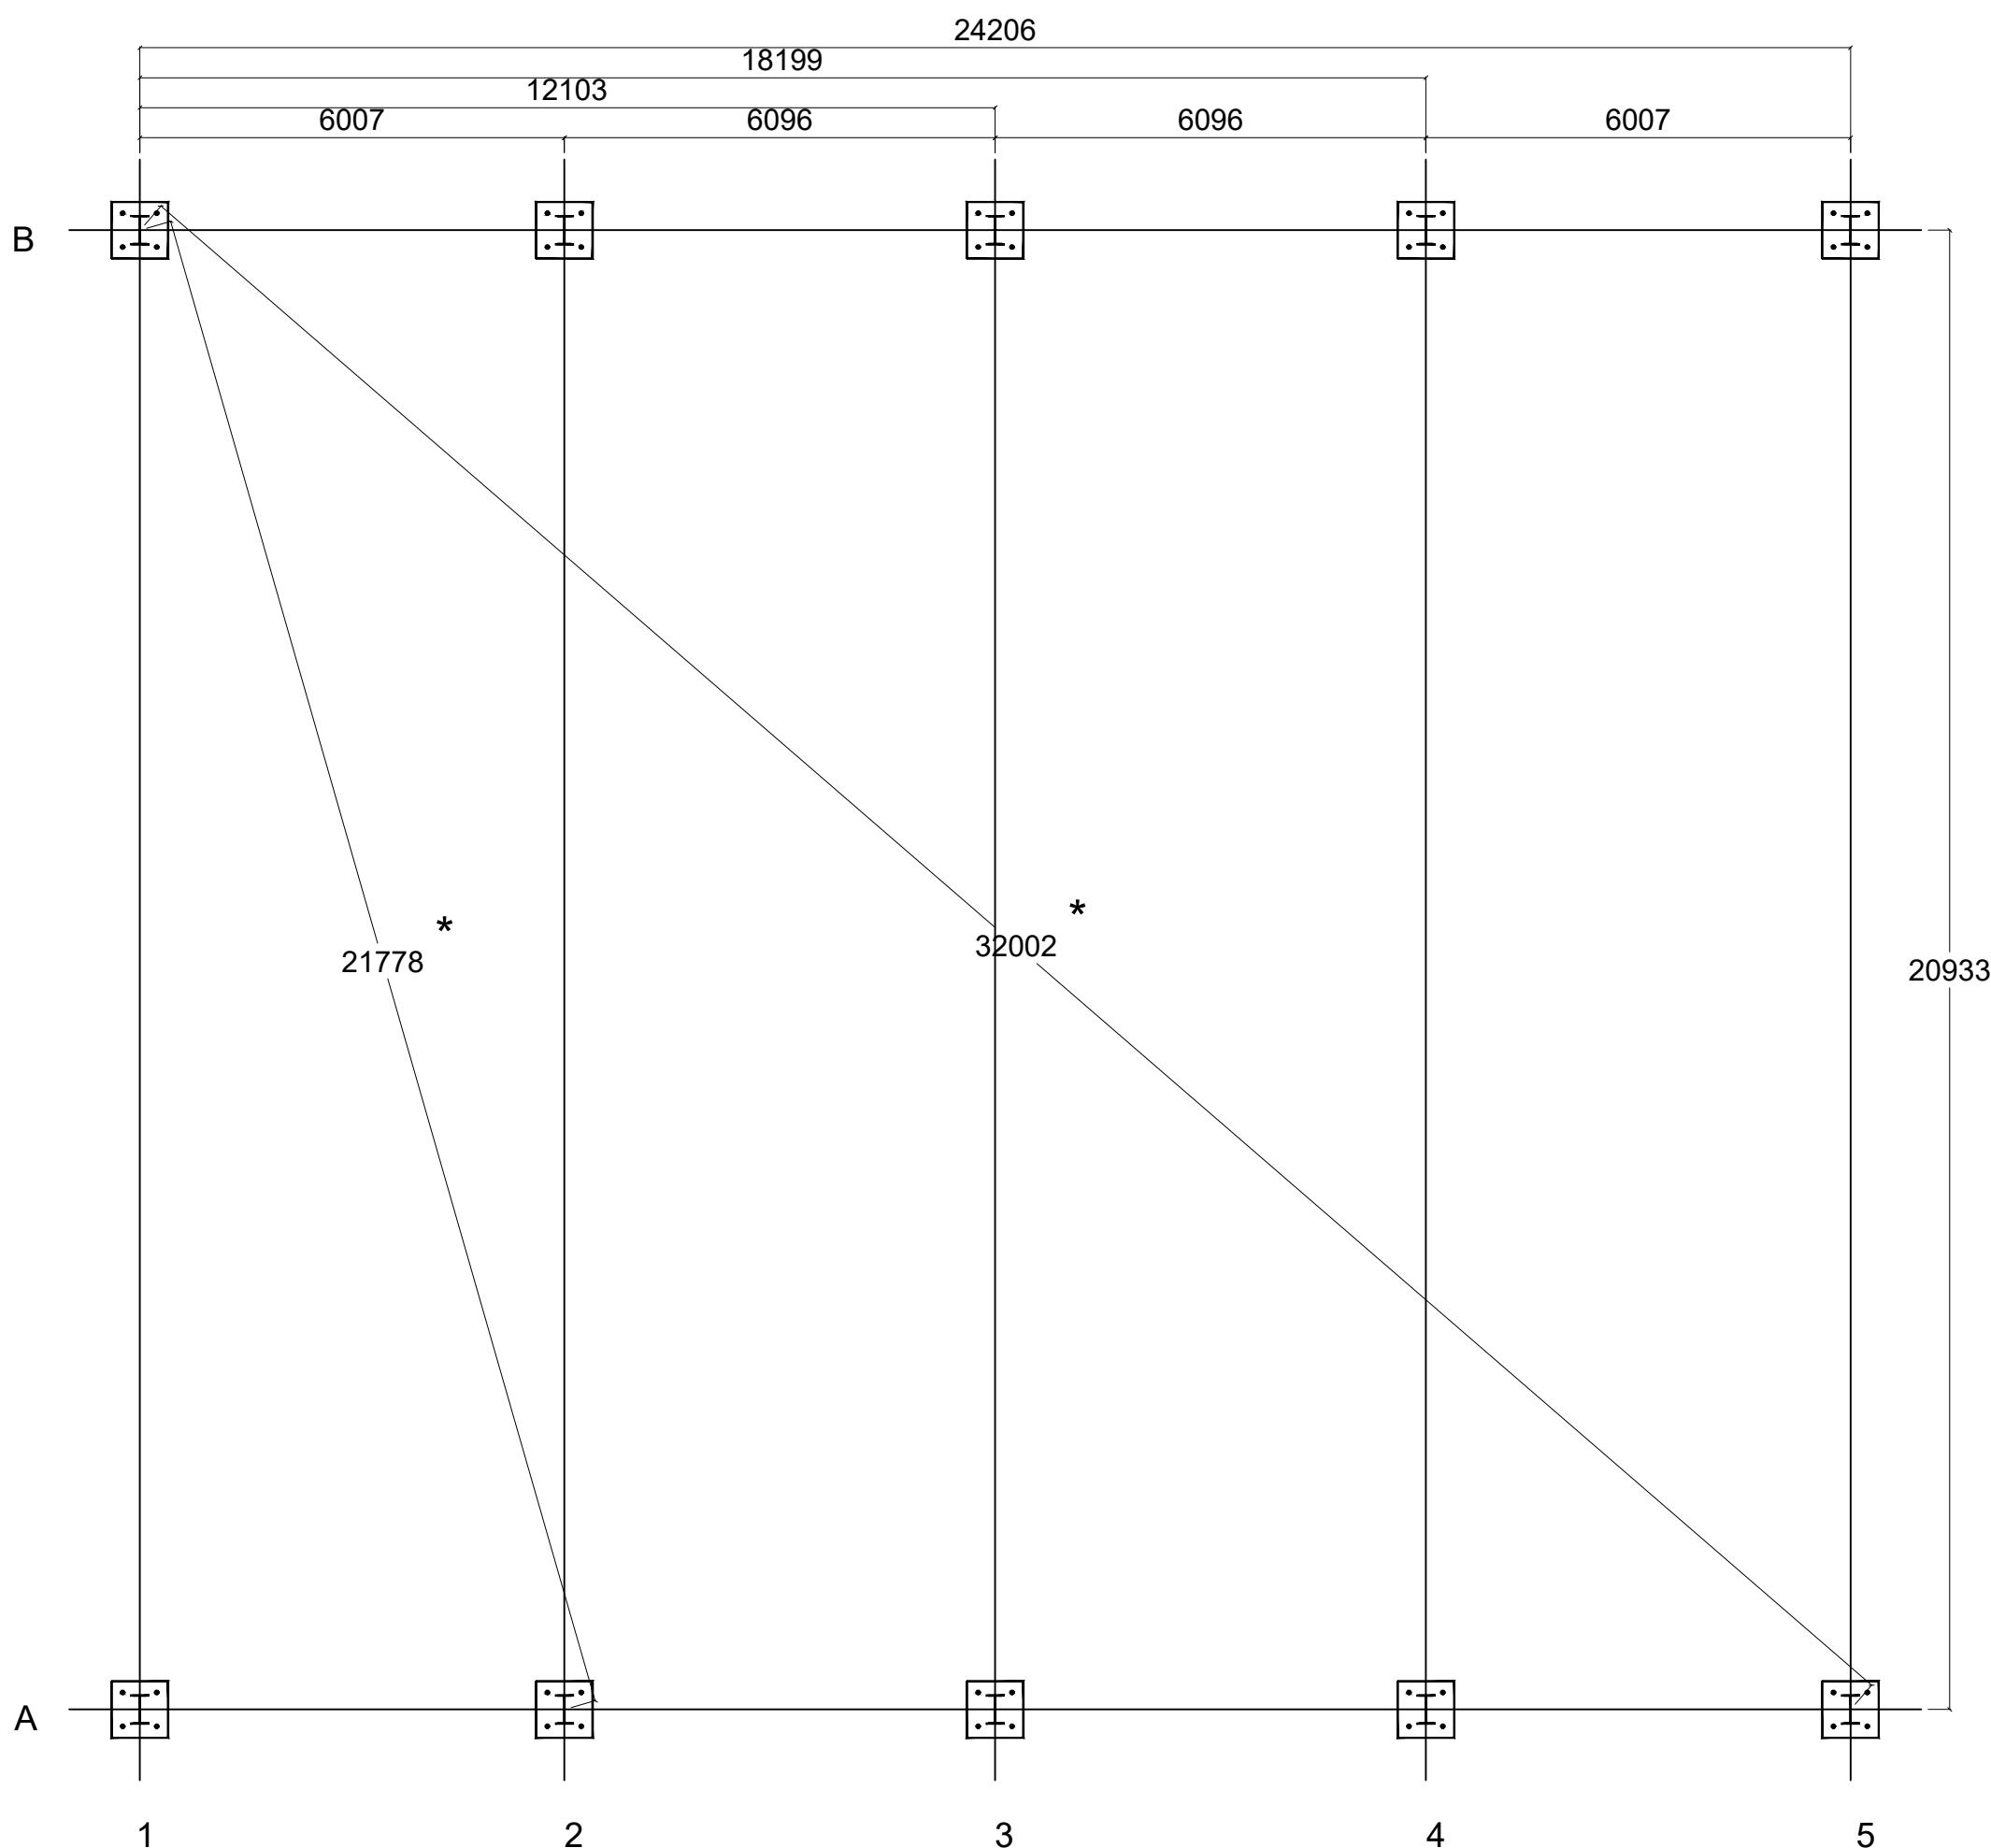

Gable Posts to be Pad and Rag
Dimension Marked * Are Check Dimensions Only

NOTES

This document and its design content is copyright © and is the property of Savills. It may not be reproduced without their expressed permission. It shall be read in conjunction with all other associated project information including models, specifications, schedules and related consultants drawings and documentation. Do not scale from this drawing unless for Planning purposes. Figured dimensions only are to be used. All dimensions must be checked on site by the Contractor prior to the commencement of any fabrication or building works. Immediately report any discrepancies, errors or omissions to Savills prior to the commencement of any fabrication or building works. If in doubt please ASK.

REVISIONS

REV	NOTE	DRAWN BY	DATE
/	/	/	/

Materials Key:

- Painted steel frame - Colour TBC
- Timber C24 purlins/eaves beams
- Natural grey fibre cement roof with vented ridge
- Polycarbonate roof lights (32 no.)
- Galvanised steel gutters & 110mm Ø downpipes



PROJECT TITLE
LAND AT NURSERY COTTAGE
KNOWSLEY PARK
L34 4AE

CLIENT
KNOWSLEY ESTATE

DRAWING TITLE
PLANS AND ELEVATIONS
AS PROPOSED

SCALES @ A1
1:100

PROJECT / DWG / REV NO.
731895/01

DRAWING STATUS
PLANNING

DRAWN BY
HH

CHECKED BY
KAJ

DATE
SEPT 2025



Savills [UK] Ltd.
Stuart House
St John's St
Peterborough
PE1 5DD
t: 01733 567231