



Revisions

PLANNING

1. This document and all drawings are copyright of GB Architecture LTD and may not be reproduced without their specific permission.
2. Scale for planning purposes only.
3. All dimensions are in millimeters unless otherwise stated.
4. Contractors must check all dimensions on site prior to materials order.

Project North




Scale 1 : 50 @A3

Proposed East  
Elevation

403

Sheet No. ©2023

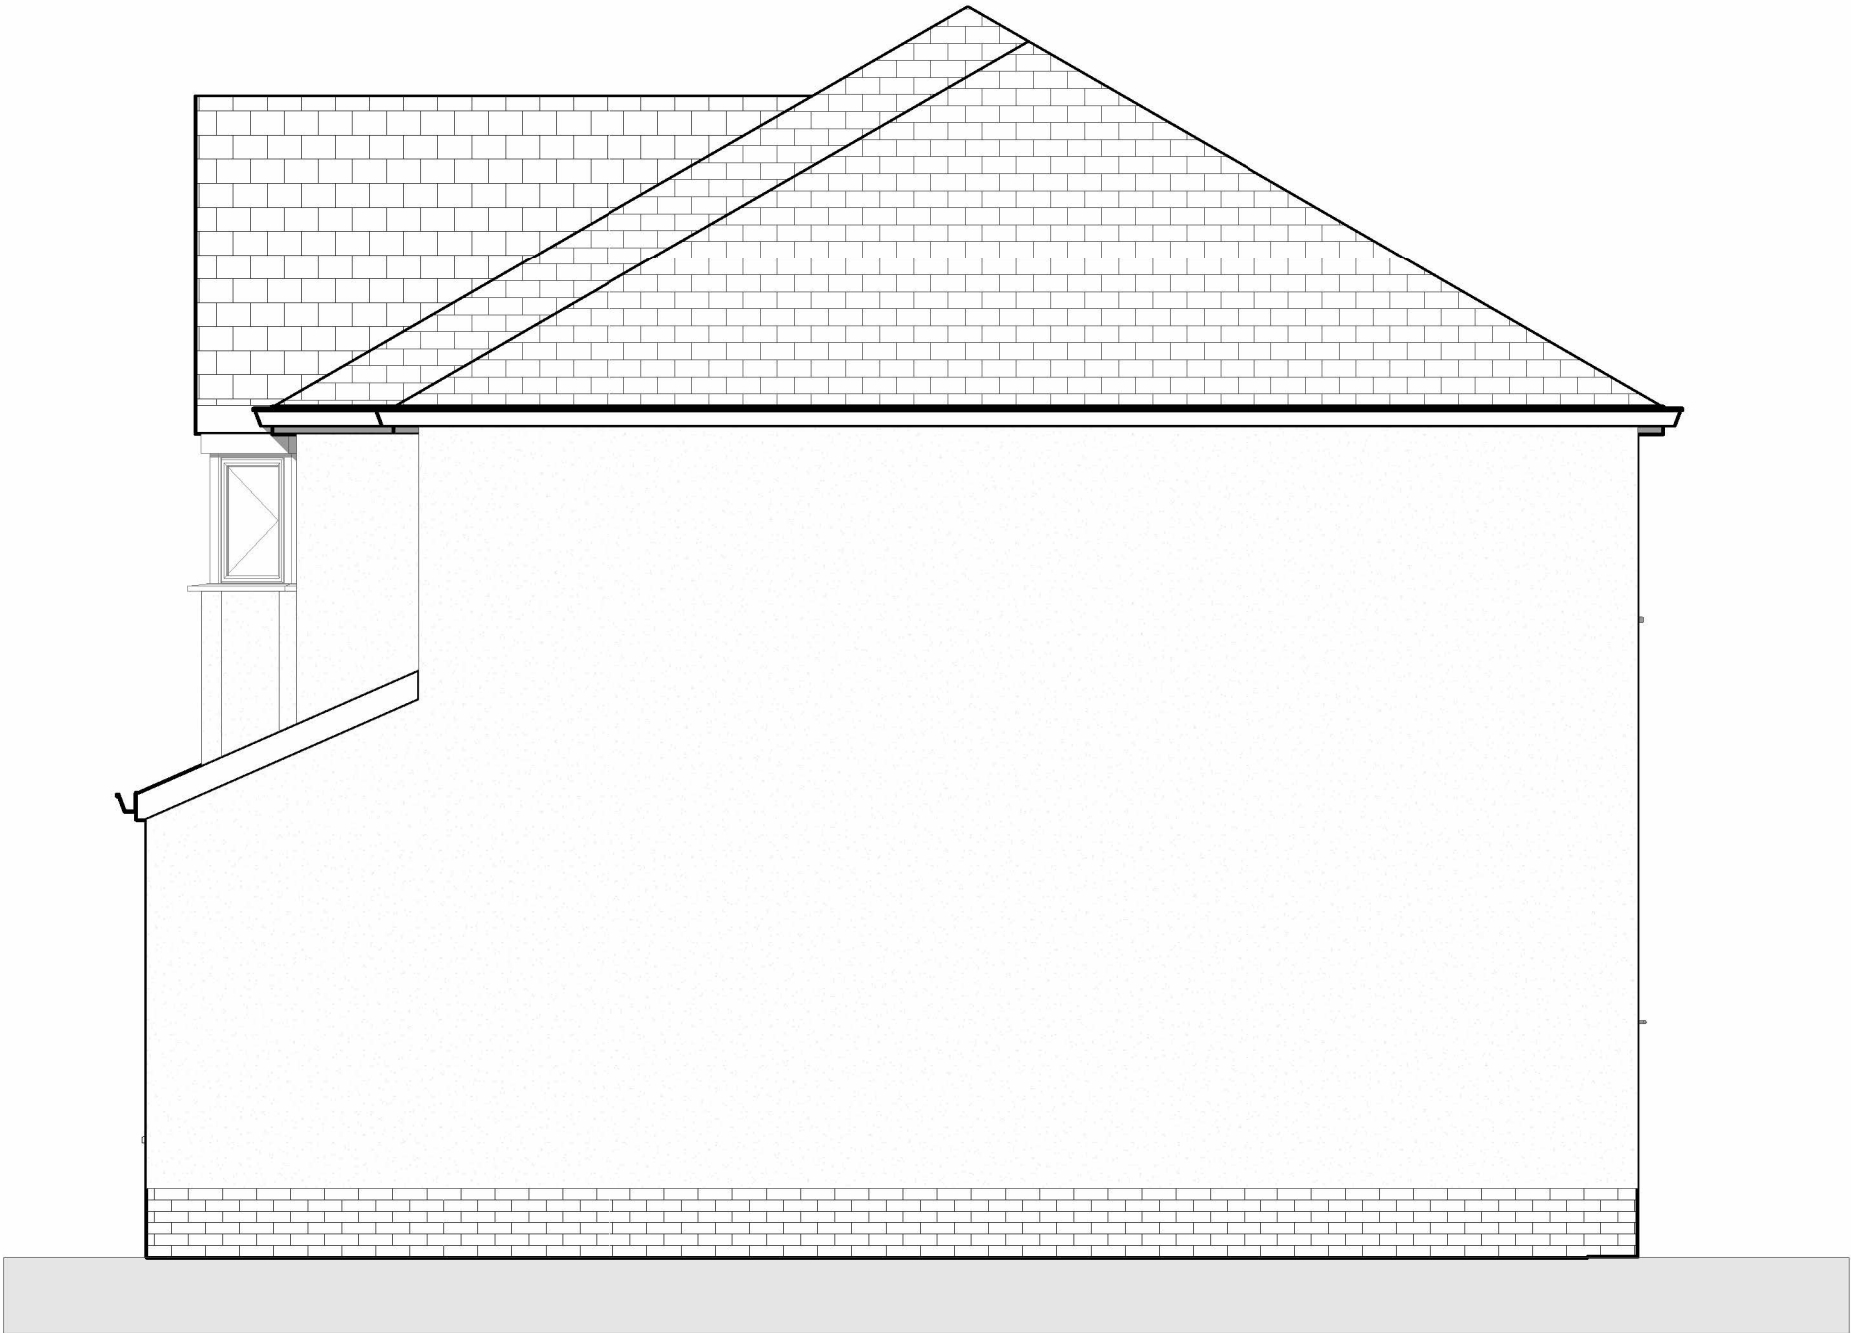

Proposed East

SCALE: 1 : 50

