




Location Plan
Scale - 1:1250

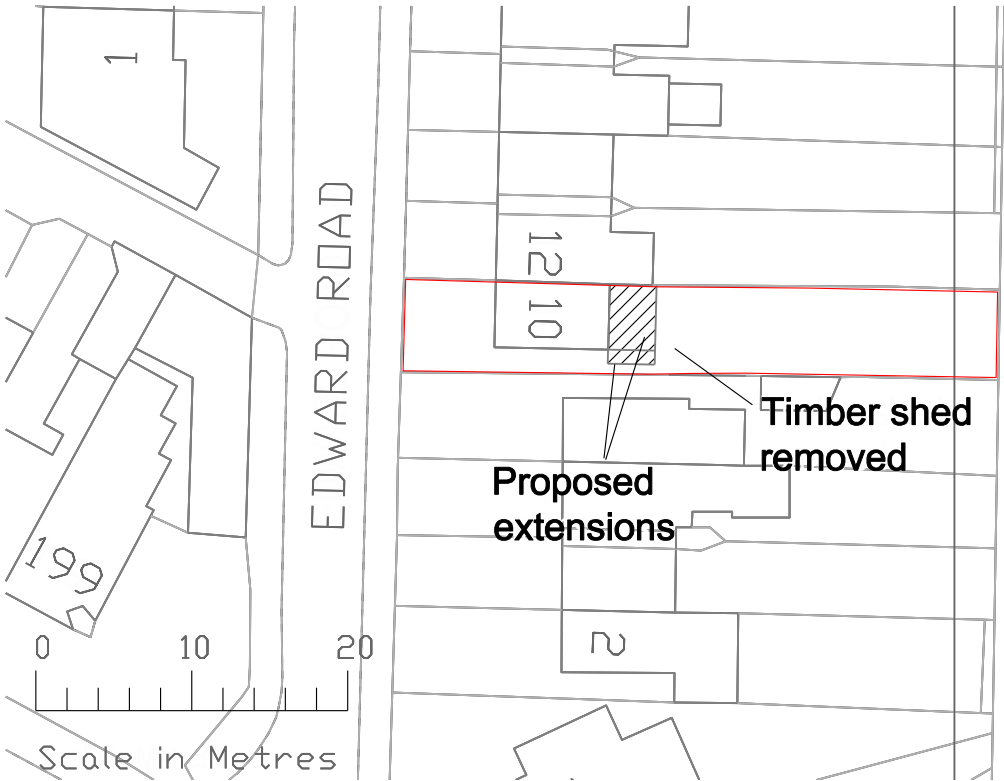

Block Plan
Scale 1:500

Project:

Proposed Two Storey Rear Extension
and Single Storey Side Extension at
10 Edward Road, Prescott L35 5AJ
for Mr P Bleasdale

Drawn:
R M Bolton

Date:
Feb 2022

Drg Size:
A4

Scale - As Shown

Drg No: 10ER03