




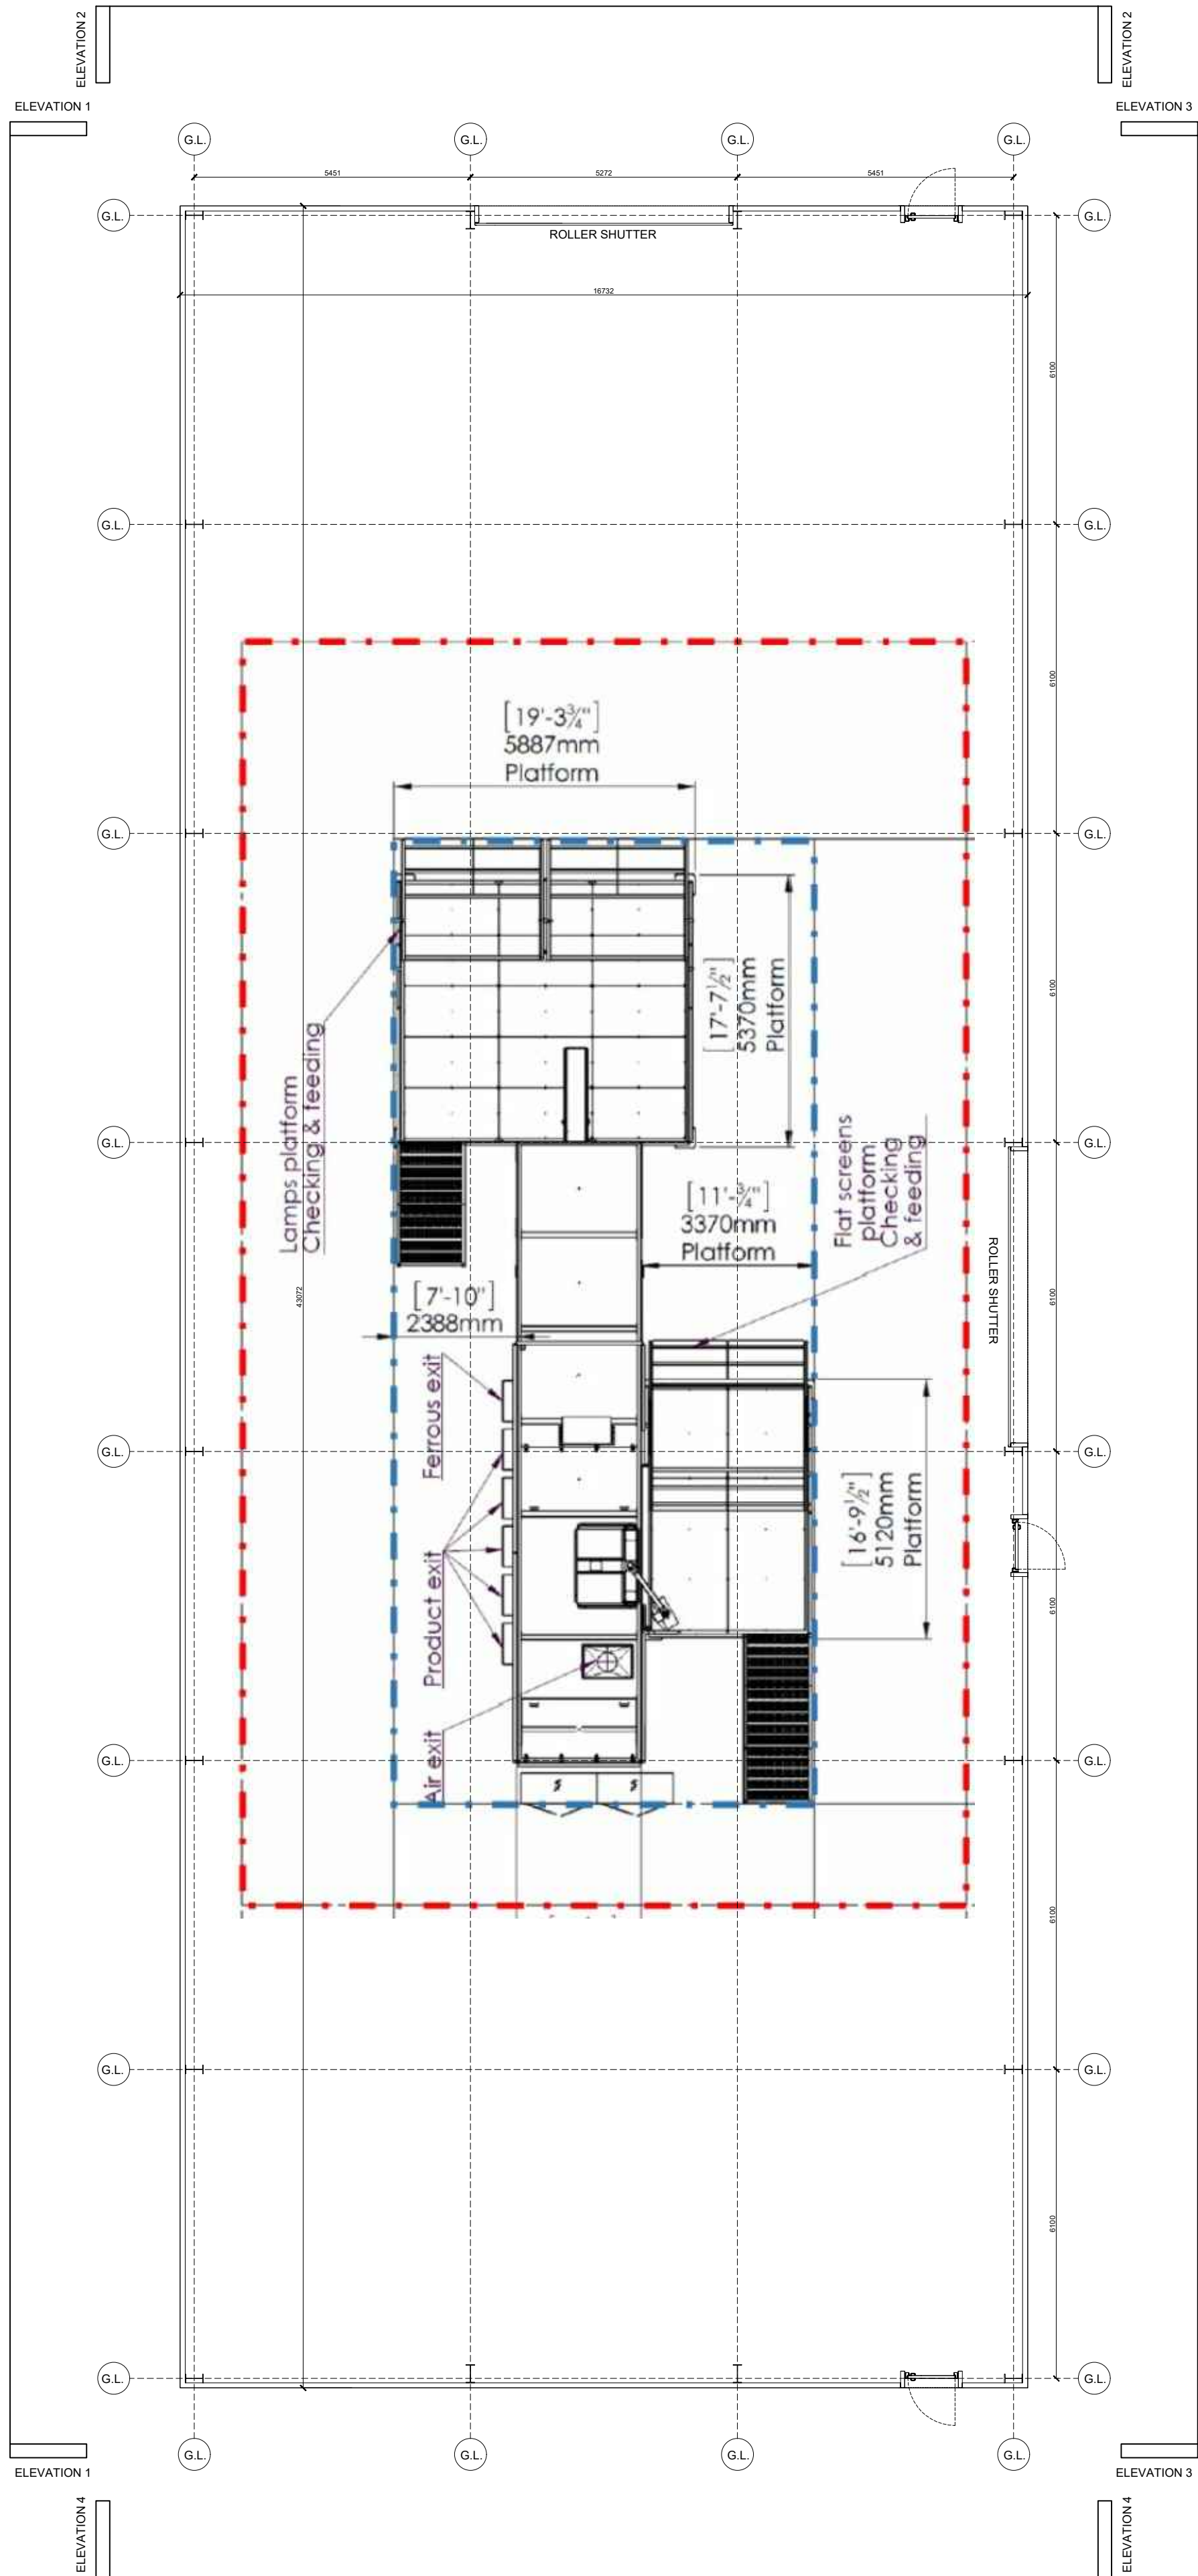


BUILDING A

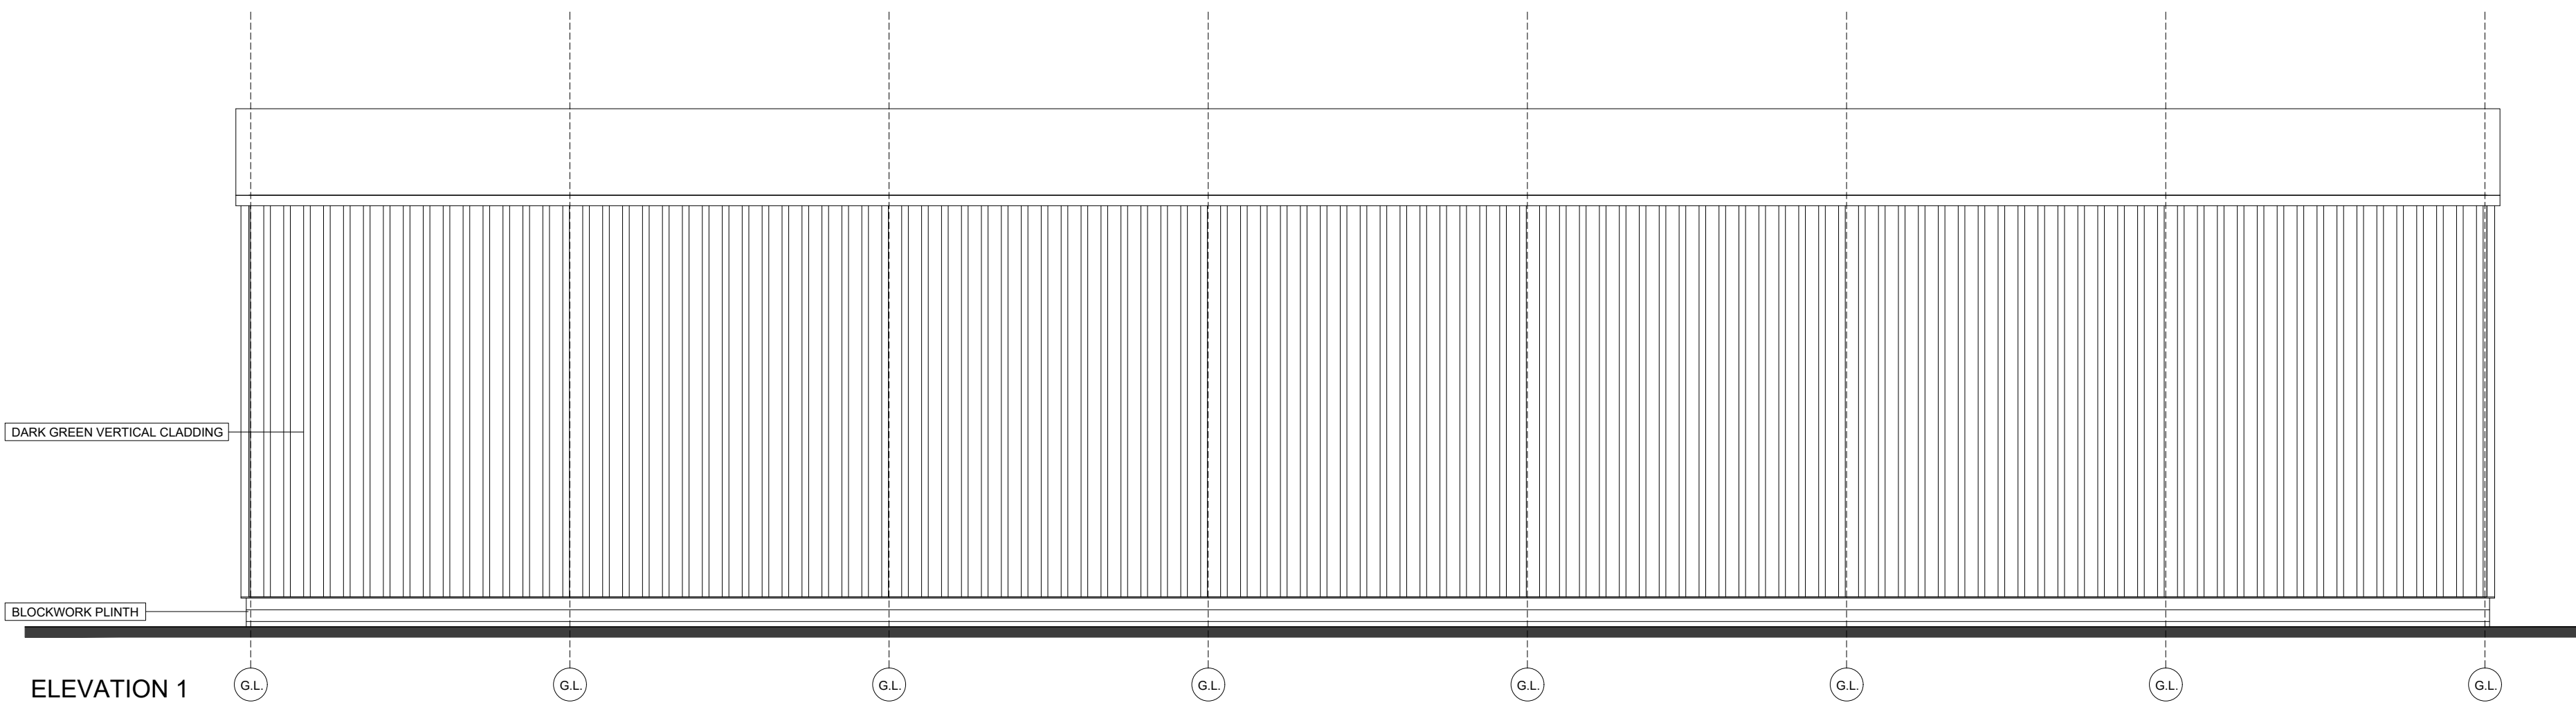

ELEVATION 1

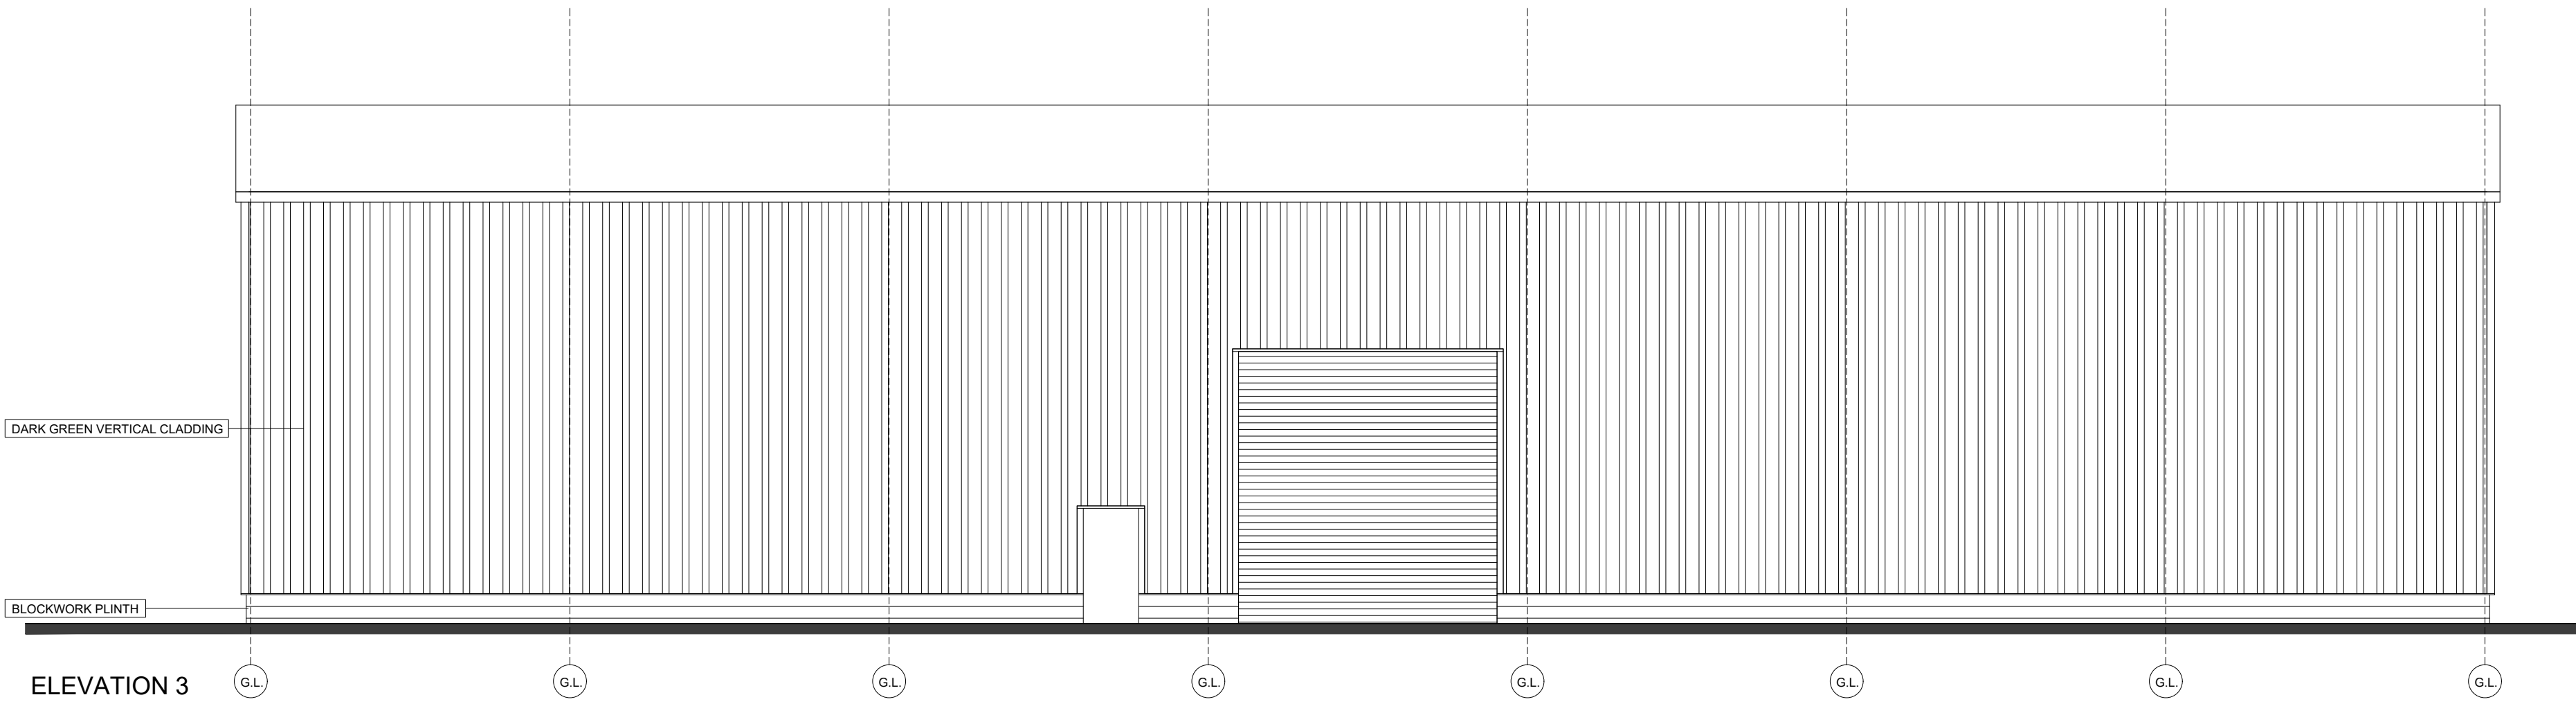

ELEVATION 3

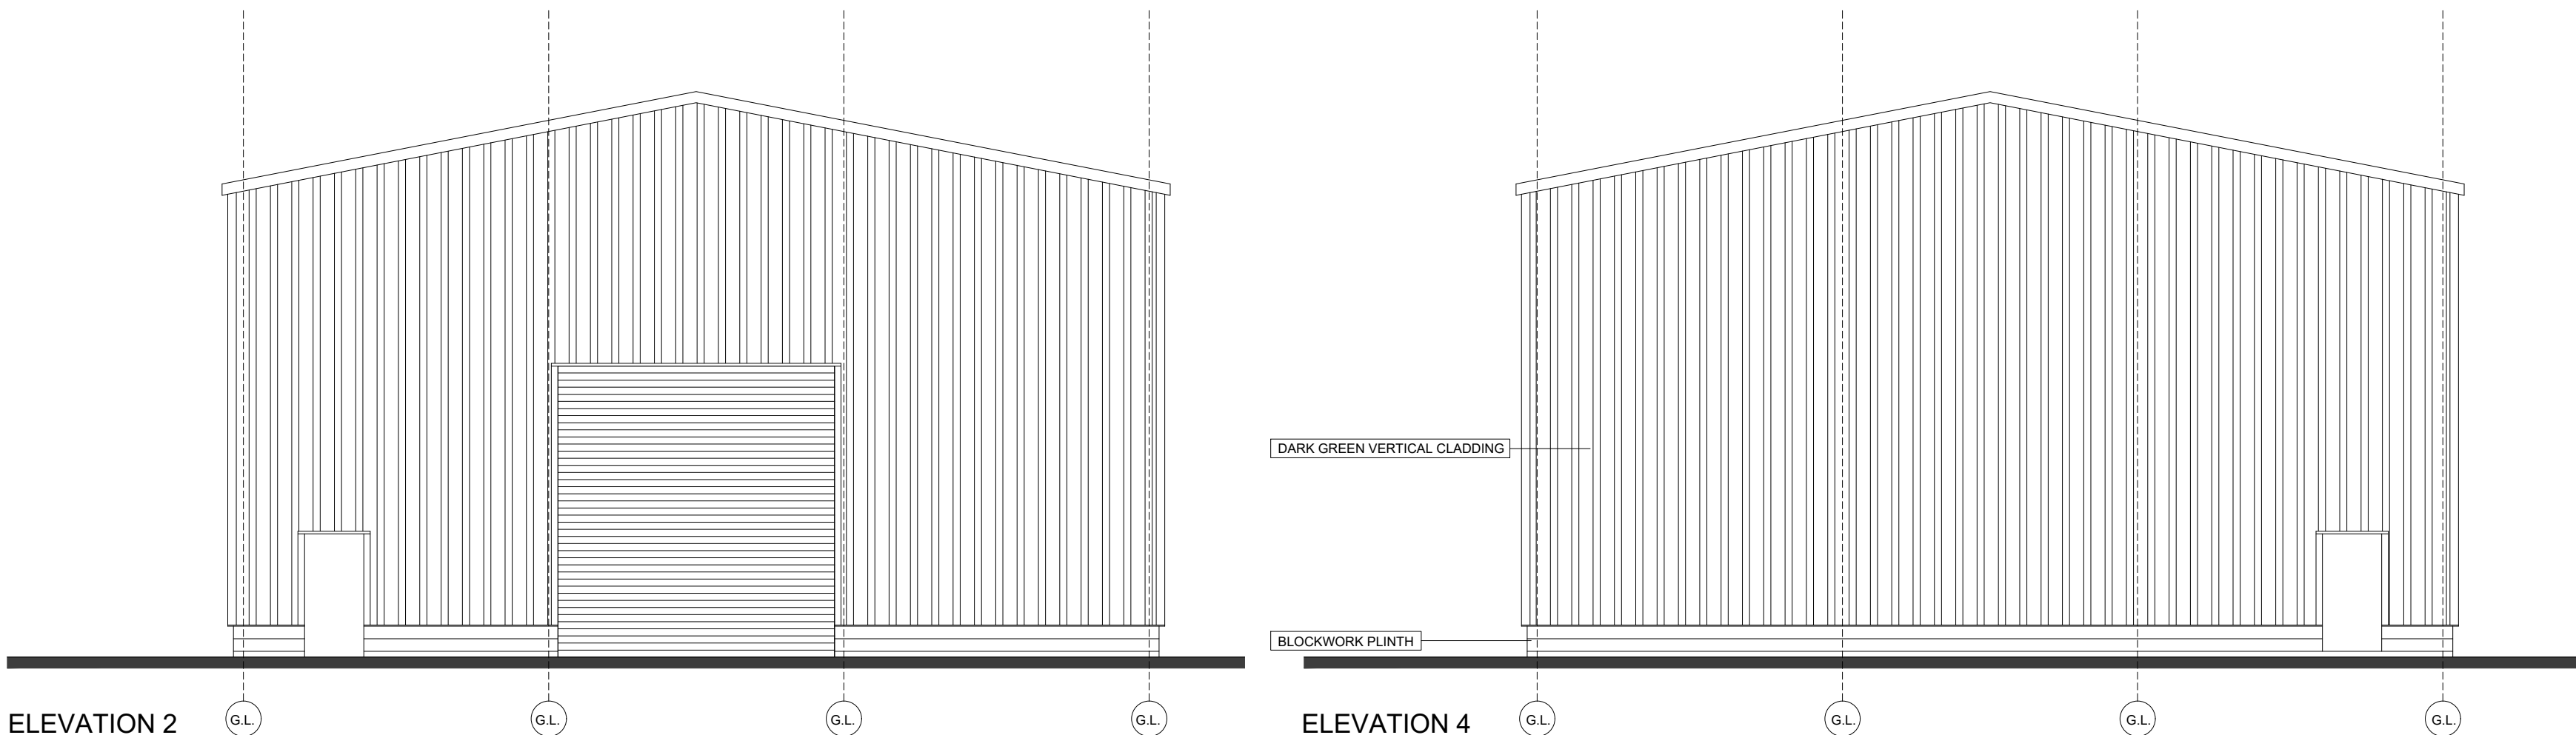

ELEVATION 2

ELEVATION 4

The copyright of this drawing is vested with Philip Lambert Architecture Ltd and must not be copied or reproduced without the consent of the company.

Figured dimensions only to be taken from this drawing. DO NOT SCALE.

All contractors must visit the site and be responsible for checking all setting out dimensions and notifying the architect of any discrepancies prior to any manufacture or construction work.

NOTES:

Client					
Mulberry Waste Limited					
Project					
New Buildings at Stockpit Road, L33 7TQ					
Drawing Title					
Proposed Building A Plan and Elevations					
Drawn	Checked	Paper Size	Scale	Date	
PL	PL	A1	1:100	Oct 2021	
Project No.		Drawing No.		Revision	
21 - 647		00-05		-	



Philip Lambert Architecture Ltd.
3 Eastbourne Grove, Bolton, BL1 5TR
Tel. 07811118904