


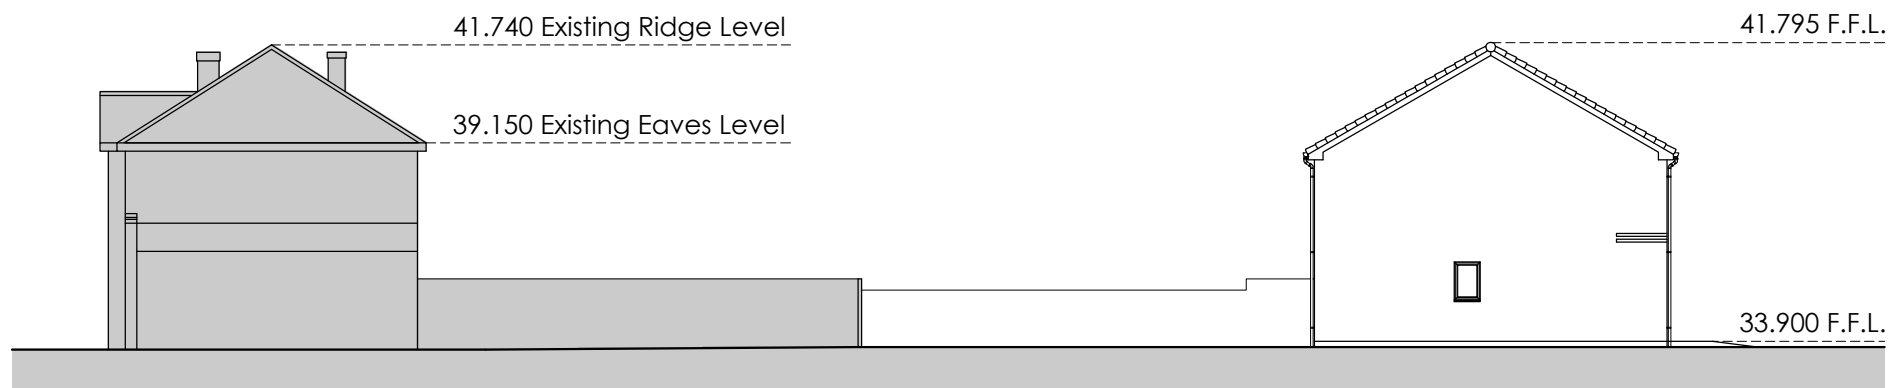

No.21 The Avenue

Plot No.49

SECTION A-A (SCALE 1:200)



SITE LAYOUT (SCALE 1:1250)

-	-	-	-	
REV	DATE	DRAWN	DESCRIPTION	
TITLE:				
TYPICAL SECTION TO EXISTING HOUSES				
 Breck Homes 20 Sceptre Court Bamber Bridge Preston PR5 6AW tel: 01253 587 010 web: www.breck.co.uk/homes hello@breck.co.uk				
PROJECT:				
HUYTON LANE, KNOWSLEY				
DATE:	SCALE:	JOB REF:	DRAWING NUMBER:	REV:
APR.26	1:200 @ A3	-	P20 Huyton Lane / Typical Section to Existing Houses	-