
Copyright © of this drawing belongs solely to Group/d Architects Ltd. This drawing must only be used for the purpose for which it is supplied and its contents must not be copied for any purpose without written consent. All dimensions are to be checked on-site prior to commencing works. Any discrepancy found between information given on this drawing and that given elsewhere or recorded onsite shall be notified immediately to the project architect in writing.

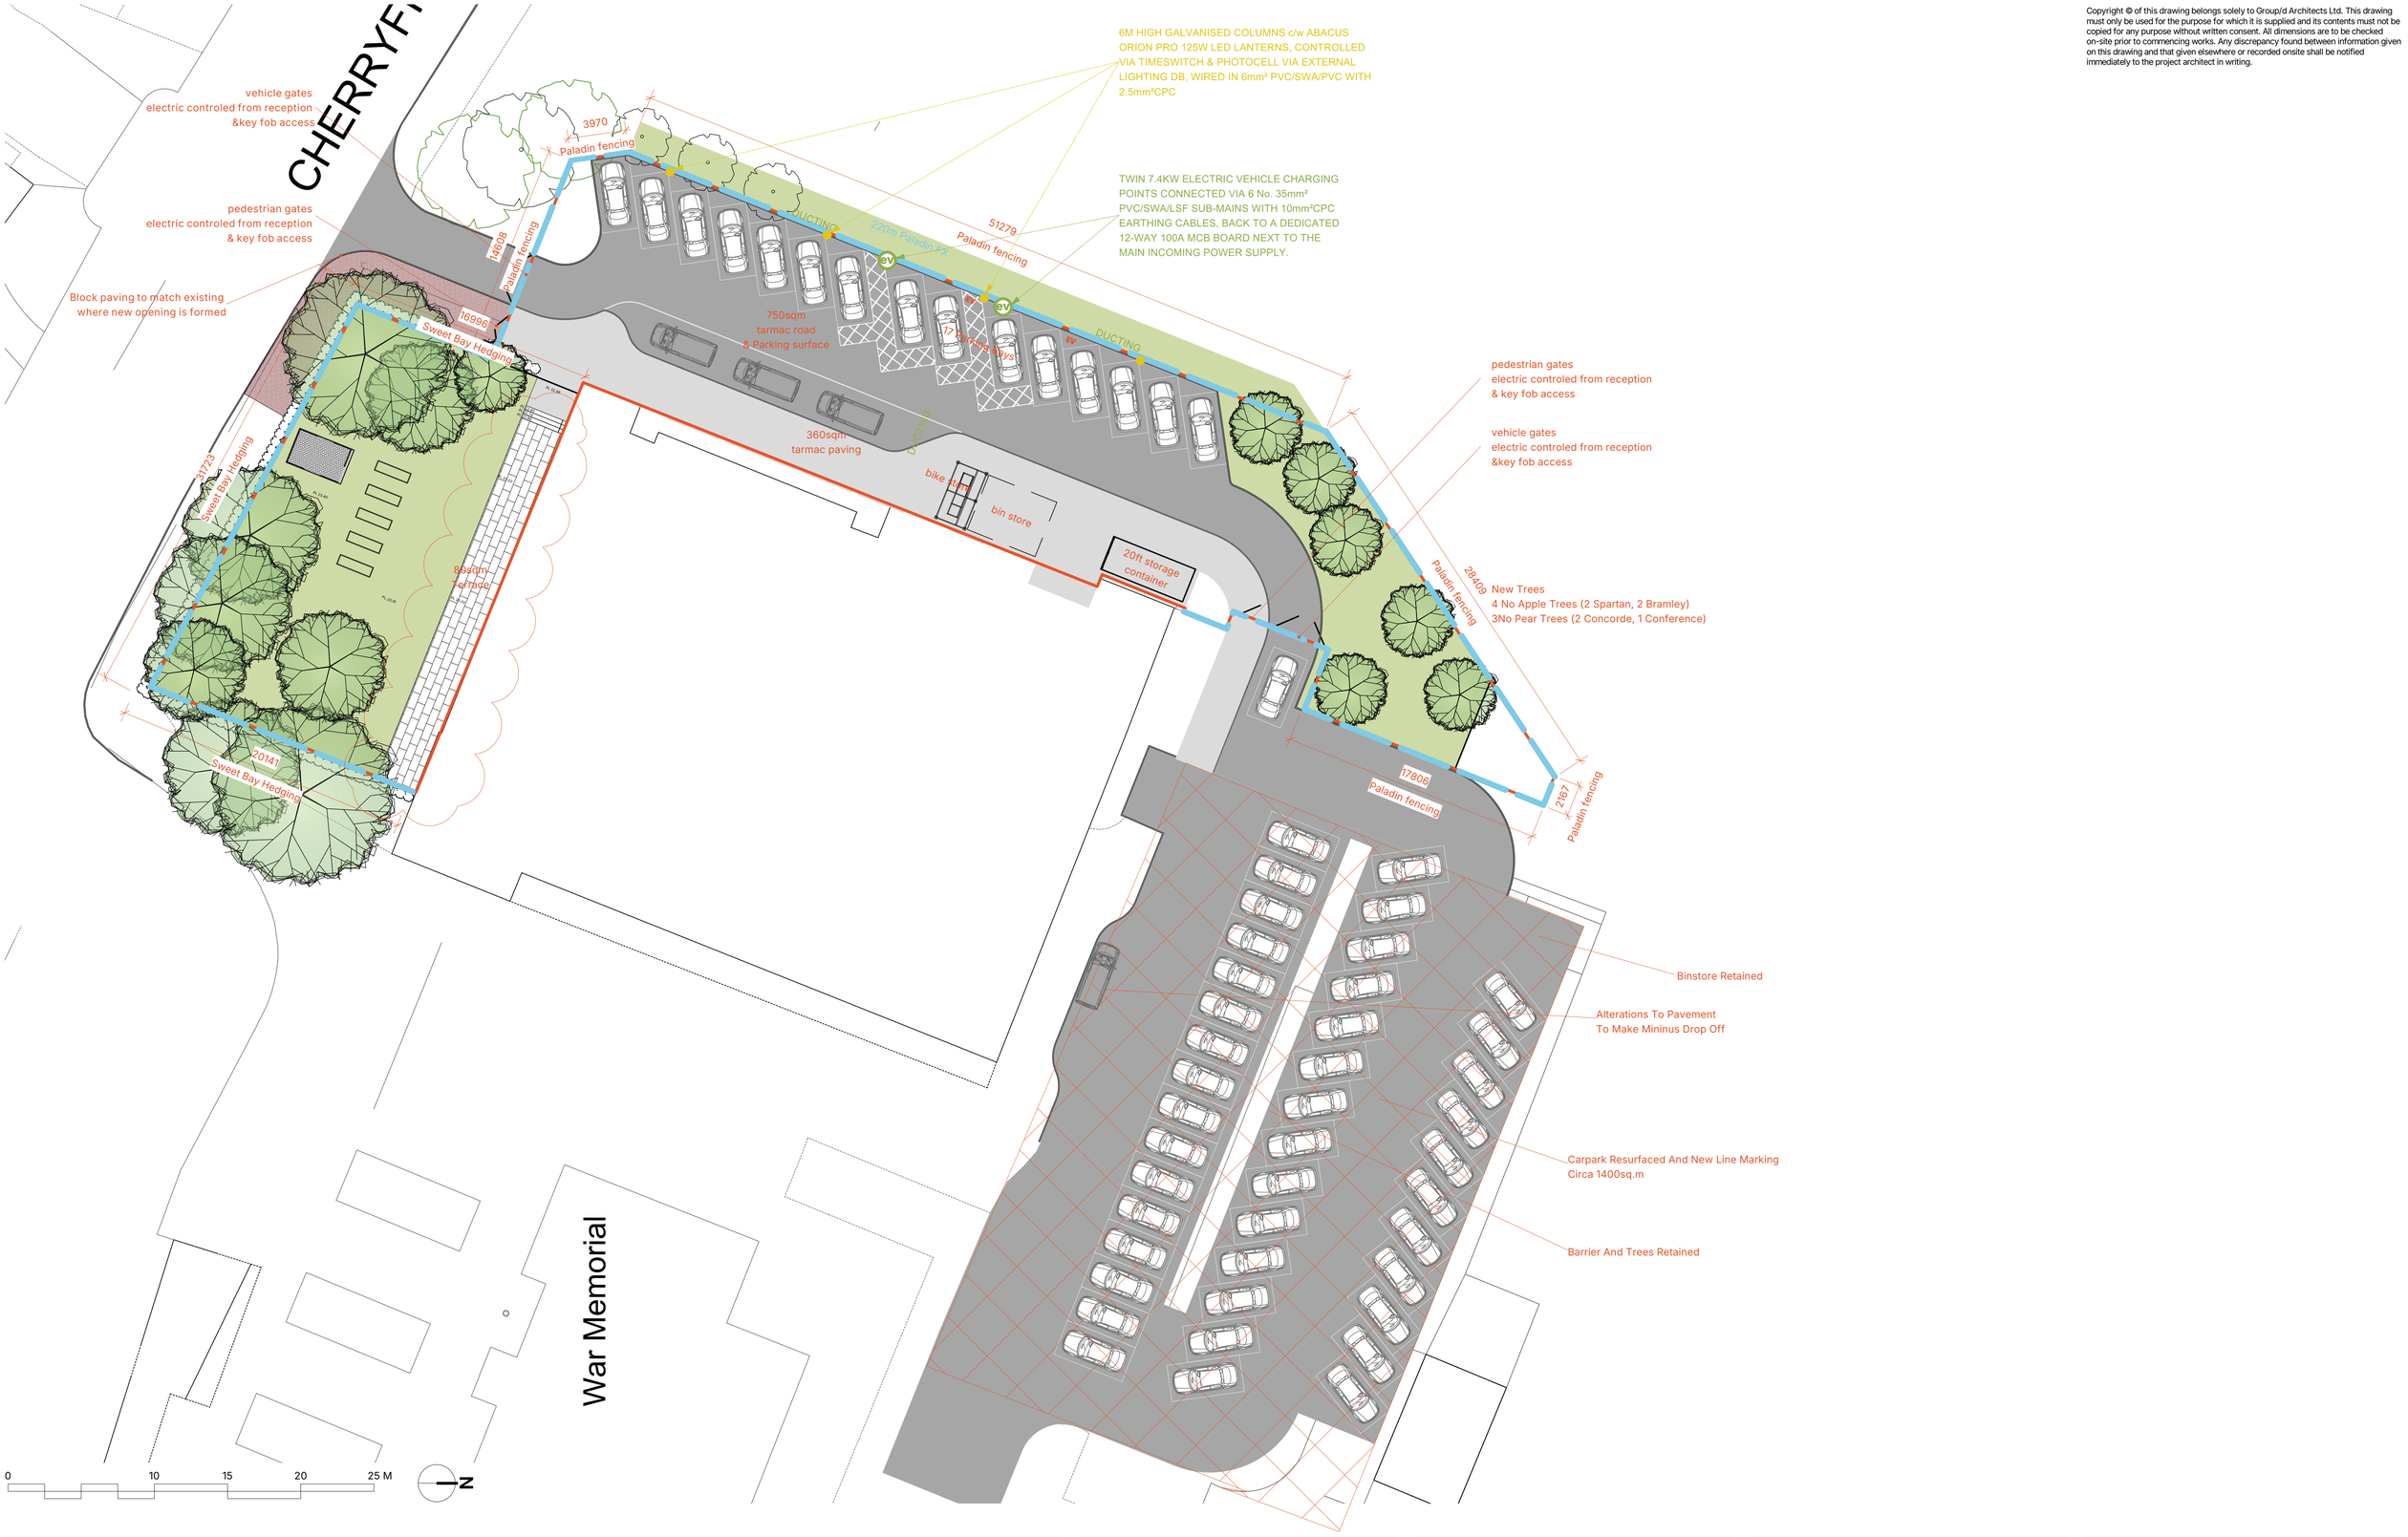

group/d
architects

groupd.co.uk
4 St Paul's Square / Liverpool / L3 9SJ
0151 542 5027
info@groupdarchitects.com

RIBA Chartered Practice

Status/Stage	CONSTRUCTION ISSUE
Project	SEND @ The Kirkby Centre
Address	Cherryfield Drive, L32 8XY
Scale	1:200 @A1
Date	11/11/2025
Drawn by	JC
Dwg No	24038-GDA-ZZ-ZZ-DR-A-2213-C02

Rev	Date	Description