



PLANNING APPLICATION ISSUE

NOTE:- These drawings have been prepared for the purposes of submission to the Local Authority as part of a planning application and are not to be used for any other purpose without the express permission of MSA.

Adjacent buildings, roads, etc scaled from O.S. plans.
Trees indicated for illustrative purposes only.

These drawings are not to be used for construction

rev.	notes	date
A	replaced missing bedroom window bedroom areas added issued to planning	28.09.22
B	amendments to garage dormer comments from Planning Officer	31.01.23

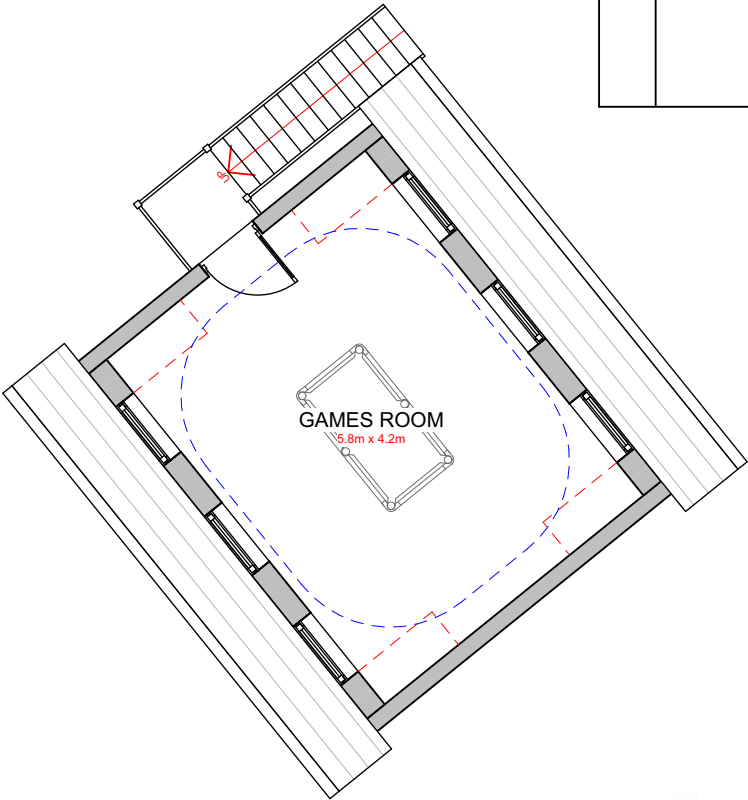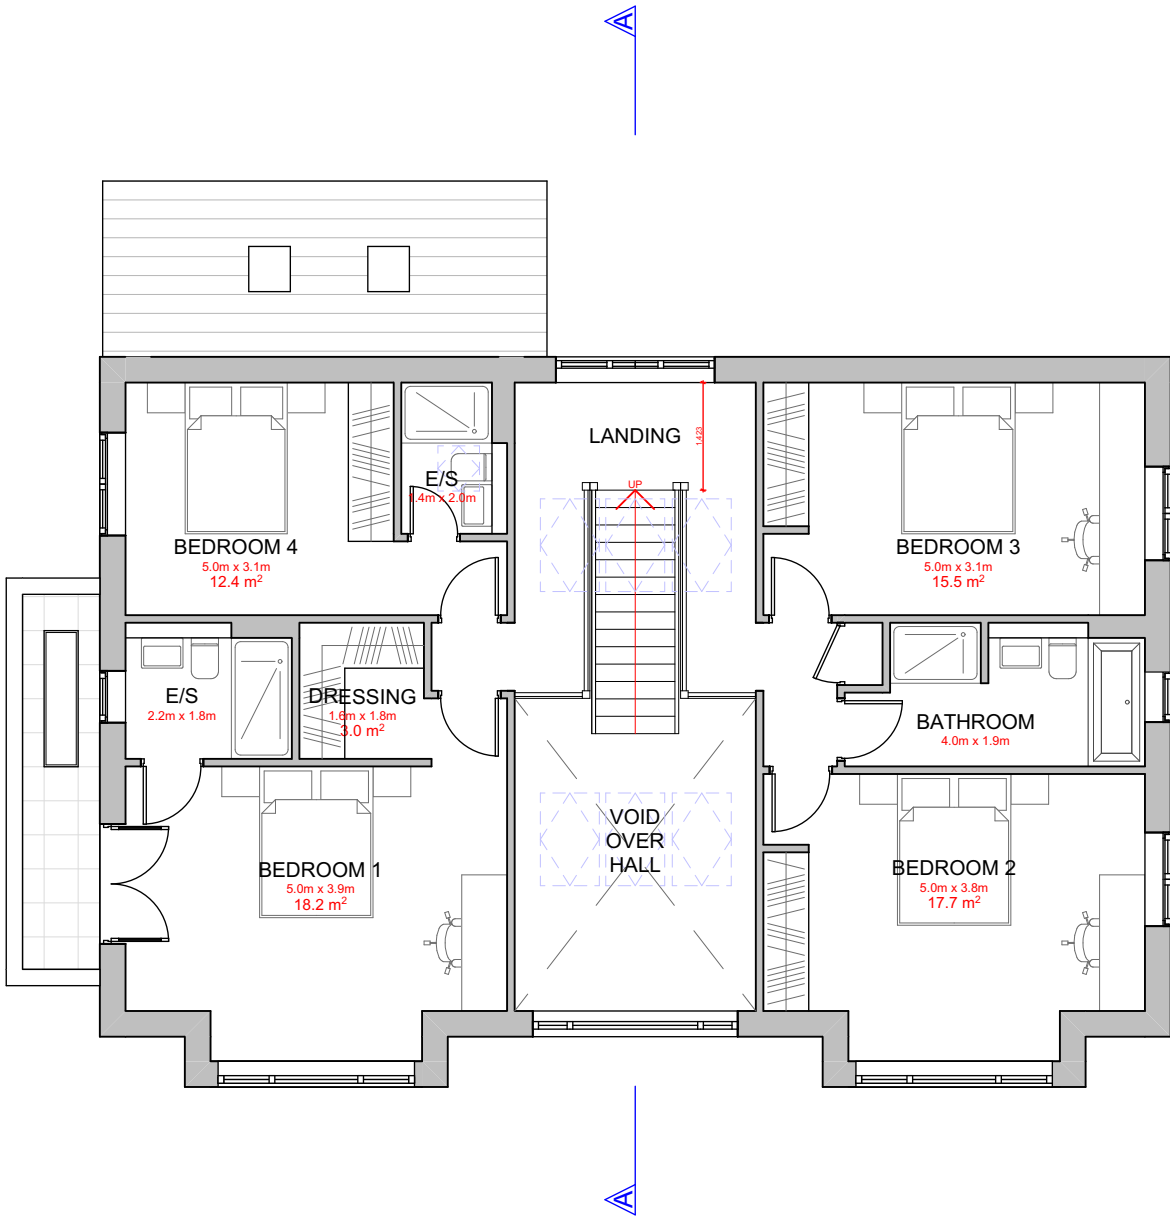

msaarchitects

msaarchitects
89 High Street
Newton-Le-Willows
WA12 9SL
T. 01925 299 881
F. 01925 299 455
E. info@msaarchitects.co.uk
www.msaarchitects.co.uk

Land at Lower Road
Halewood
L26 3UB
MSJ

PROPOSED FIRST FLOOR

Project No. 1936	Drawing No. 1936 PL 503	Rev No. B	Size A3
Scale 1:100	Drawn By RH	Checked By KMS	Date 01/02/2023

PLANNING

This Drawing is Copyright © 2023

arb
Architects Registration Board

RIBA
Chartered Practice

