




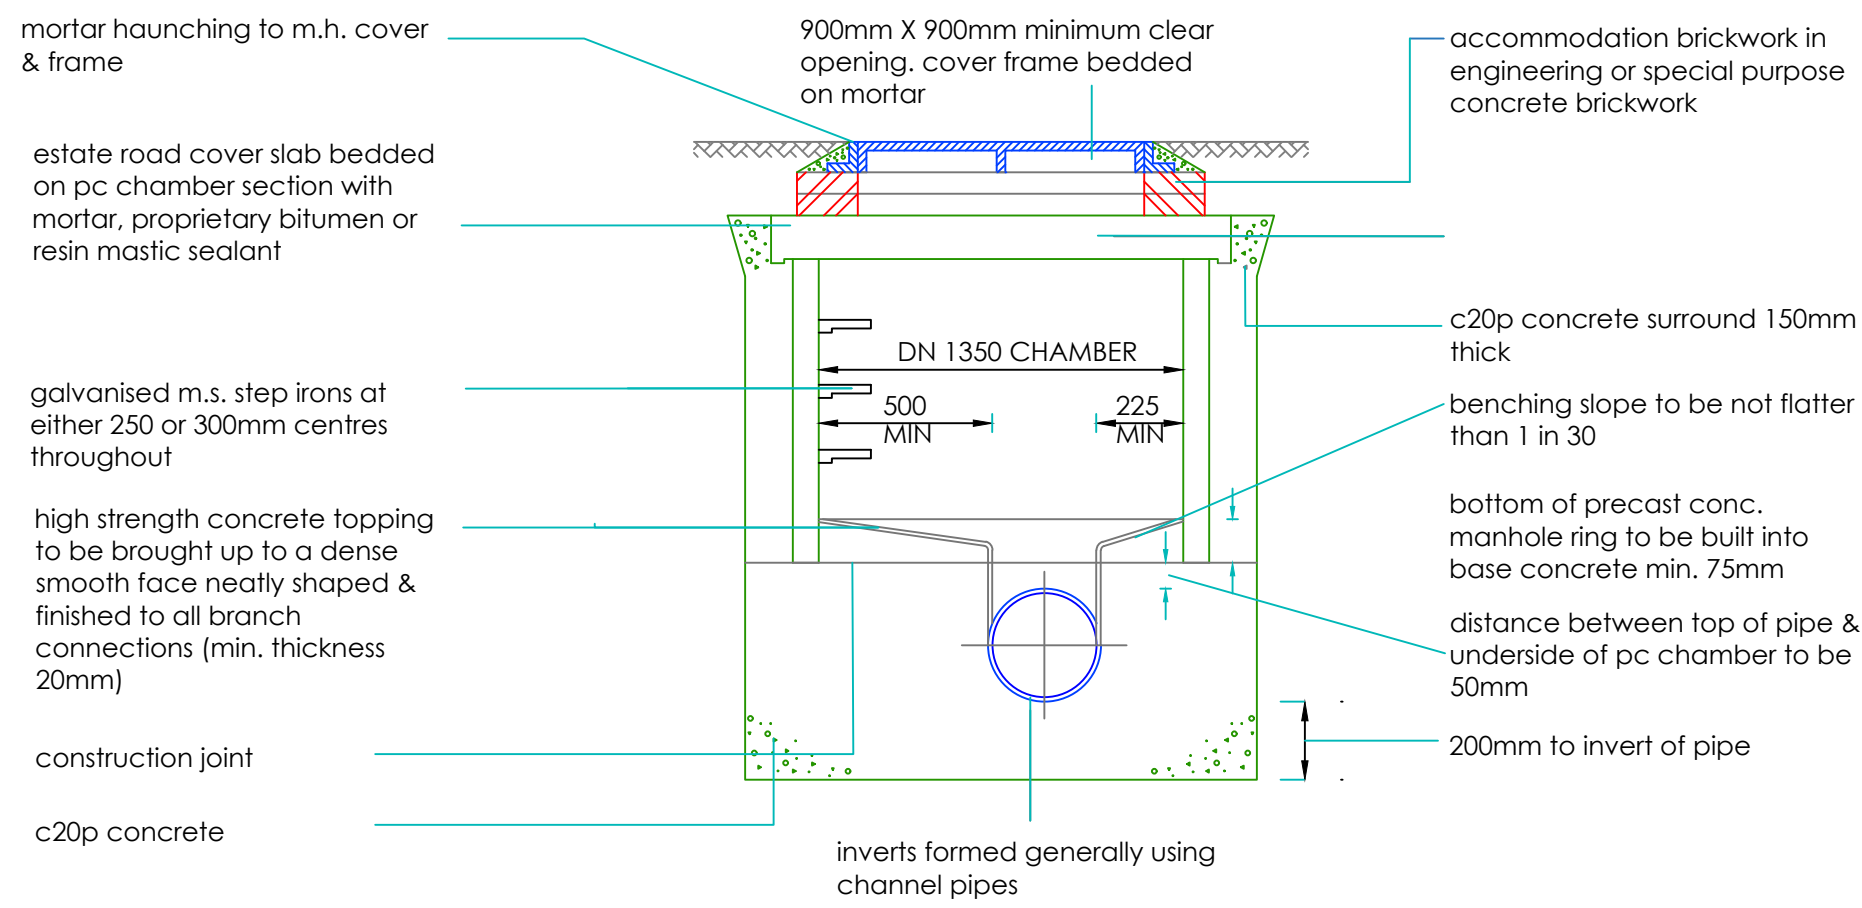

01 | STANDARD MANHOLE SECTION

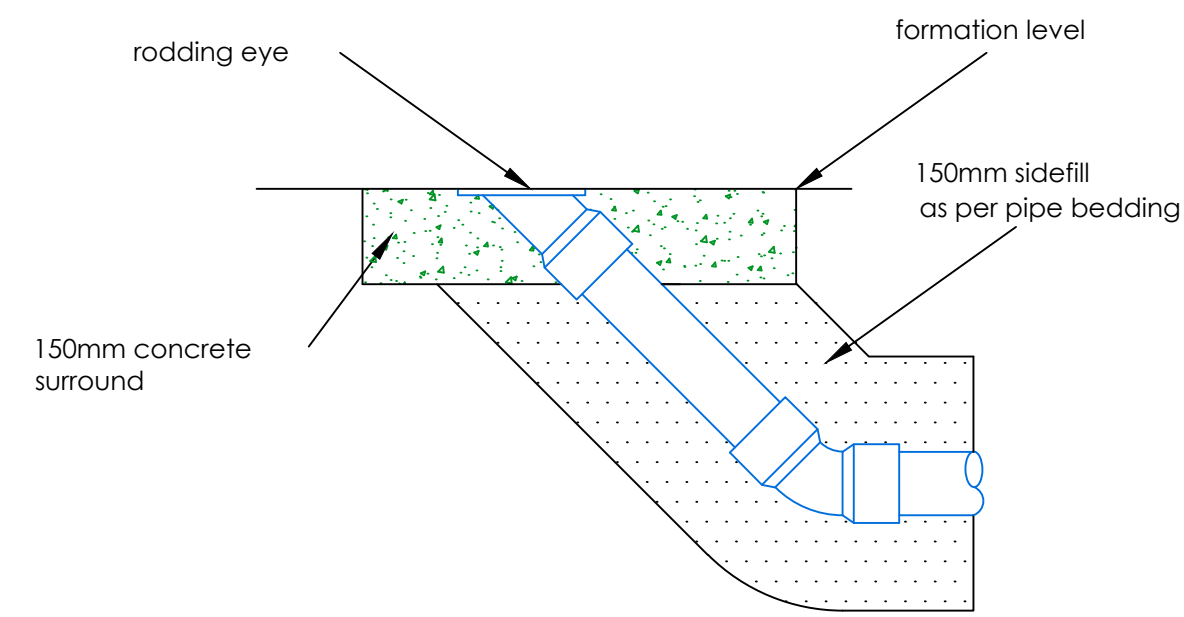

04 | STANDARD RODDING EYE SECTION

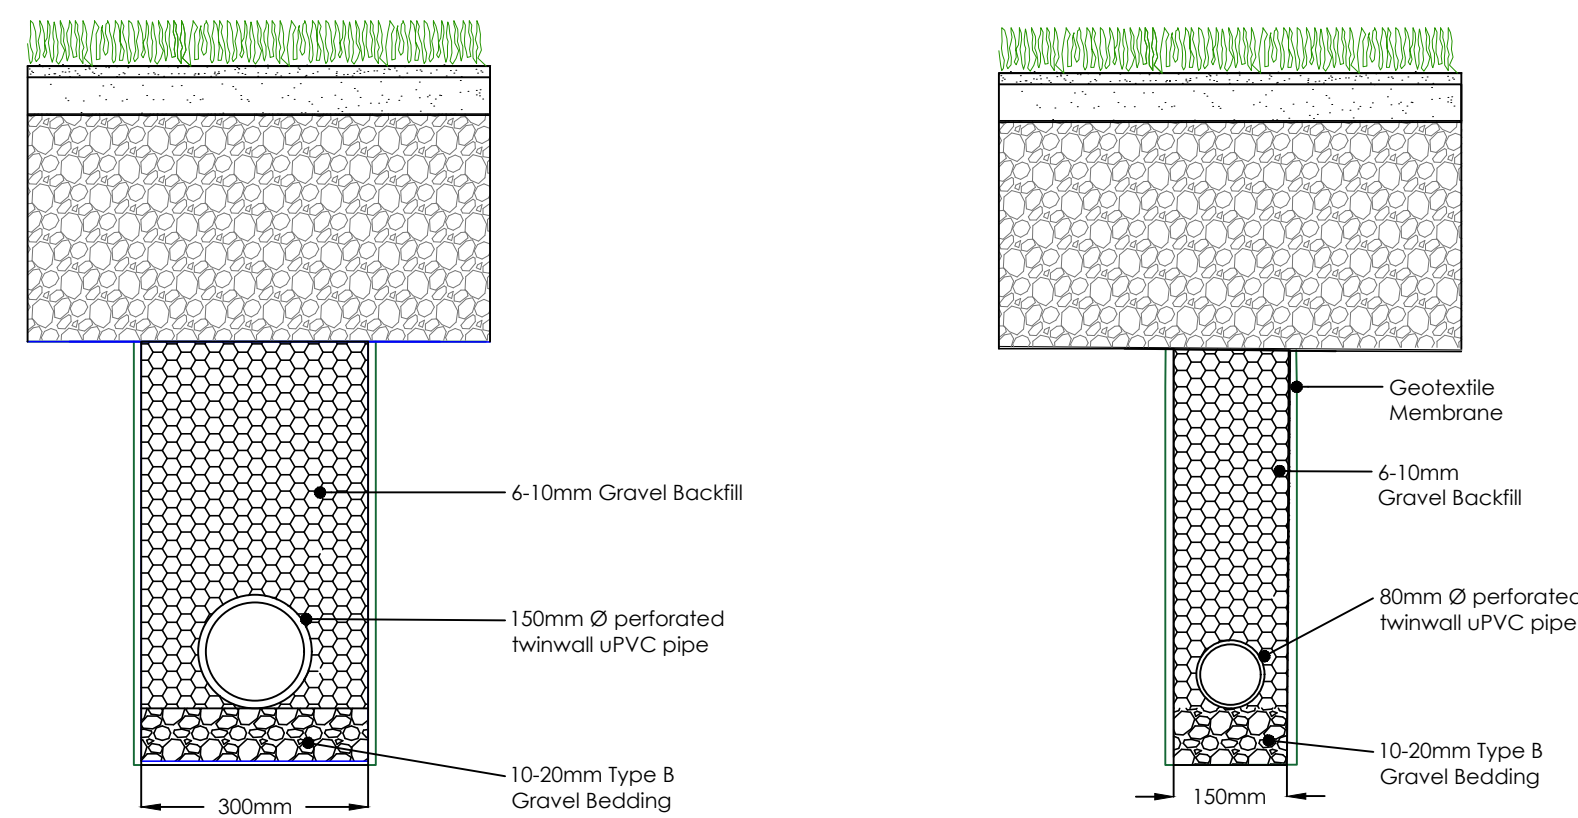

03 | STANDARD CARRIER DRAIN SECTION

Notes
It is the contractors responsibility to check design levels and sizes for compliance. Any discrepancies or errors to be identified to the design team.



Key

Copyright Sports Labs Ltd 2026

Revision	Date	Description	By

Status

		Sports Labs 1 Adam Square Brucefield Industrial Estate Livingston info@sportslabs.co.uk
Client		Knowsley Council
Site		Tower Hill ABC, Heathfield Drive, Kirkby L33 1WU

Drawing Title Drainage Detail			
Drawing No. 3450-DR-2010-DD-R00			
Scale @ A1 1:100	Date 04/2026	Drawn By PM	Checked By CH

Scale Bar (metres)