



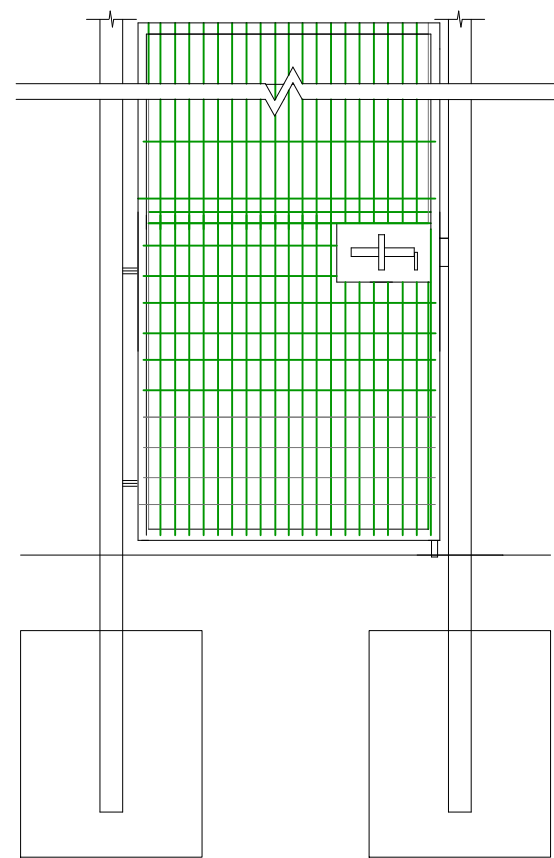

Typical single gate

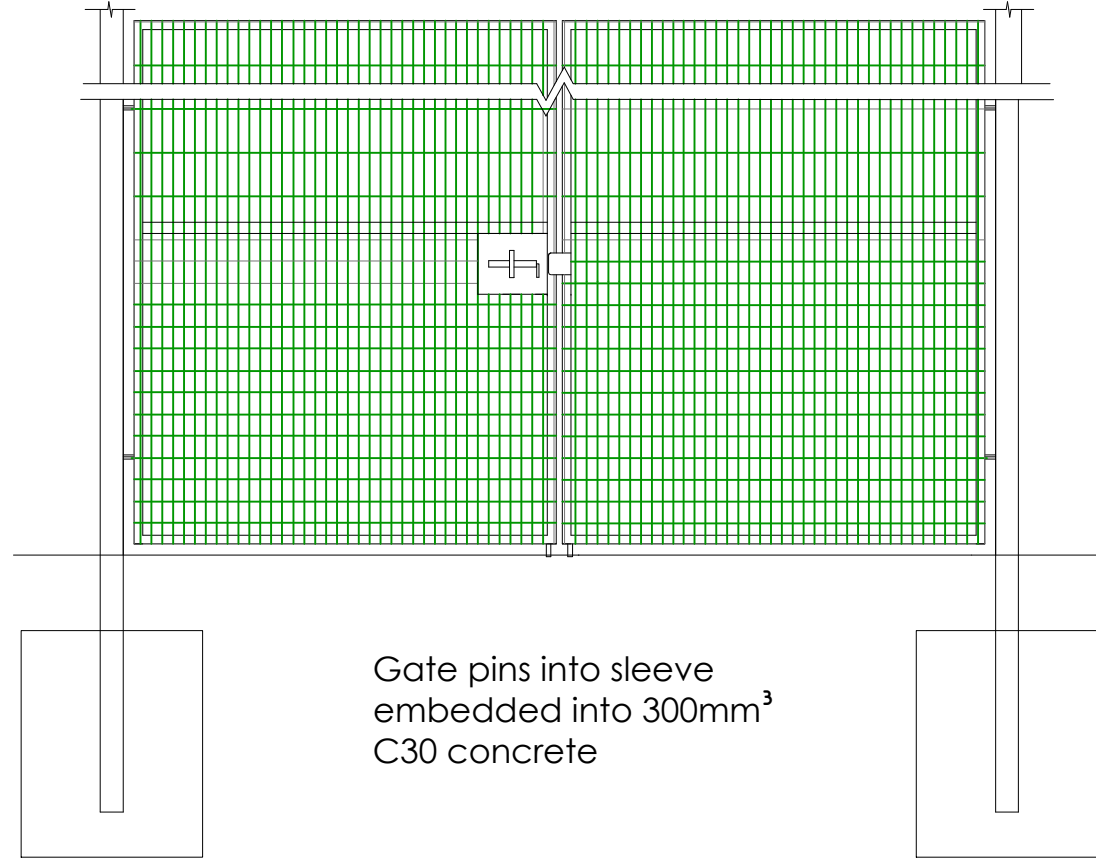


Typical double gate

Gate pins into sleeve
embedded into 300mm³
C30 concrete

01 | GATE DETAILS


ELEVATION
SCALE NTS

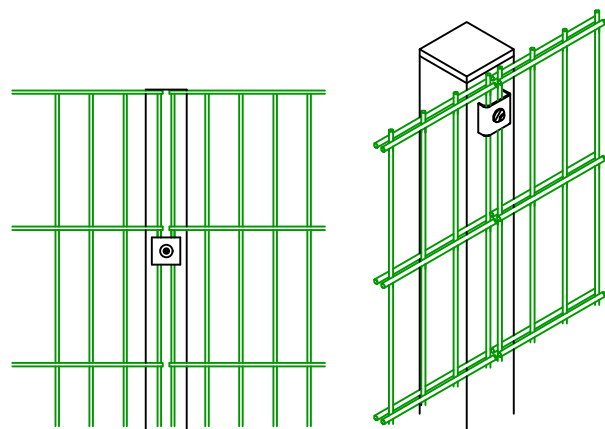

DETAIL OF PANEL

DETAIL OF PANEL TO POST FIXINGS

panel (200x50x6) connection detail
perimeter fencing
NTS

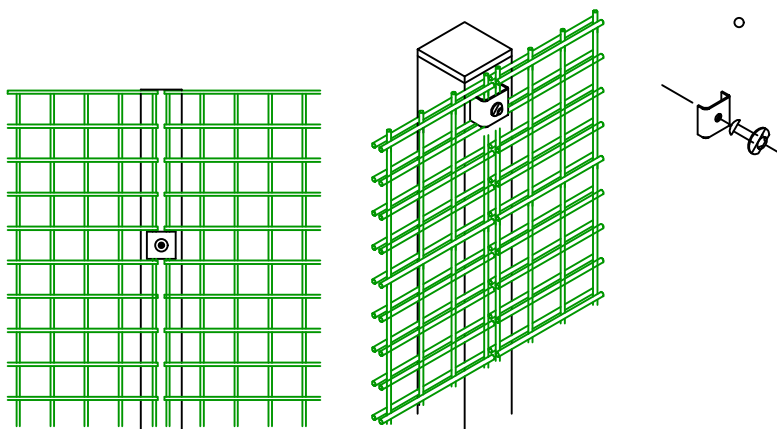

DETAIL OF PANEL

DETAIL OF PANEL TO POST FIXINGS

panel (50x50x6) connection detail
perimeter fencing
nts


03 | CONNECTION DETAILS

ELEVATION
SCALE NTS

Gates
hinges allow for 180° opening out away from
pitch, gate should facilitate being pinned
opened and shut, gates 2.4m high.

Gate frames to be square hollow section
Gate posts to be square hollow section
Slide bolt with facility for padlock

Bottom panel 1.2m high 50x50mm 8/6/8 twin
wire fencing. There above 200x50mm 8/6/8
twin wire.

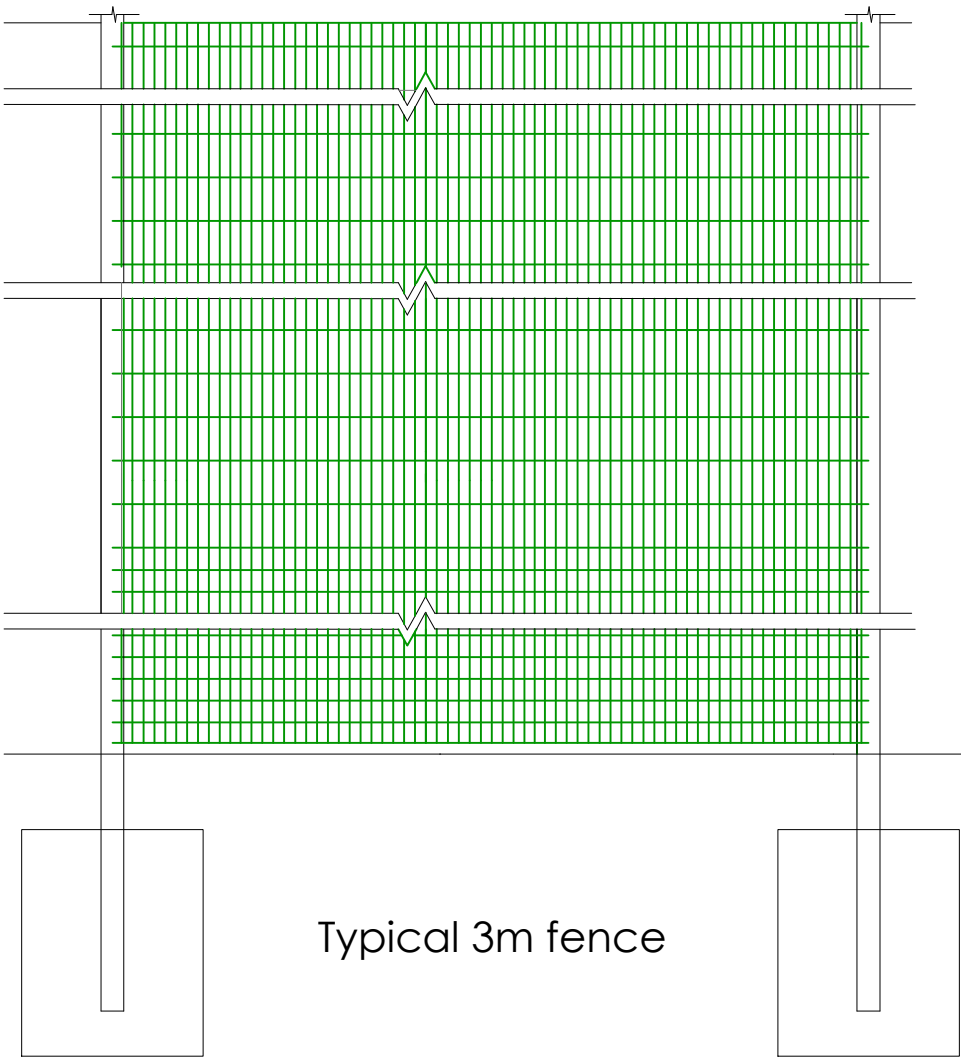

Typical 3m fence

02 | FENCE PANEL

ELEVATION
SCALE NTS


fence posts to be rectangular hollow section

bottom panel 1.2m high 50x50mm 8/6/8 twin
wire fencing.

from 1.2m to 3m
200x50mm 8/6/8 twin wire.

ball stop fencing panel secured to posts and
frame using coated slotted clamp flats and
m8 bolts and m8 anti-vandal nuts

foundations c30 concrete sizes to be
confirmed based on exposed ground
conditions

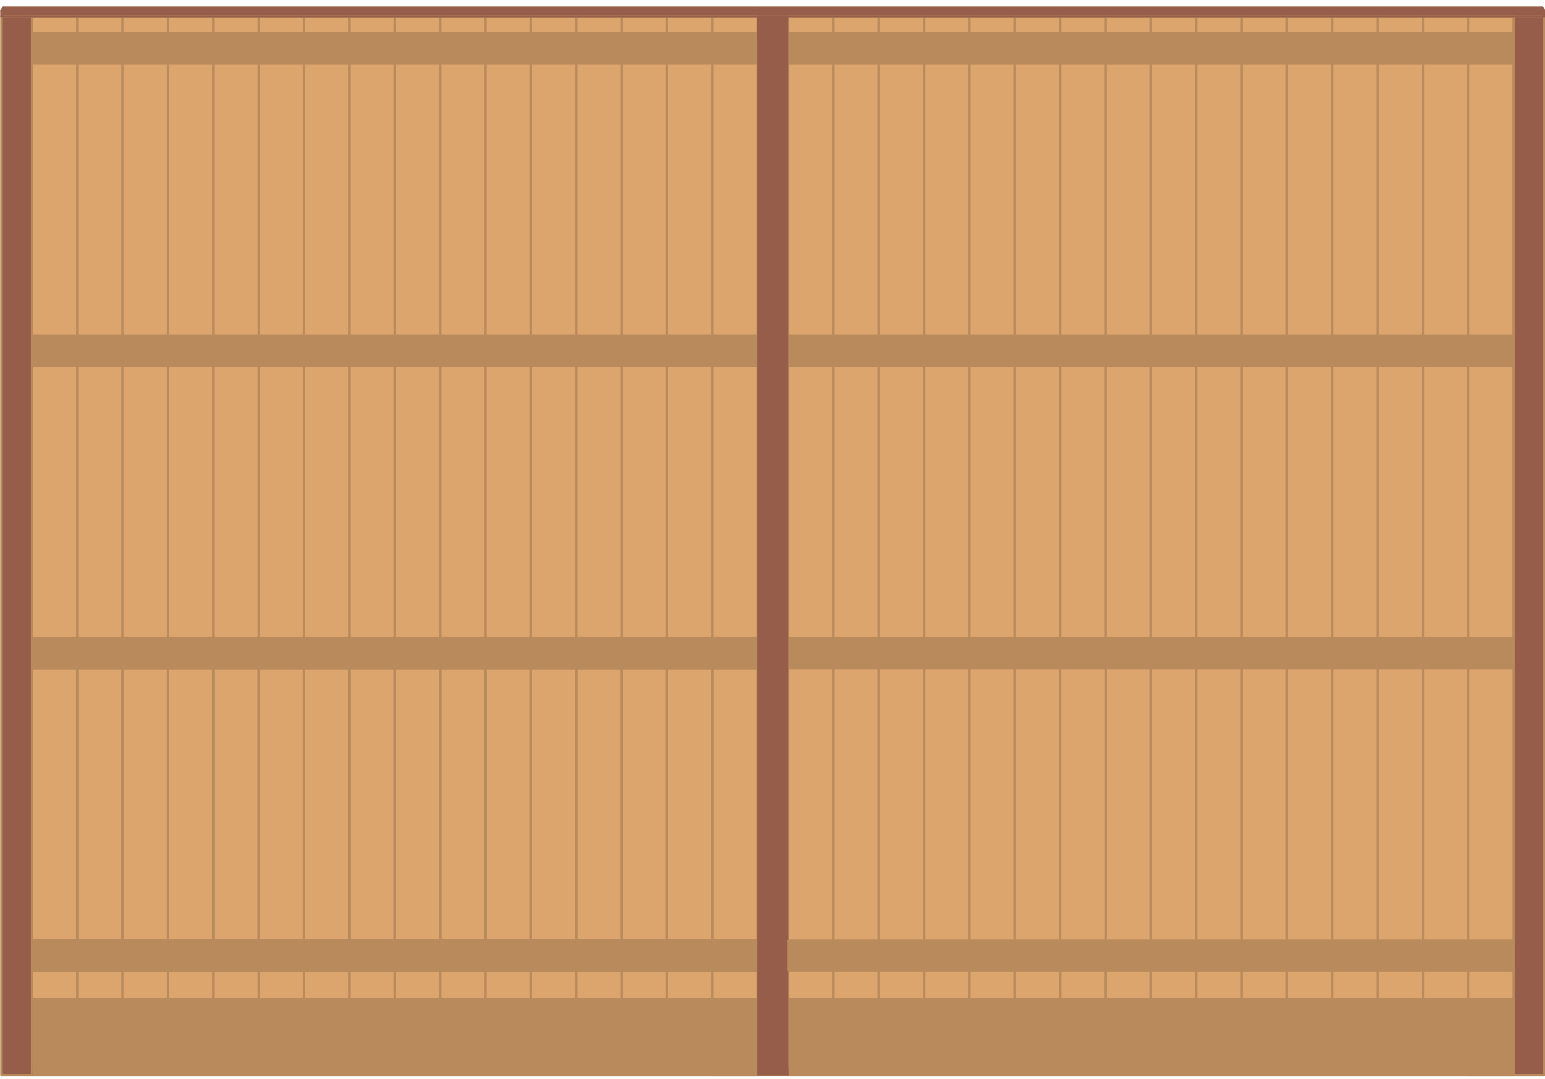


Timber acoustic barrier system fencing 3.0m
high.

Vertical boards 150x22mm with cover strips
75x22mm

Foundations c30 concrete sizes to be
confirmed based on exposed ground
conditions

Gravel boards 250x47mm, horizontal support
rails 100x47mm.

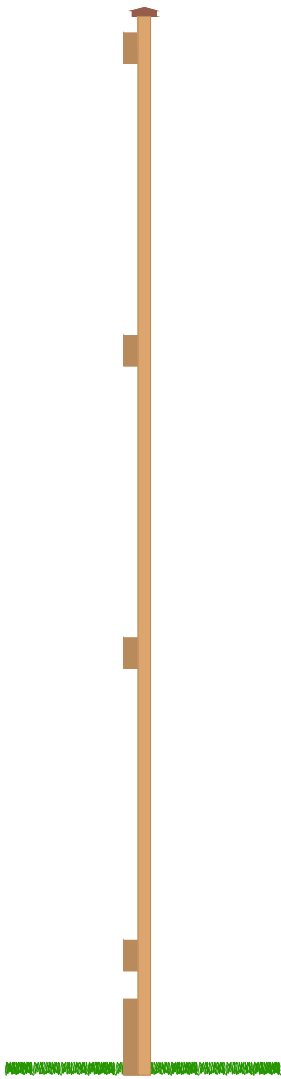

Notes
It is the contractors responsibility to check design levels and sizes
for compliance. Any discrepancies or errors to be identified to the
design team.

Key

Copyright Sports Labs Ltd 2026

Revision	Date	Description	By

Status

 Sports Labs
1 Adam Square
Brucefield Industrial Estate
Livingston
info@sportslabs.co.uk


Client
Knowsley Council

Site
Tower Hill ABC, Heathfield Drive, Kirkby L33 1WU

Drawing Title
Fencing Detail

Drawing No.
3450-DR-301-FD-R00

Scale @ A1 1:100	Date 04/2026	Drawn By PM	Checked By CH
---------------------	-----------------	----------------	------------------

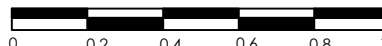Scale Bar (metres)

Scale bar 1:5 (metres)