




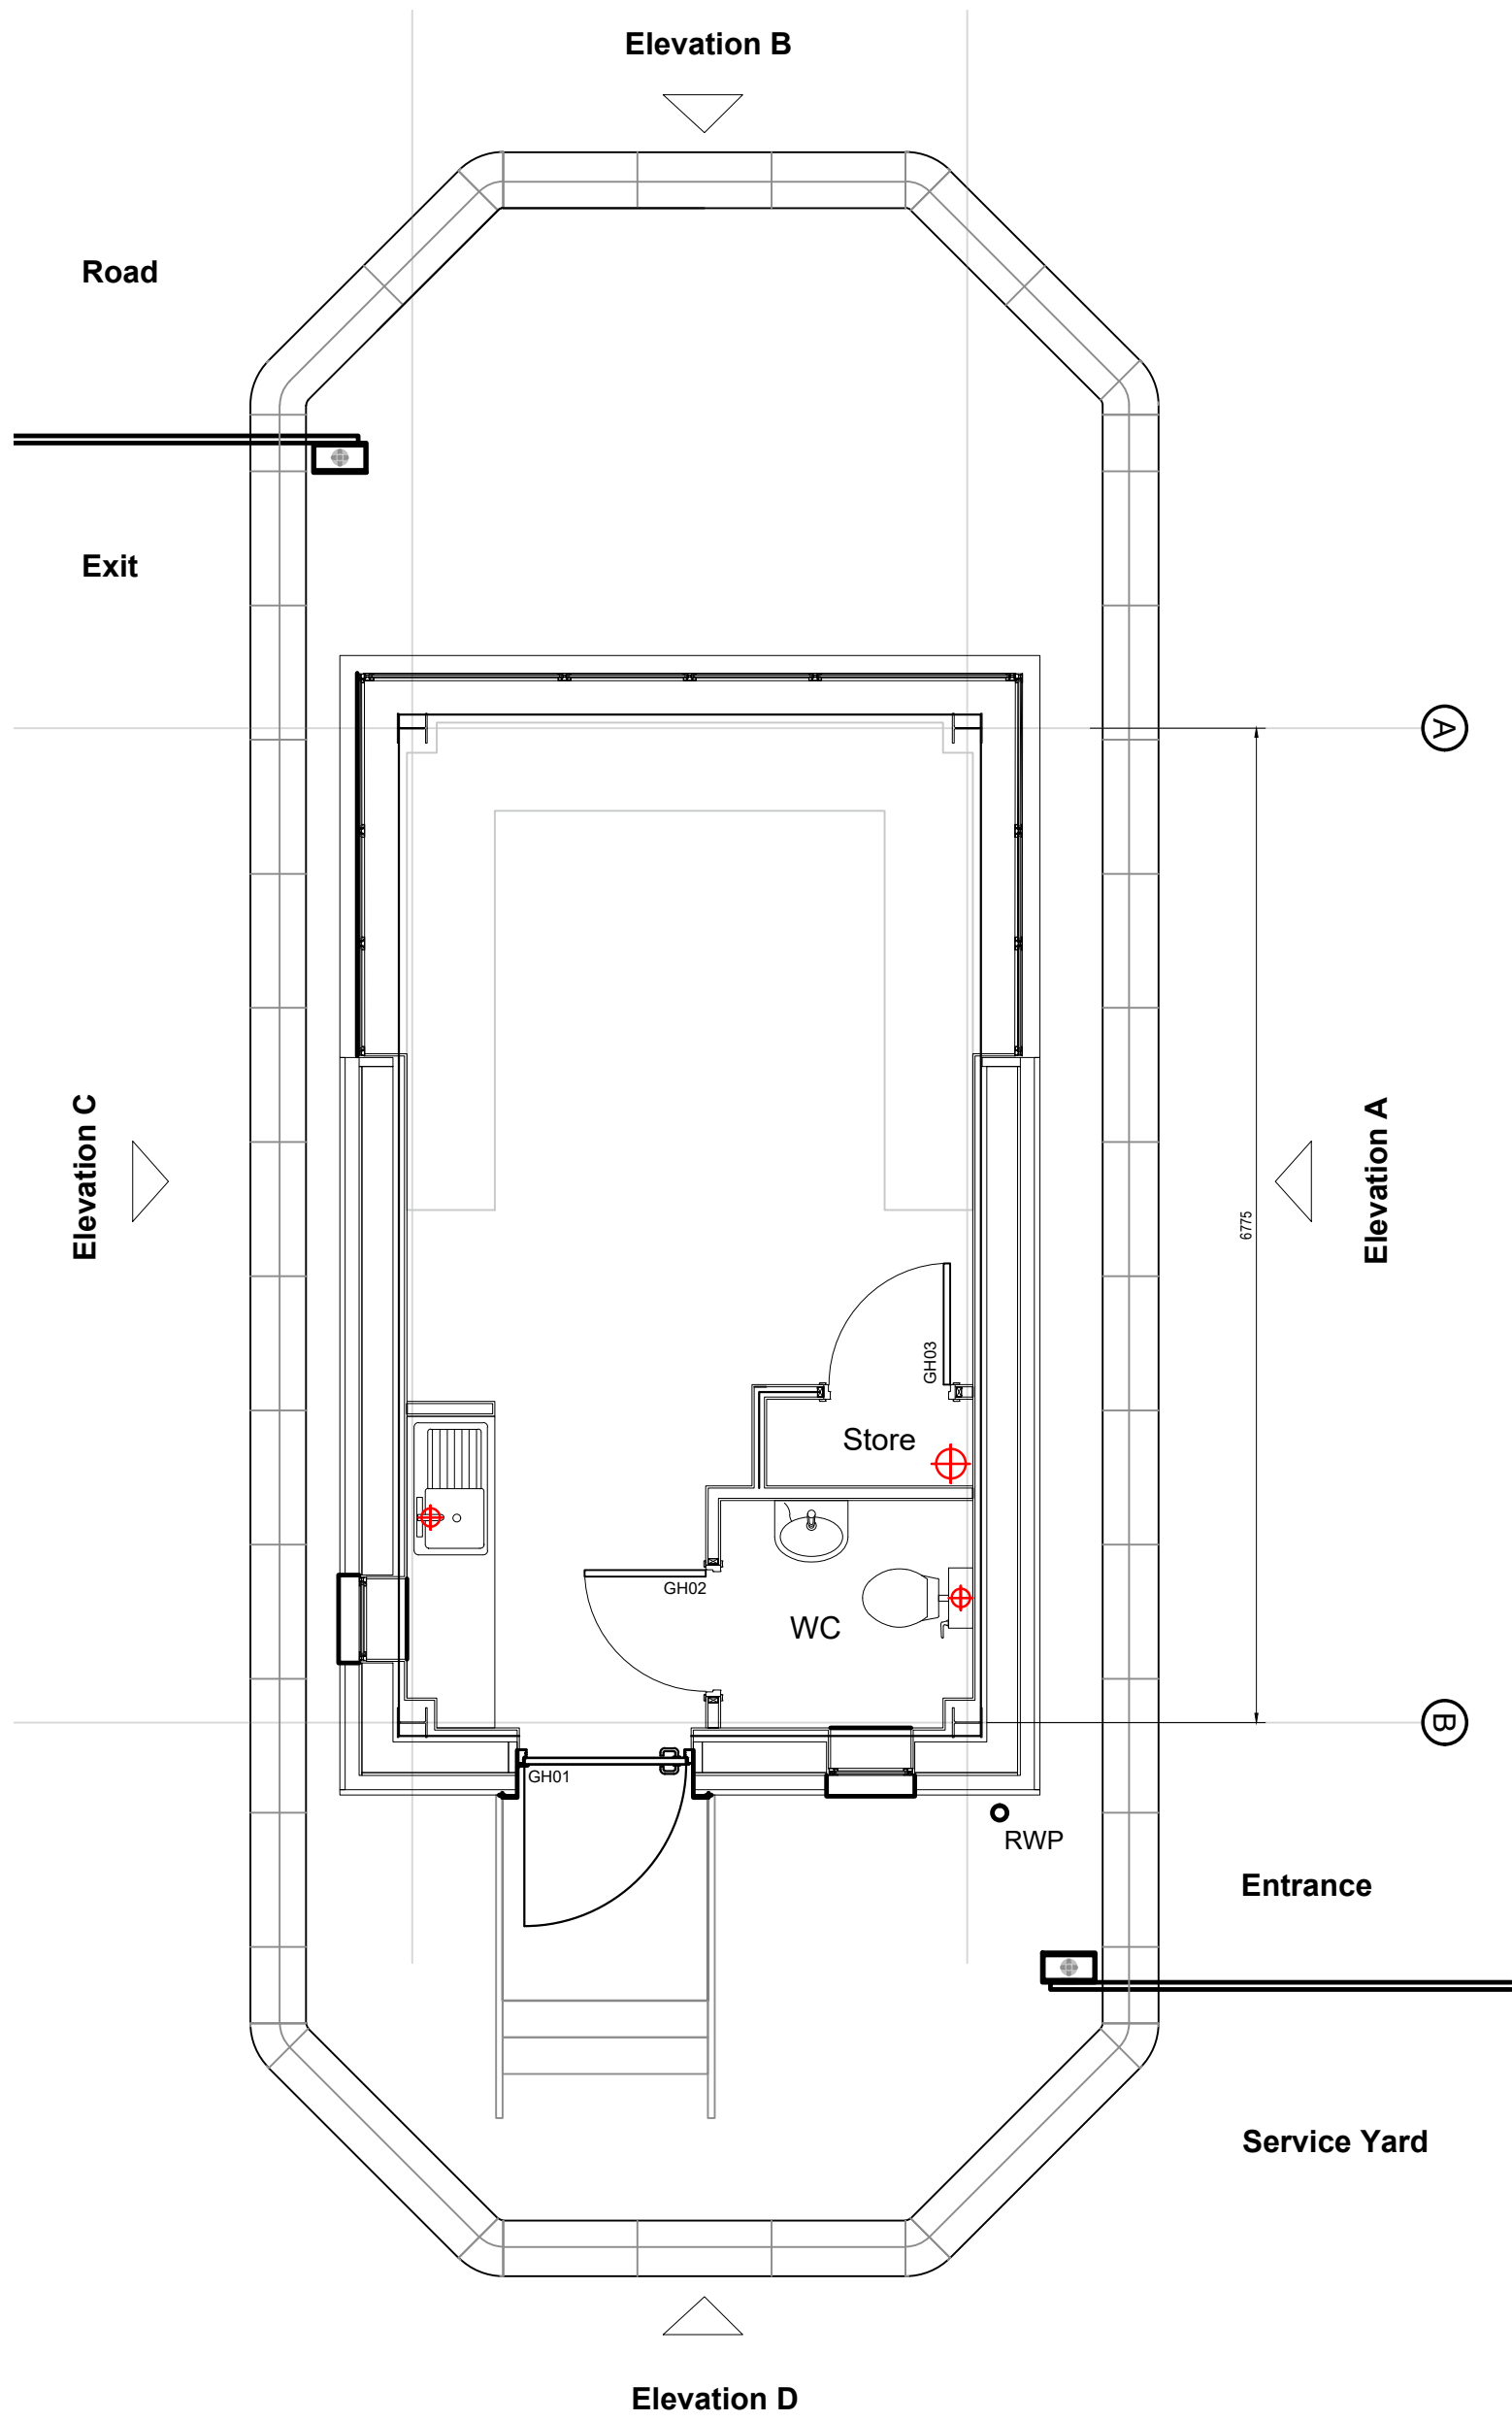


Gatehouse Plan Scale 1:50

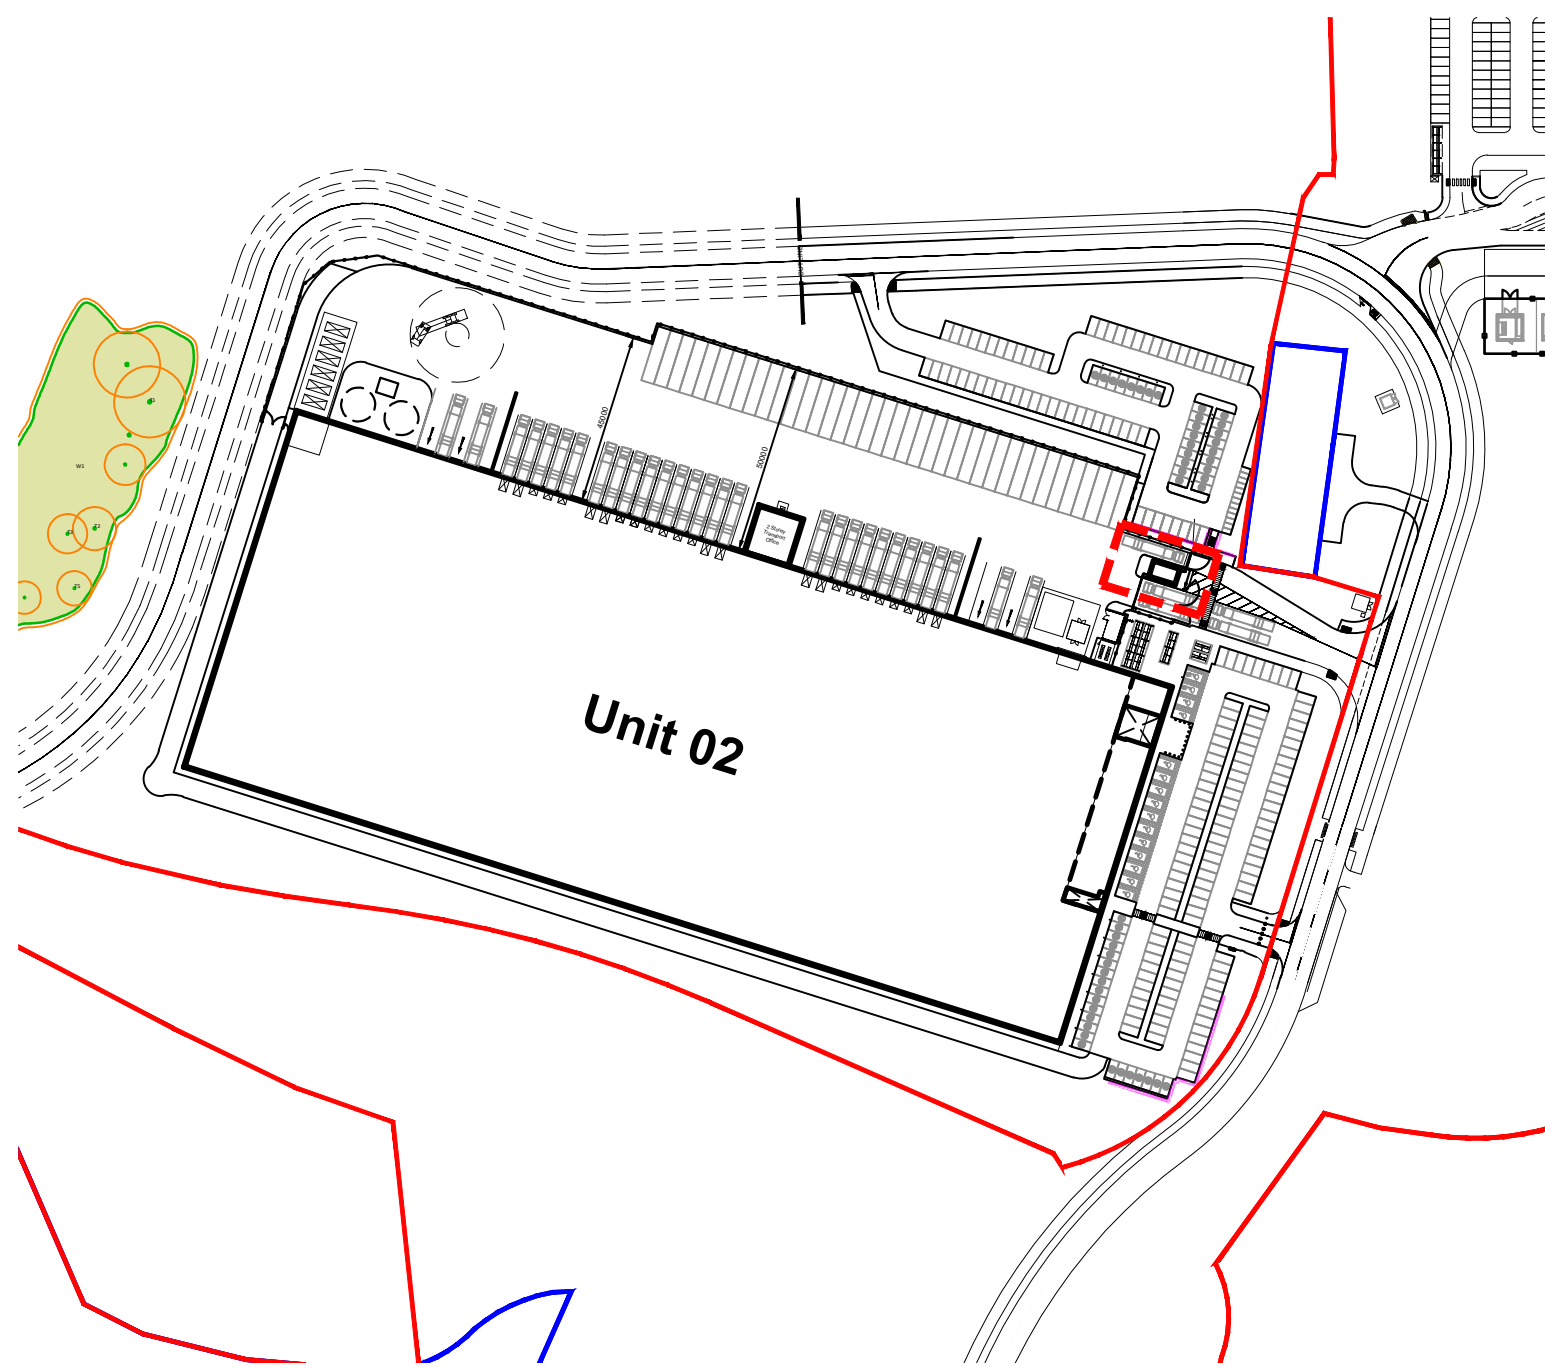


Location Scale 1:2000

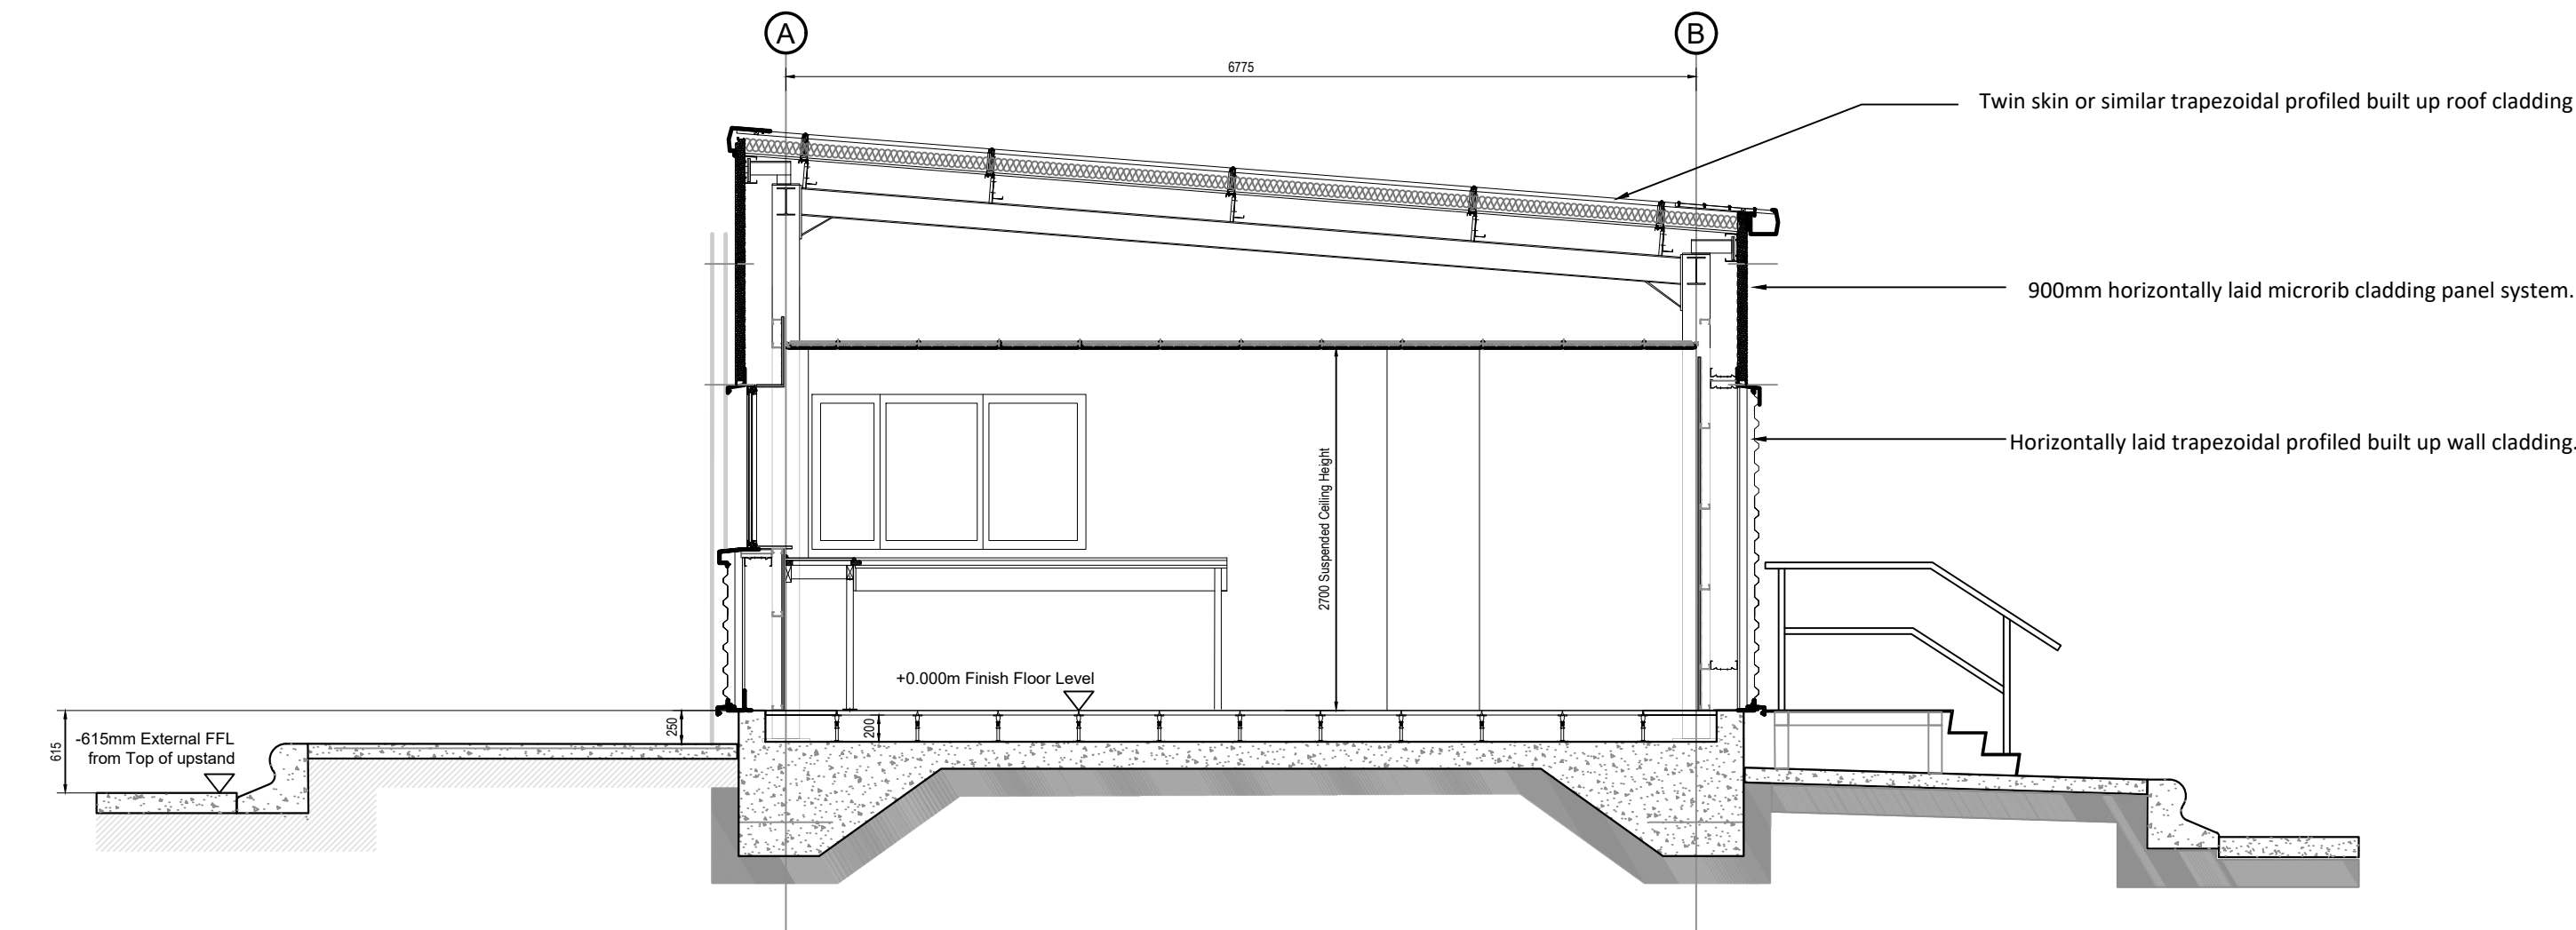


Gatehouse Section A-A Scale 1:50

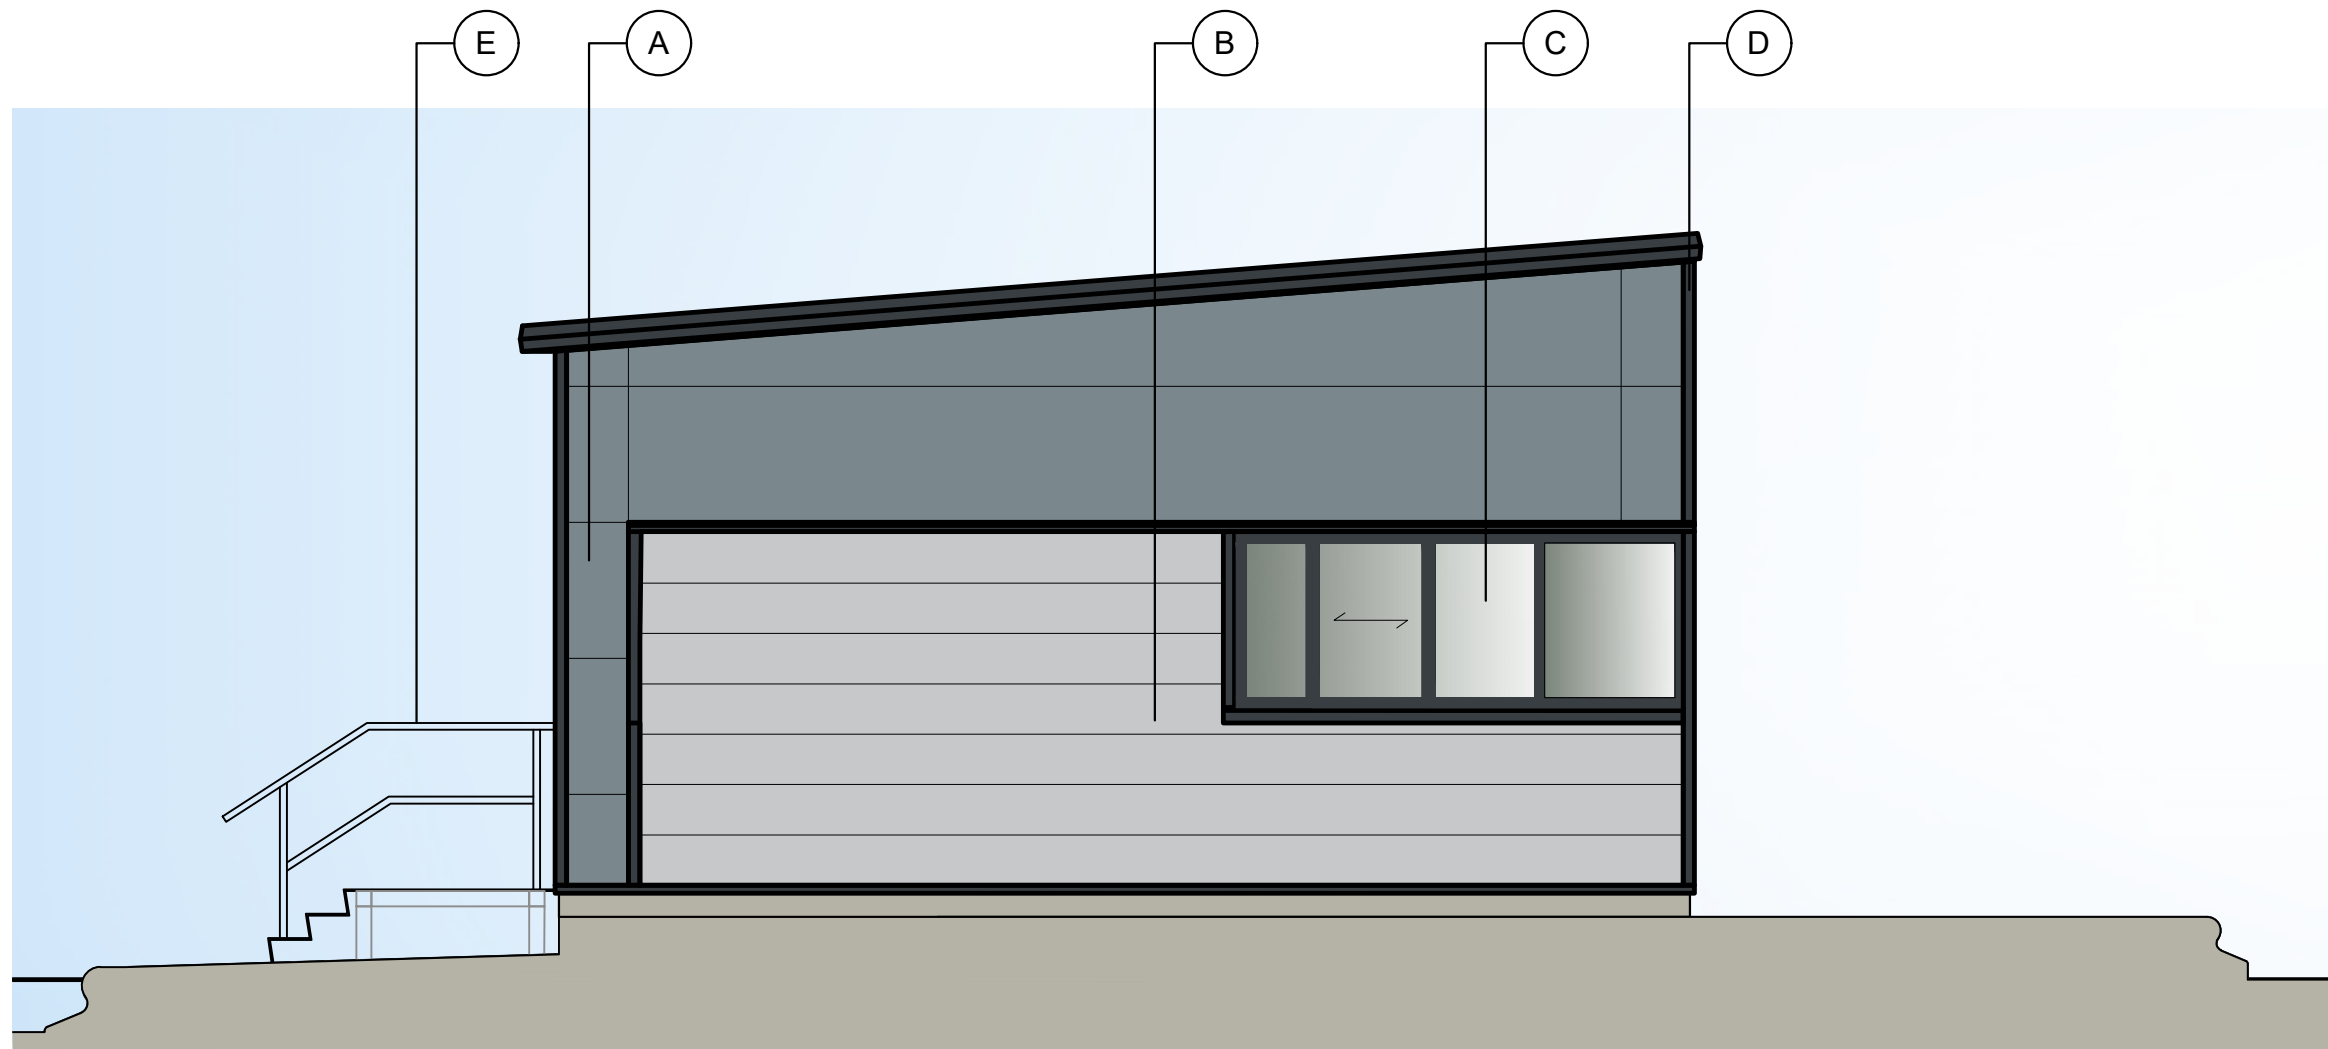


Elevation A Scale 1:50

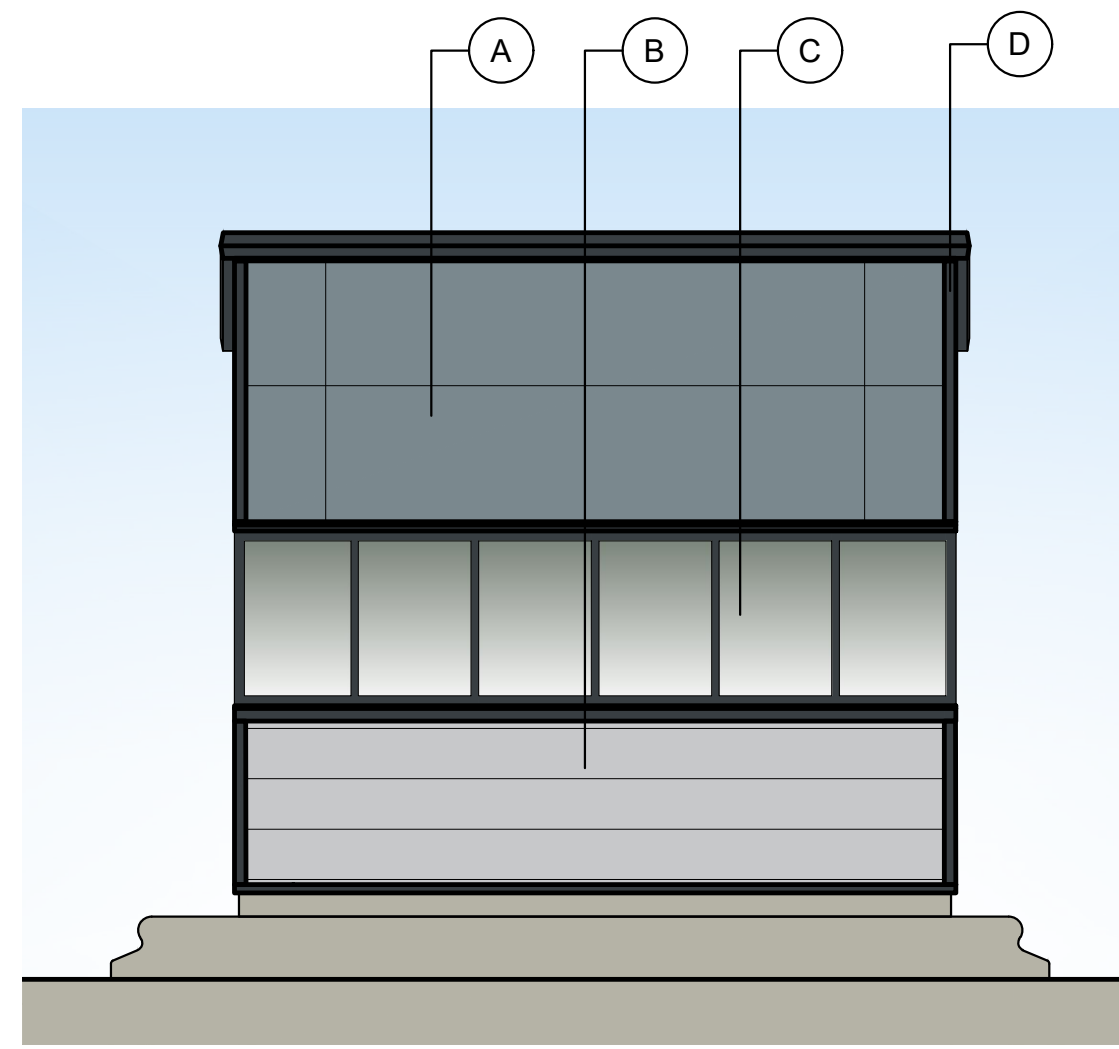


Elevation B Scale 1:50

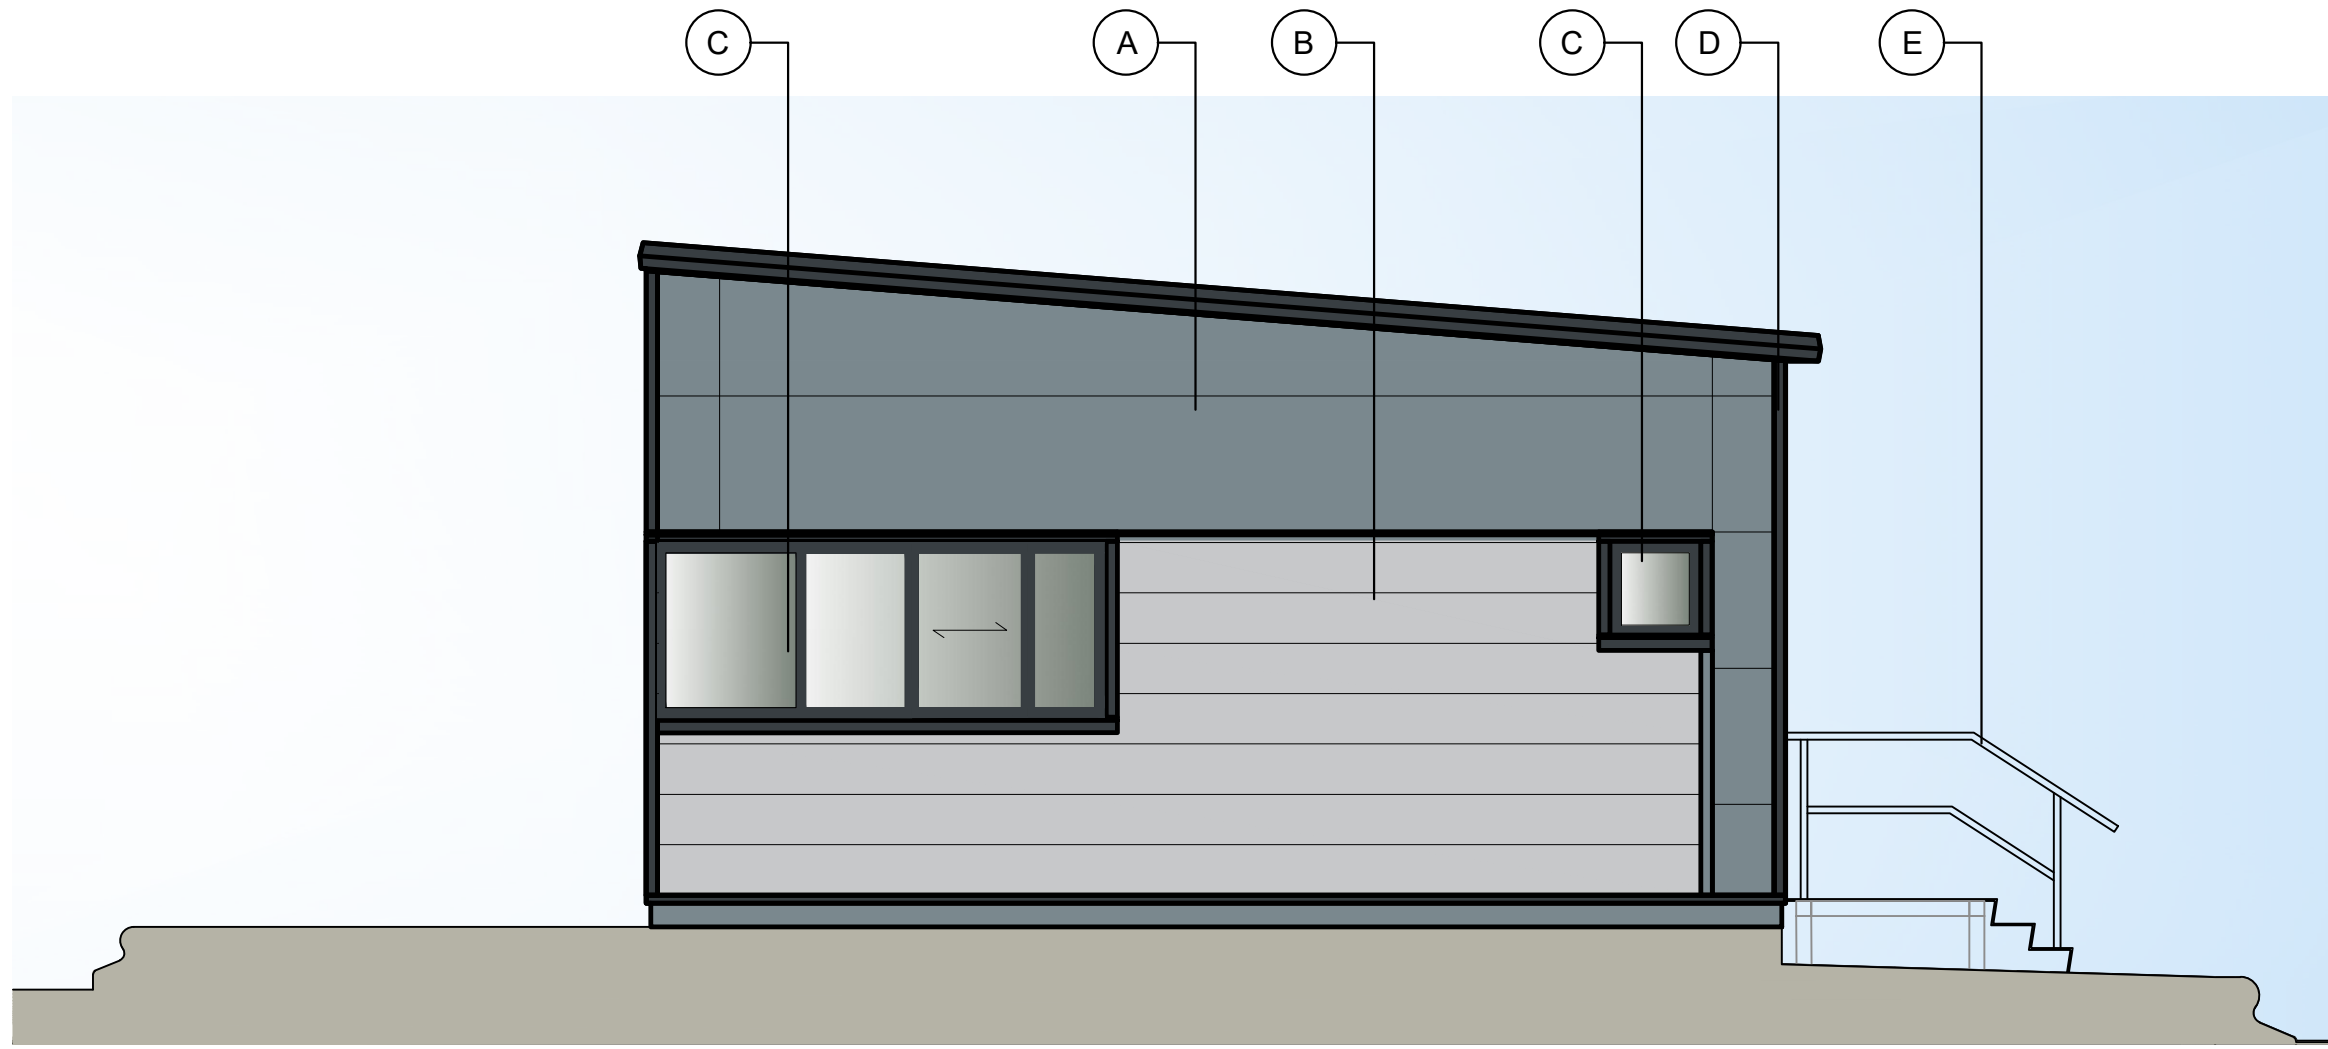

Elevation C Scale 1:50

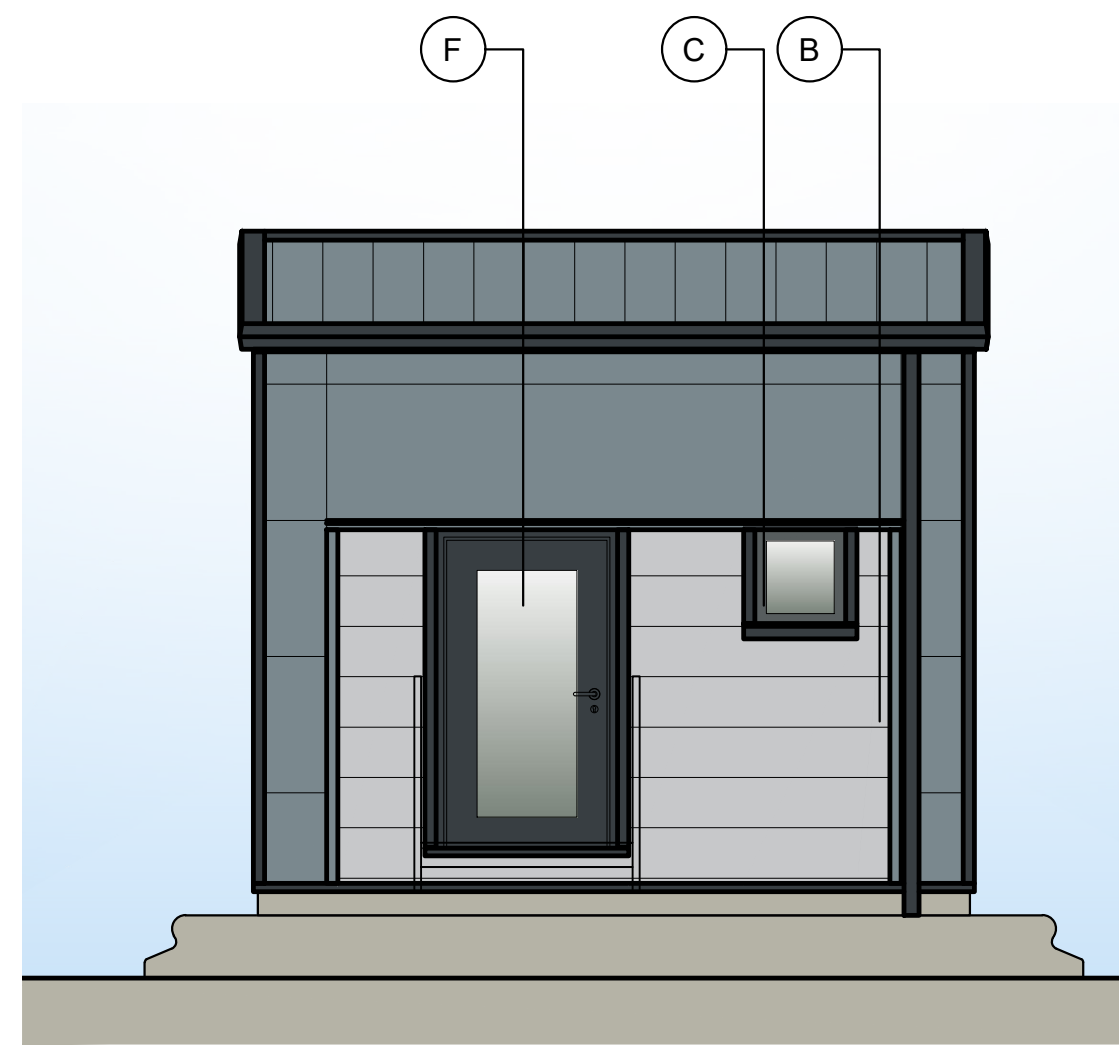

Elevation D Scale 1:50

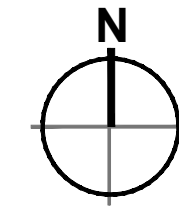

- Dimensions are in millimeters, unless stated otherwise.
- Scaling of this drawing is not recommended.
- It is the recipient's responsibility to print this document to the correct scale.
- All relevant drawings and specifications should be read in conjunction with this drawing.

- (A) 600 / 900mm Microrib horizontally laid composite cladding panel system
Finish: Tata Colorcoat Prisma
Colour: Alaska Grey (RAL 7000)
- (B) Horizontally spanning built-up system with micro-rib finish.
External Finish and colour: Colorcoat Prisma; Silver Metallic RAL 9006.
- (C) PPC frame windows incl. tinted glazing.
External colour: Anthracite RAL 7016.
- Note:
Windows to incorporate horizontal sliding sashes where indicated and tinted glazing throughout.
- (D) Flashings
Colour: Anthracite RAL 7016.
- (E) Powder Coated Steel Staircase
Colour: Anthracite RAL 7016.
- (F) Aluminum Framed door with glazed panel
Colour: Anthracite RAL 7016.

rev	amendments	by	ckd	date
-----	------------	----	-----	------

Unit 02, Symmetry Park, Merseyside

Gatehouse Details

TRITAX SYMMETRY
A TRITAX BIG BOX COMPANY



RIBA PoW Stage:	2 - Concept Design
Document Suitability:	S2
Drawn / Checked:	MY / DEB
Date:	17/02/23
Scale:	As Noted A1
UMC Project Number:	22604
Document Reference:	Drawing no: Revision:
22604 - UMC - XXXX - SI - DR - A	- 0801 P03

PLANNING
THIS DRAWING IS FOR PLANNING CONSIDERATION ONLY
AND SHOULD NOT BE USED FOR ANY OTHER PURPOSE

