




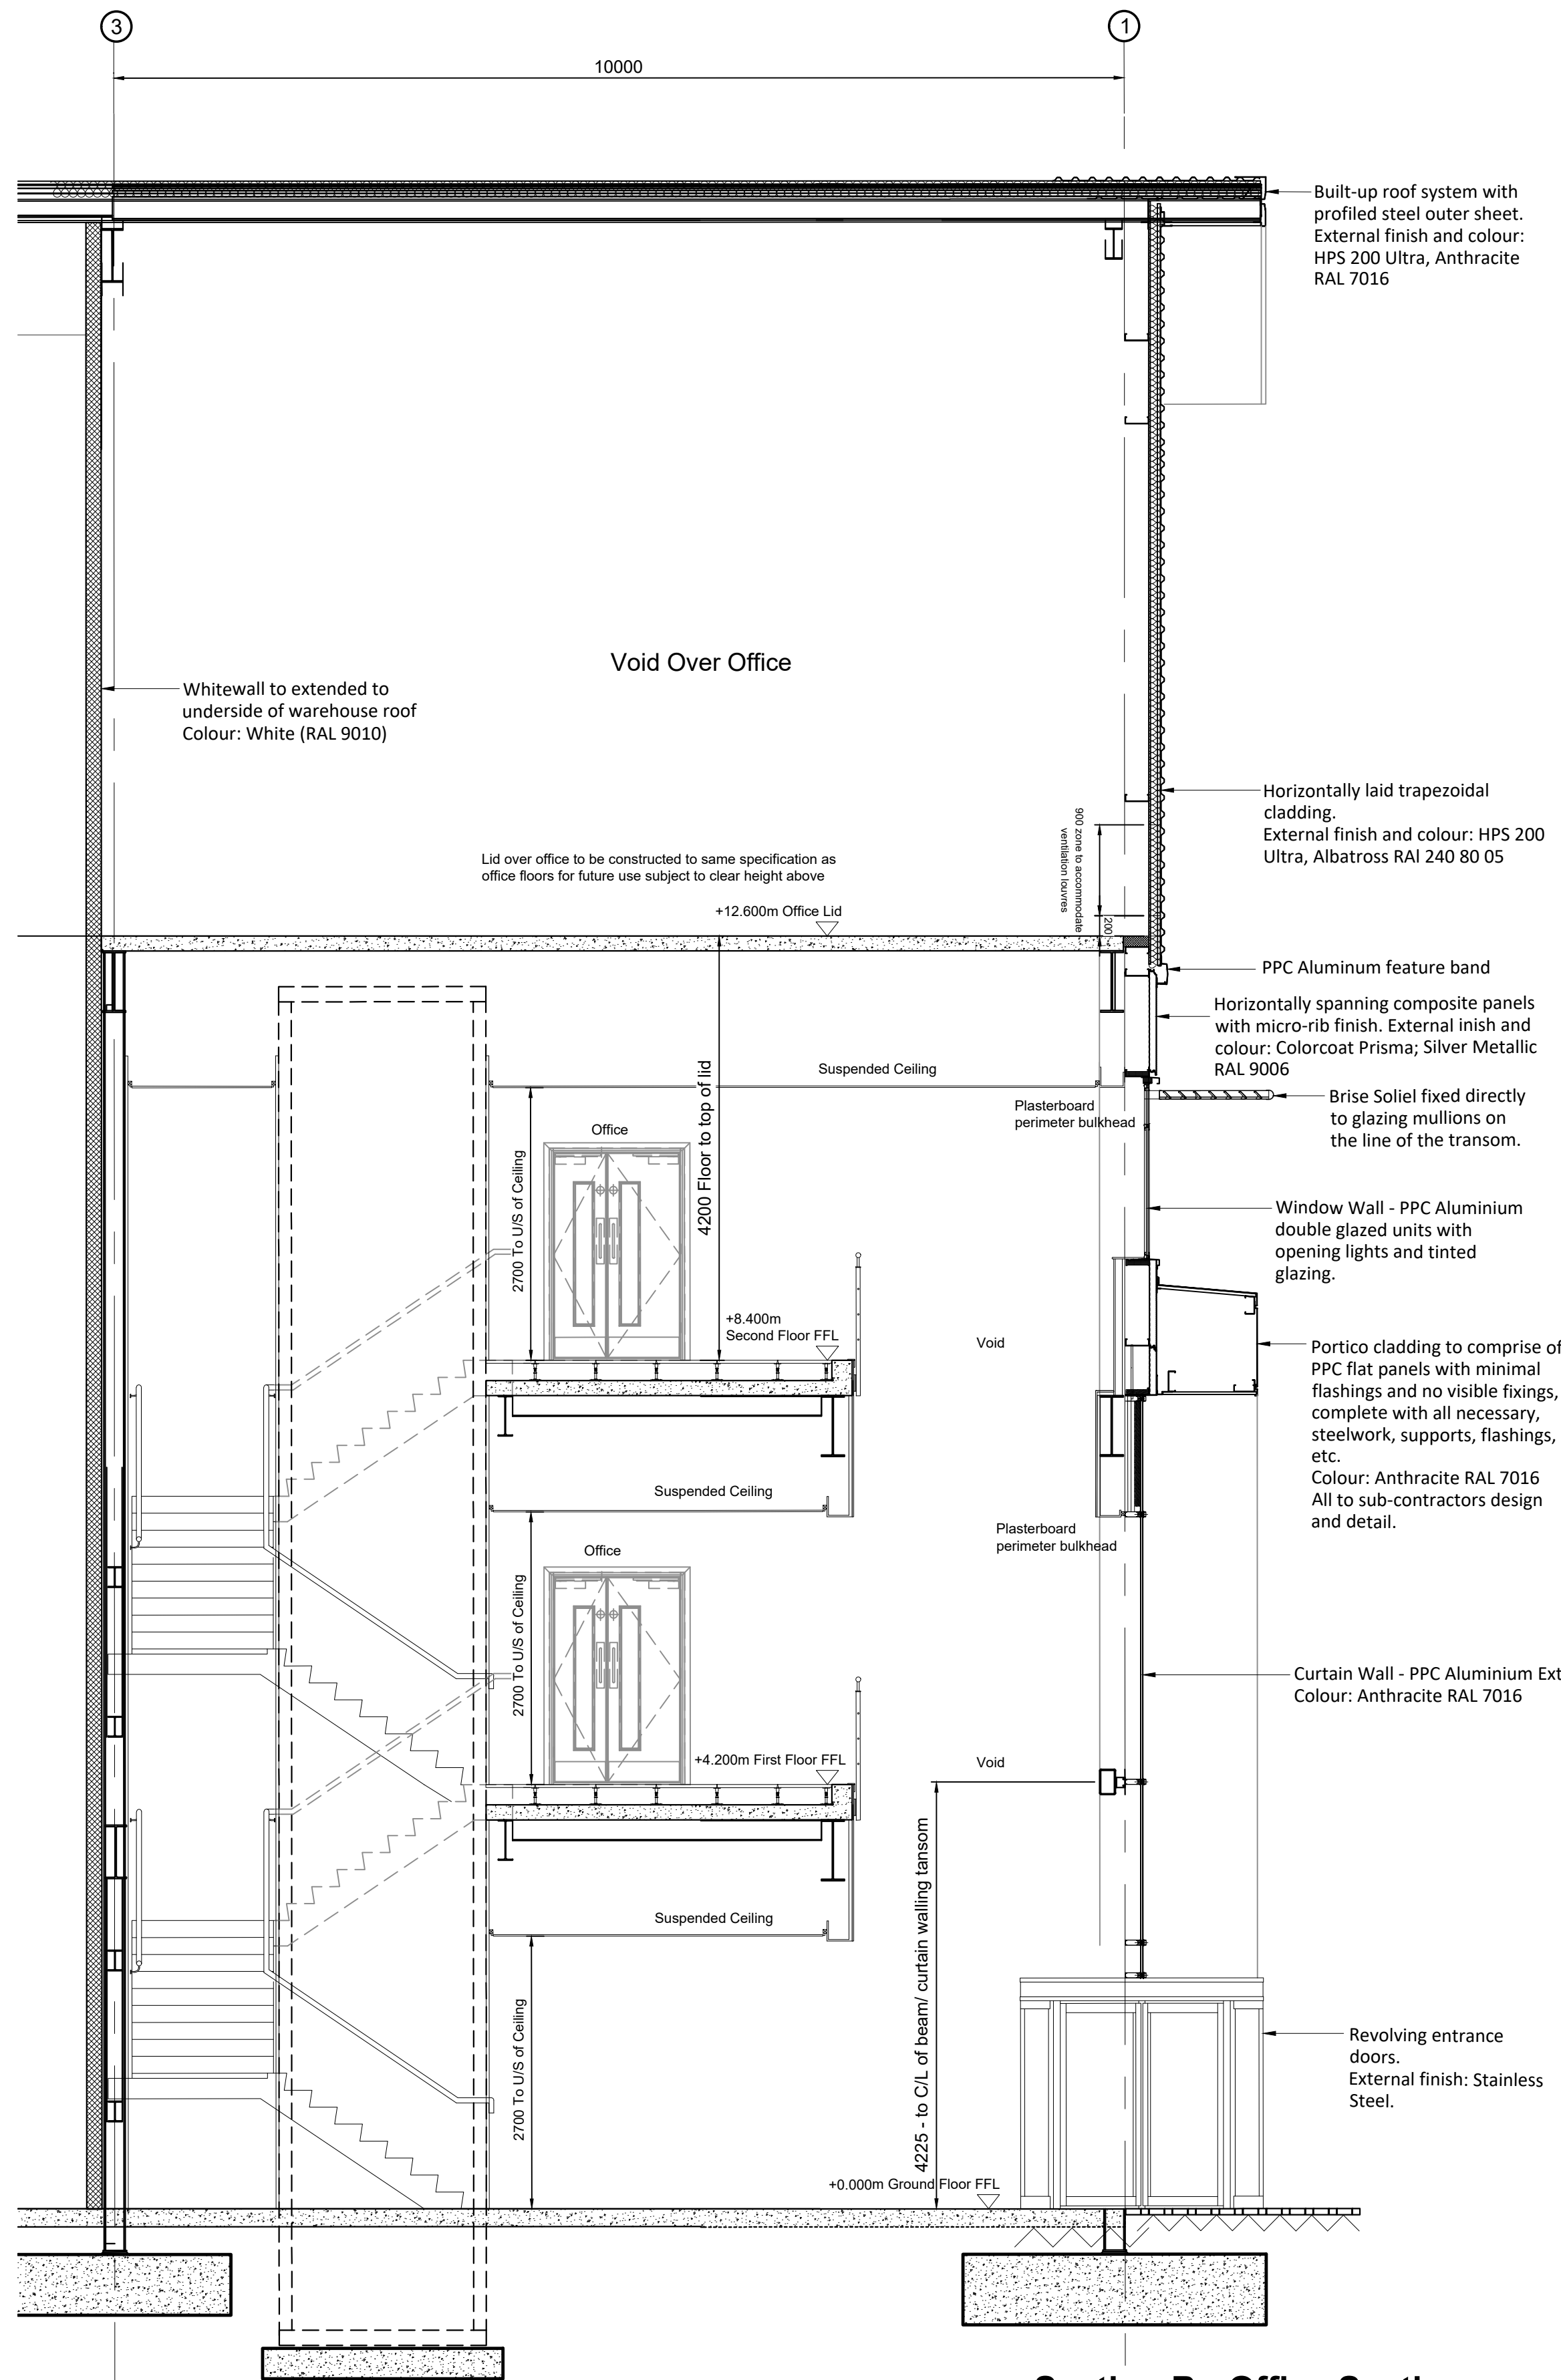

Section B - Office Section Scale 1:50

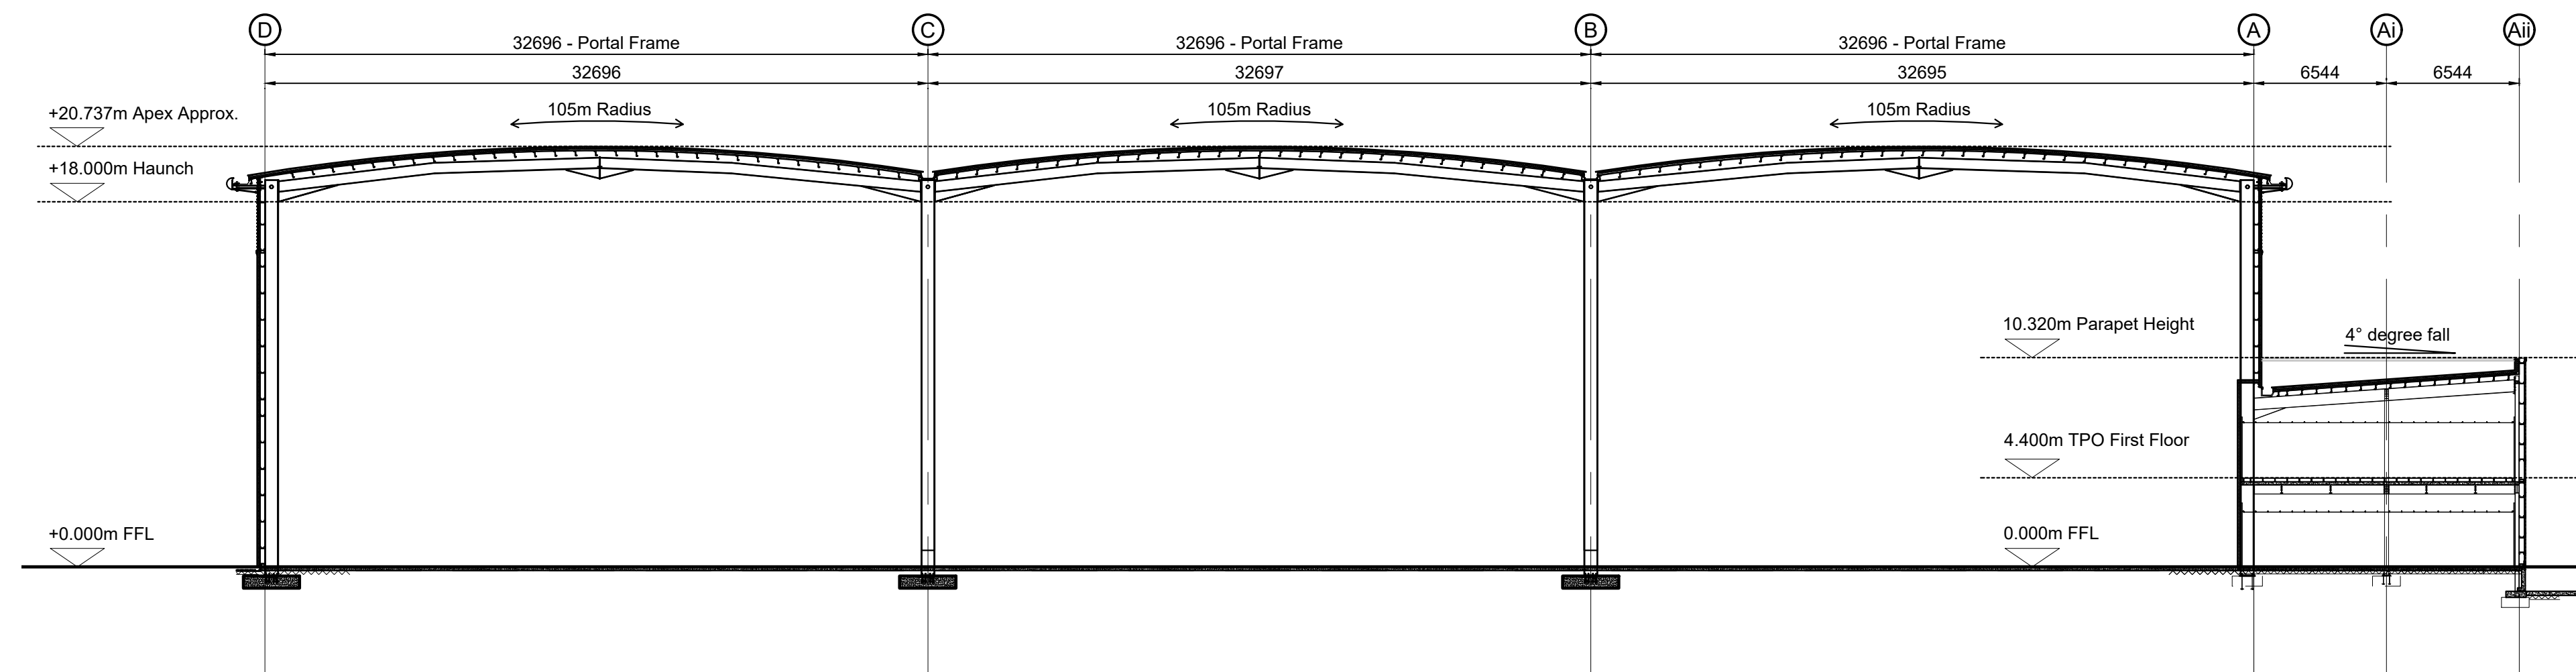

Section A - Warehouse Section Scale 1:250

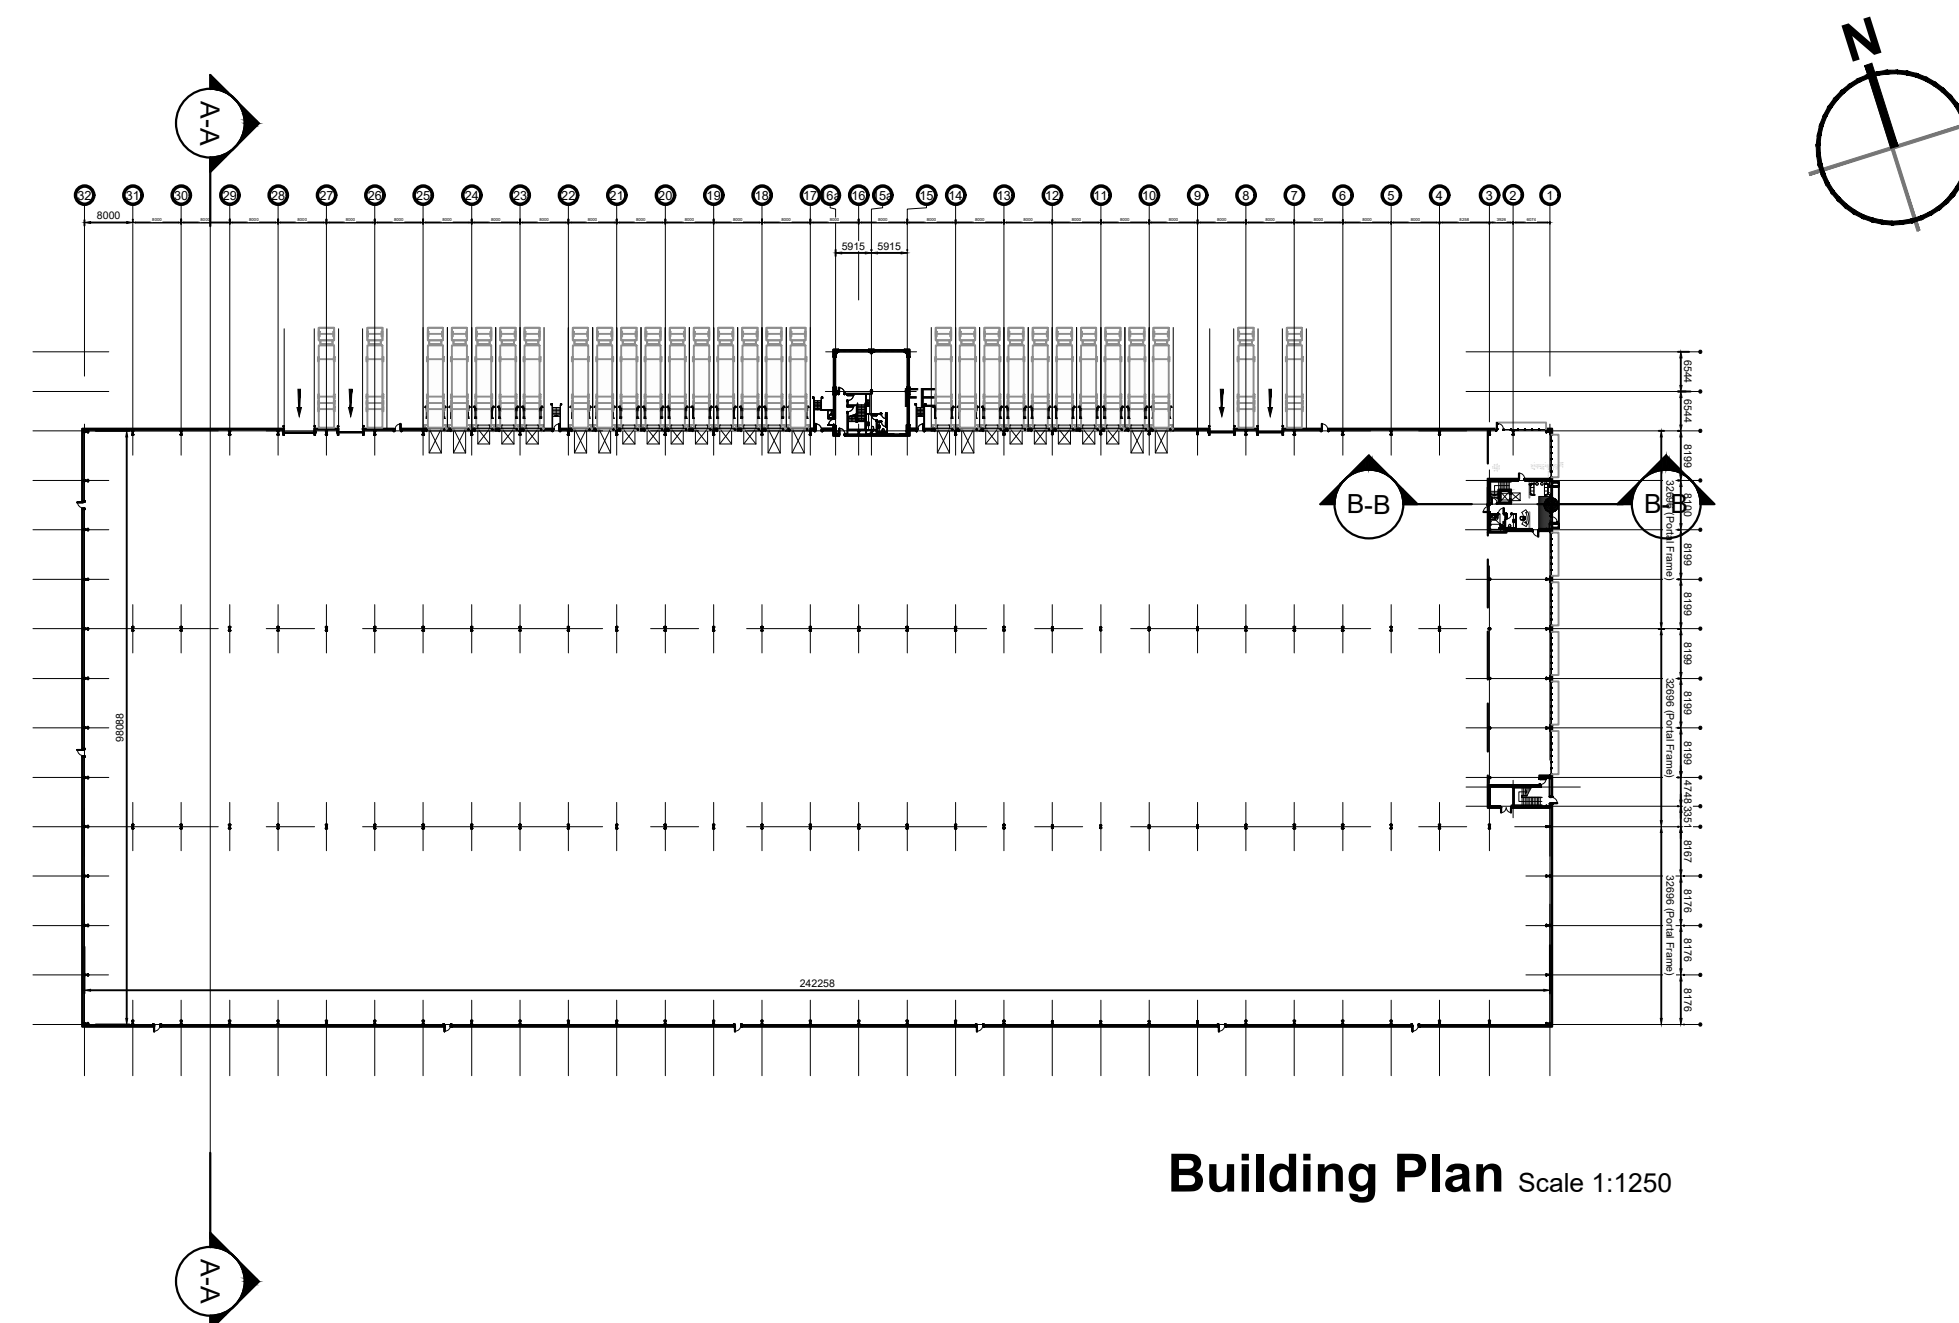

Building Plan Scale 1:1250

rev	amendments	by	ckd	date
-----	------------	----	-----	------

Unit 02, Symmetry Park, Merseyside

Building Sections



RIBA PoW Stage:	2 - Concept Design	
Document Suitability:	S2	
Drawn / Checked:	MY / DEB	
Date:	30/01/2023	
Scale:	Scale	A0
UMC Project Number:	22604	
Document Reference:	Drawing no:	Revision:
22604 - UMC - XXXX - ZZ - DR - A	1101	P02

