



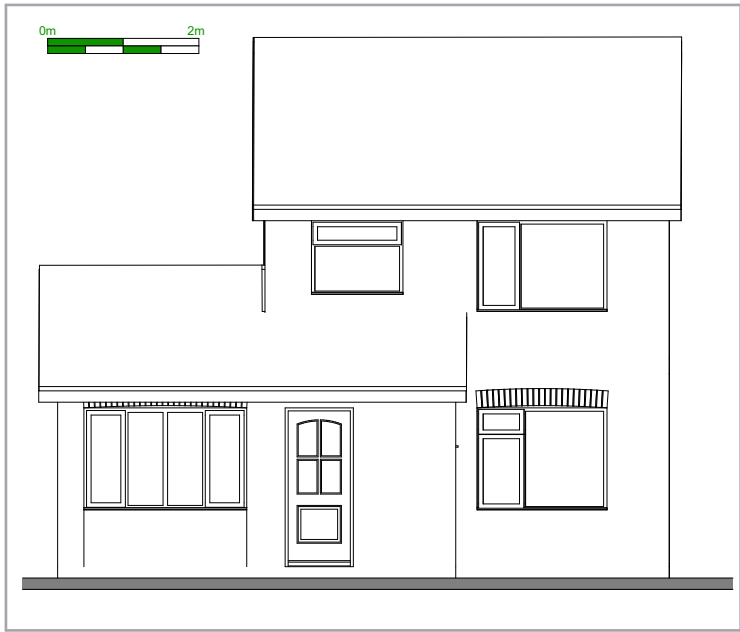

Front Elevation 1:100




Rear Elevation (3) 1:100

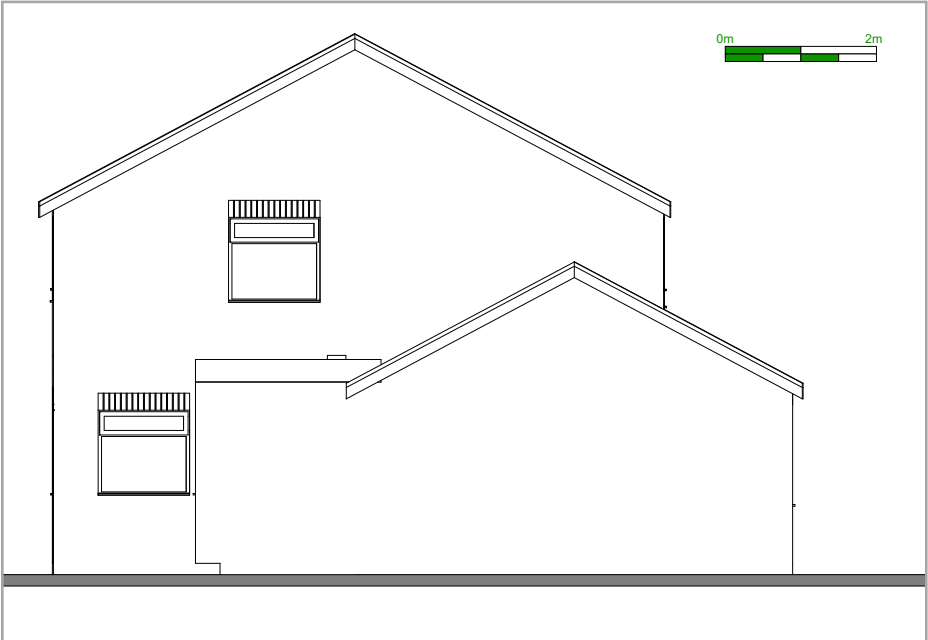


Side Elevation (2) 1:100

Matrerial Key:
Walls - facing brivk to
match existing

Windows - white uPVC
to match existing

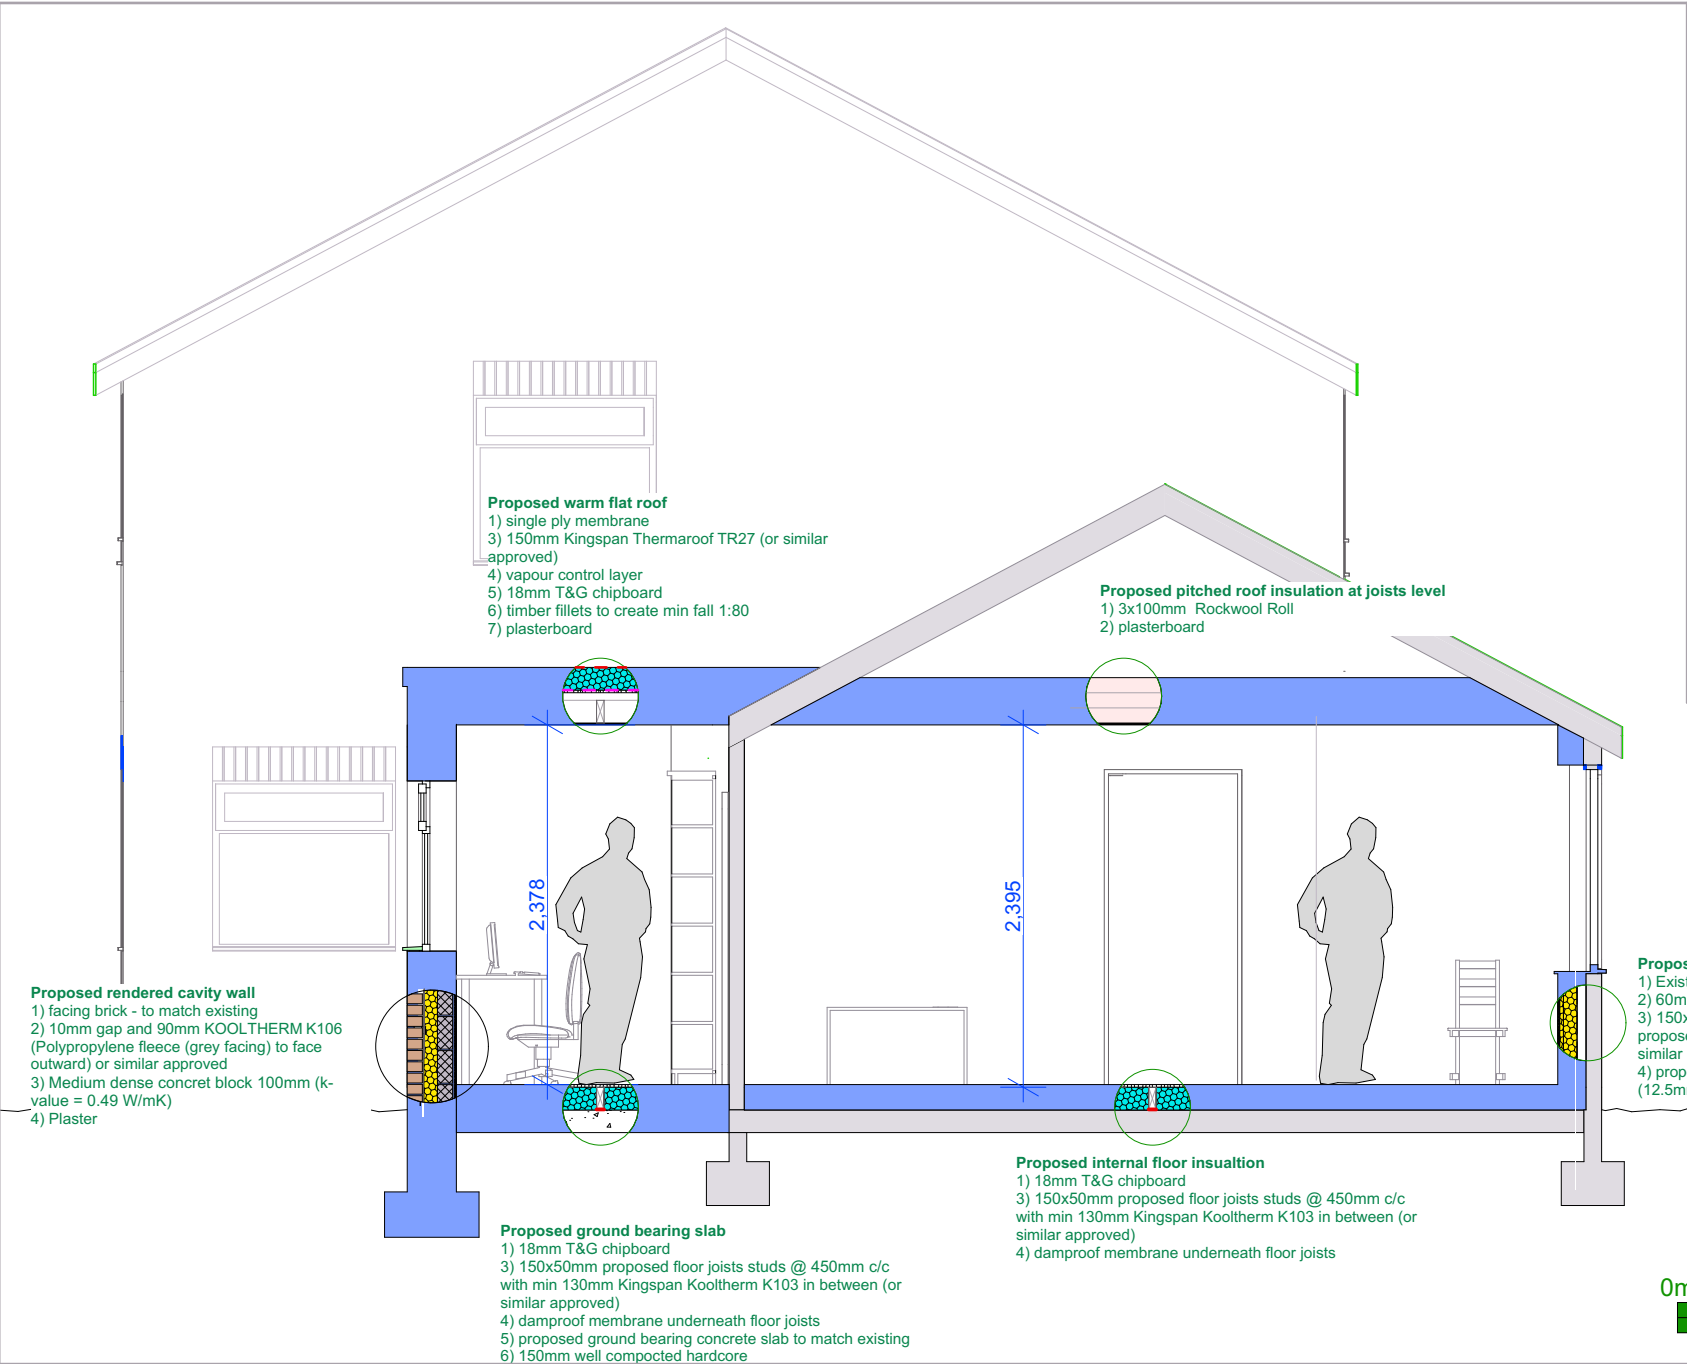

AA Building Section 1:50

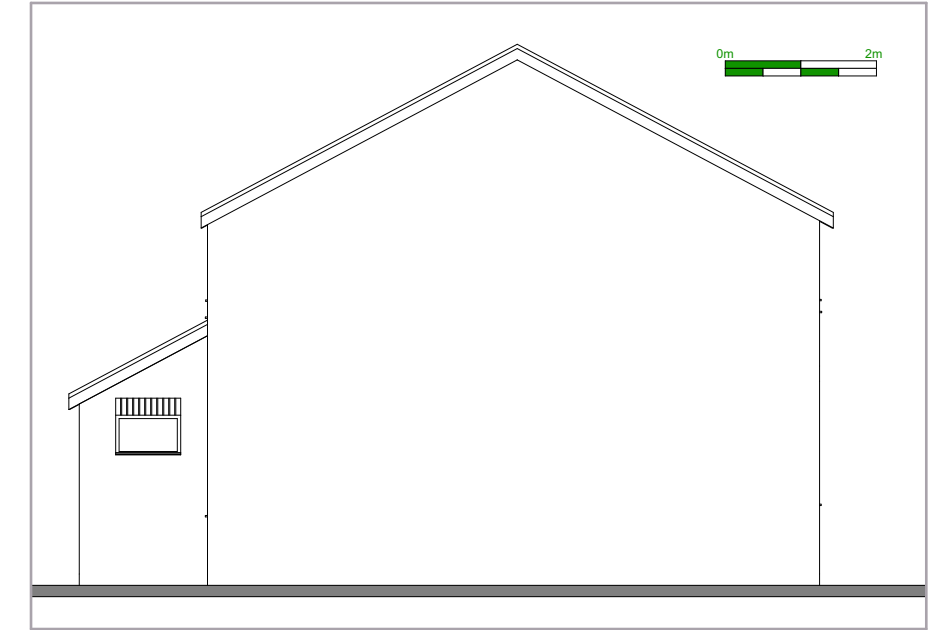

Side Elevation 2 Existing 1:100

This document and its design content is copyright ©. It shall be read in conjunction with all other associated project information including models, specifications, schedules and related consultants documents. Do not scale from documents. All dimensions to be checked on site. Immediately report any discrepancies, errors or omissions on this document to the Originator. If in doubt ASK.



CROSBY
ARCHITECTS

tel: 079385 62175
www.crosby-architects.com

PROJECT

1 High Beeches

NUMBER

25CA006

STATUS

**Lawful Development
Certificate**

TITLE

Proposed Elevations and
Section

INFO			
DRW	DATE	REV	SCALE
G02	20.12.2025	A	1:50, 1:100@A3