



ROOF.

Redland Regent interlocking concrete roof tiles on 50 x 25mm treated sw battens on approved breathable felt on designed on 150 x 50 sw roof rafters @ 400mm cens.

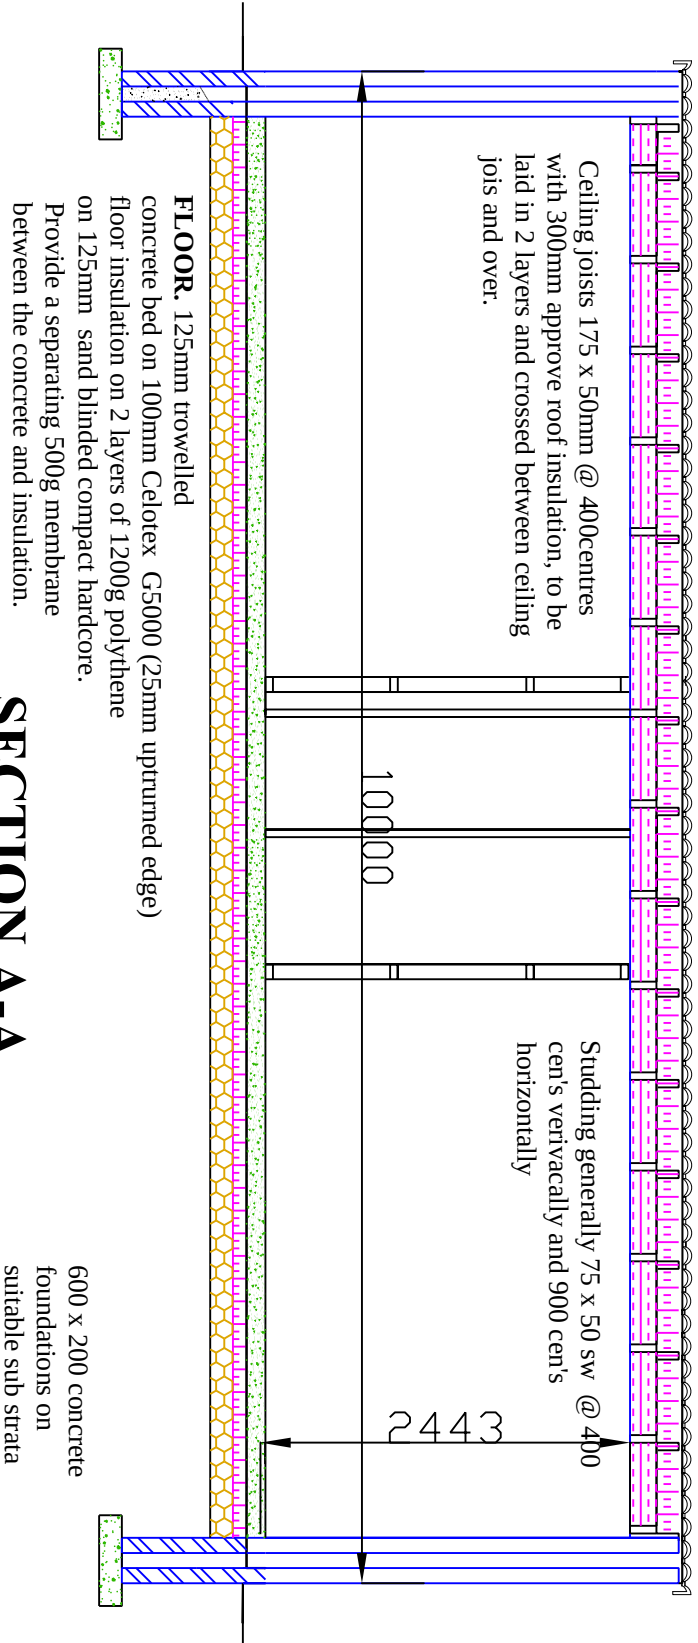


SECTION A-A

BRICKWORK.
Outer skin of brickwork in facings to match existing with 100 Dritherm 32 cavity filling with 100mm inner skin of Thermalite, Celcon or other approved insulation blocks.

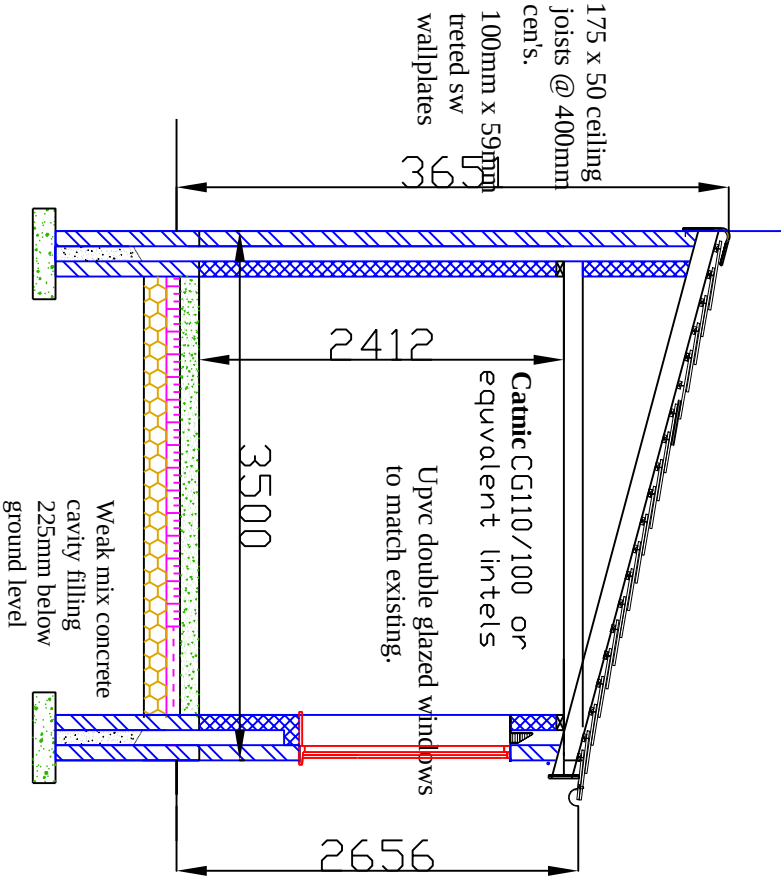

SECTION B-B

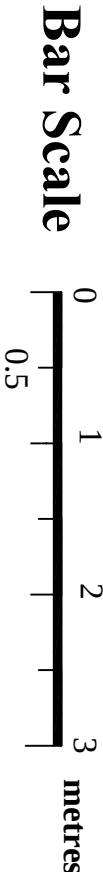

Scale : 1:50		Description : Proposed Detached Building	
Date : April 22	Location :	5 Banner Hey whiston L35 3J5	
Dwg No. ES/CAD/158		Drawn by Eric Smith M.C.I.O.B. mob. 07927 656768 email eric.smith7794@yahoo.co.uk	