


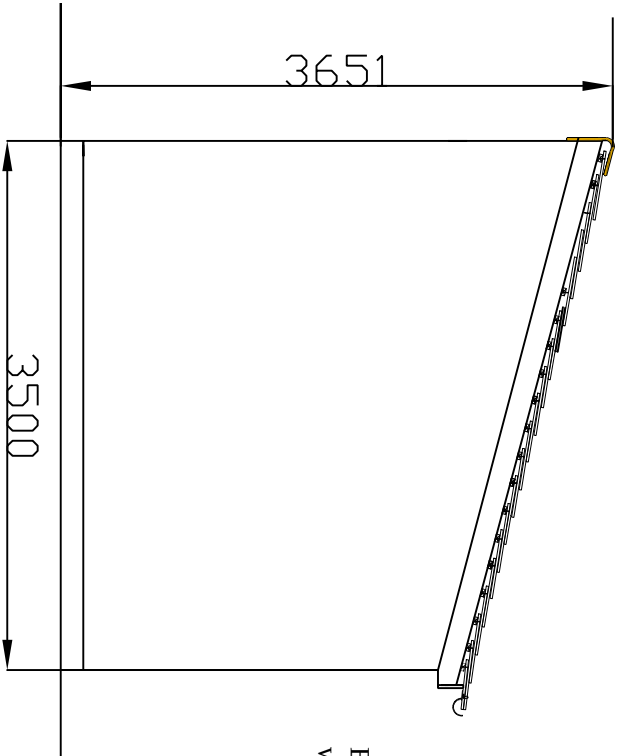


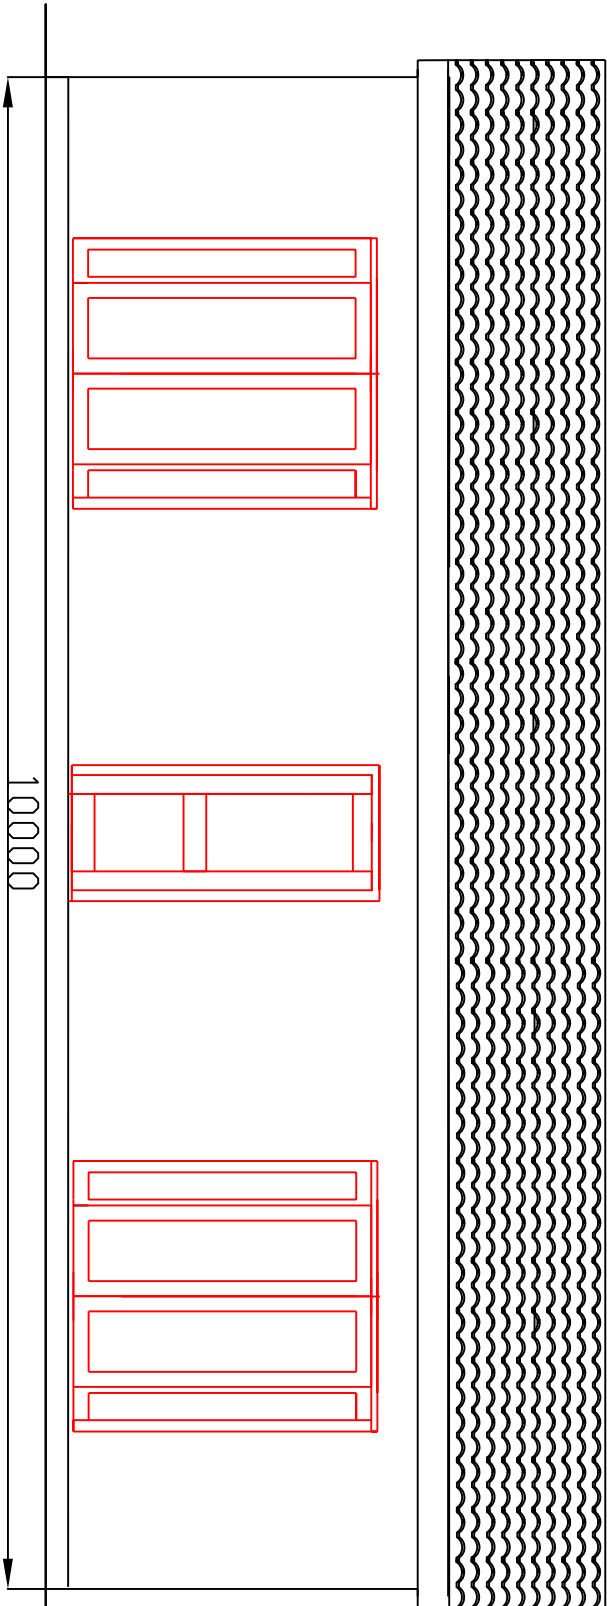

Brickwork to match or harmonise
with existing dwelling

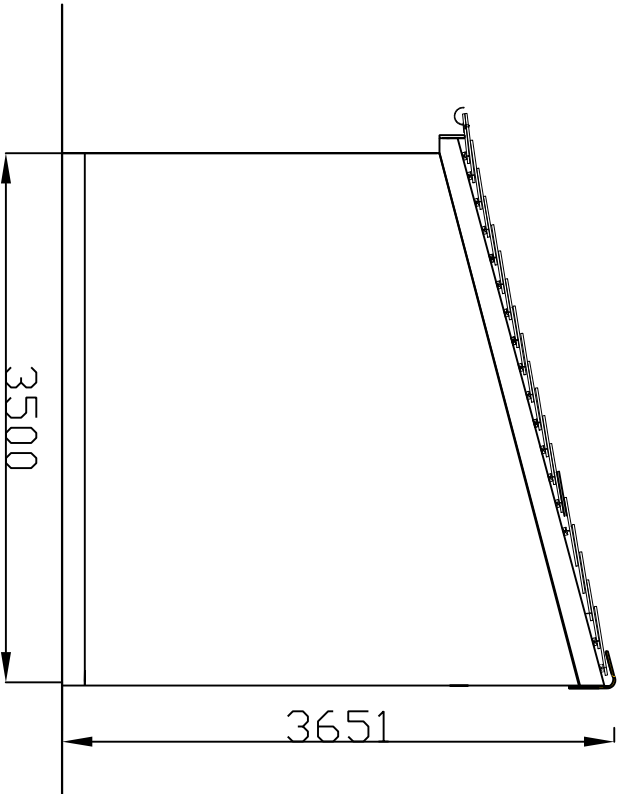

Roof tile suitable for 15 deg pitch to match existing dwelling roof
in colour

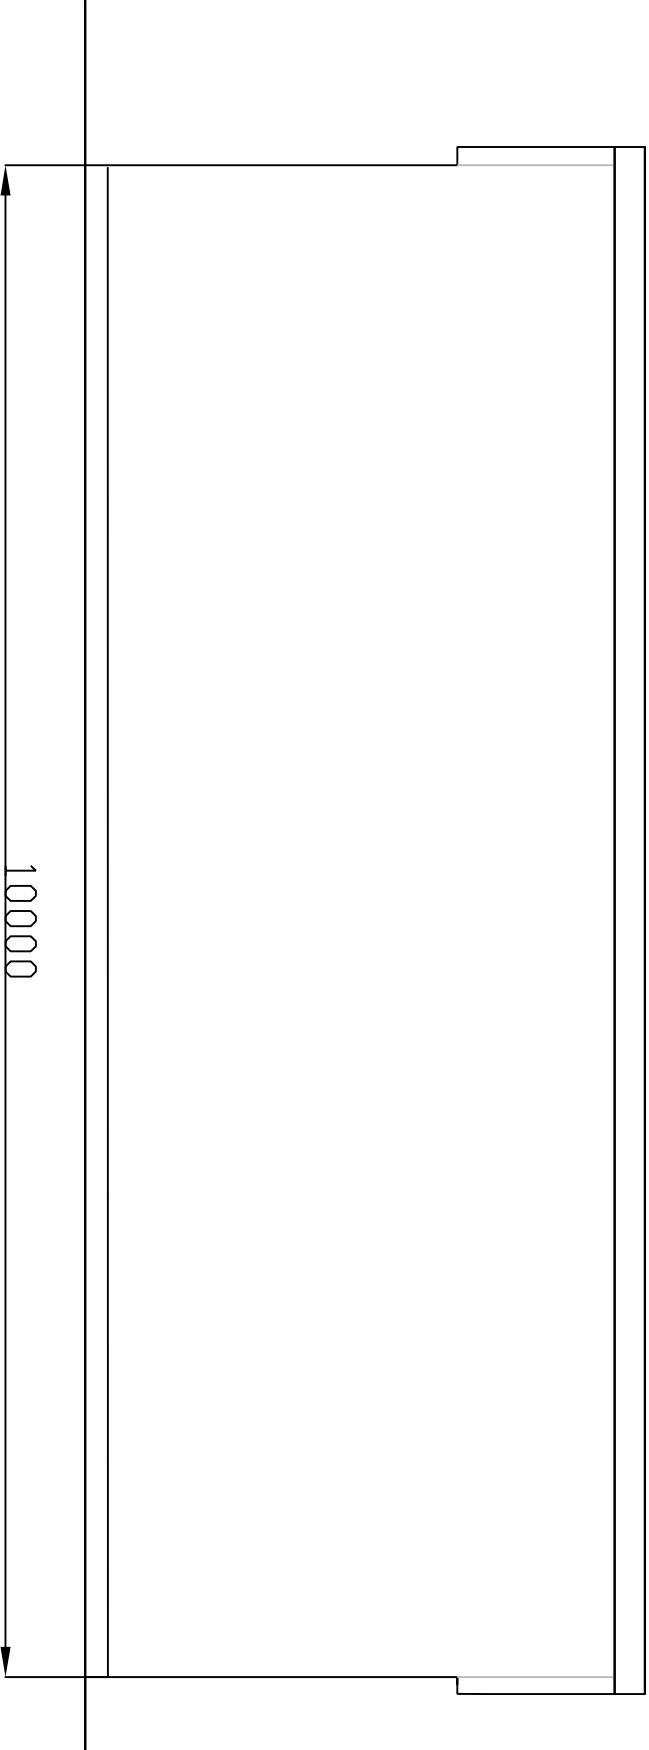

Scale : 1:50	Description : Proposed Detached Building
Date : April 22	Location : 5 Banner Hey whiston L35 3JS
Dwg No. ES/CAD/158	Drawn by Eric Smith M.C.I.O.B. mob. 07927 656 768 email eric.smith7794@yahoo.co.uk