



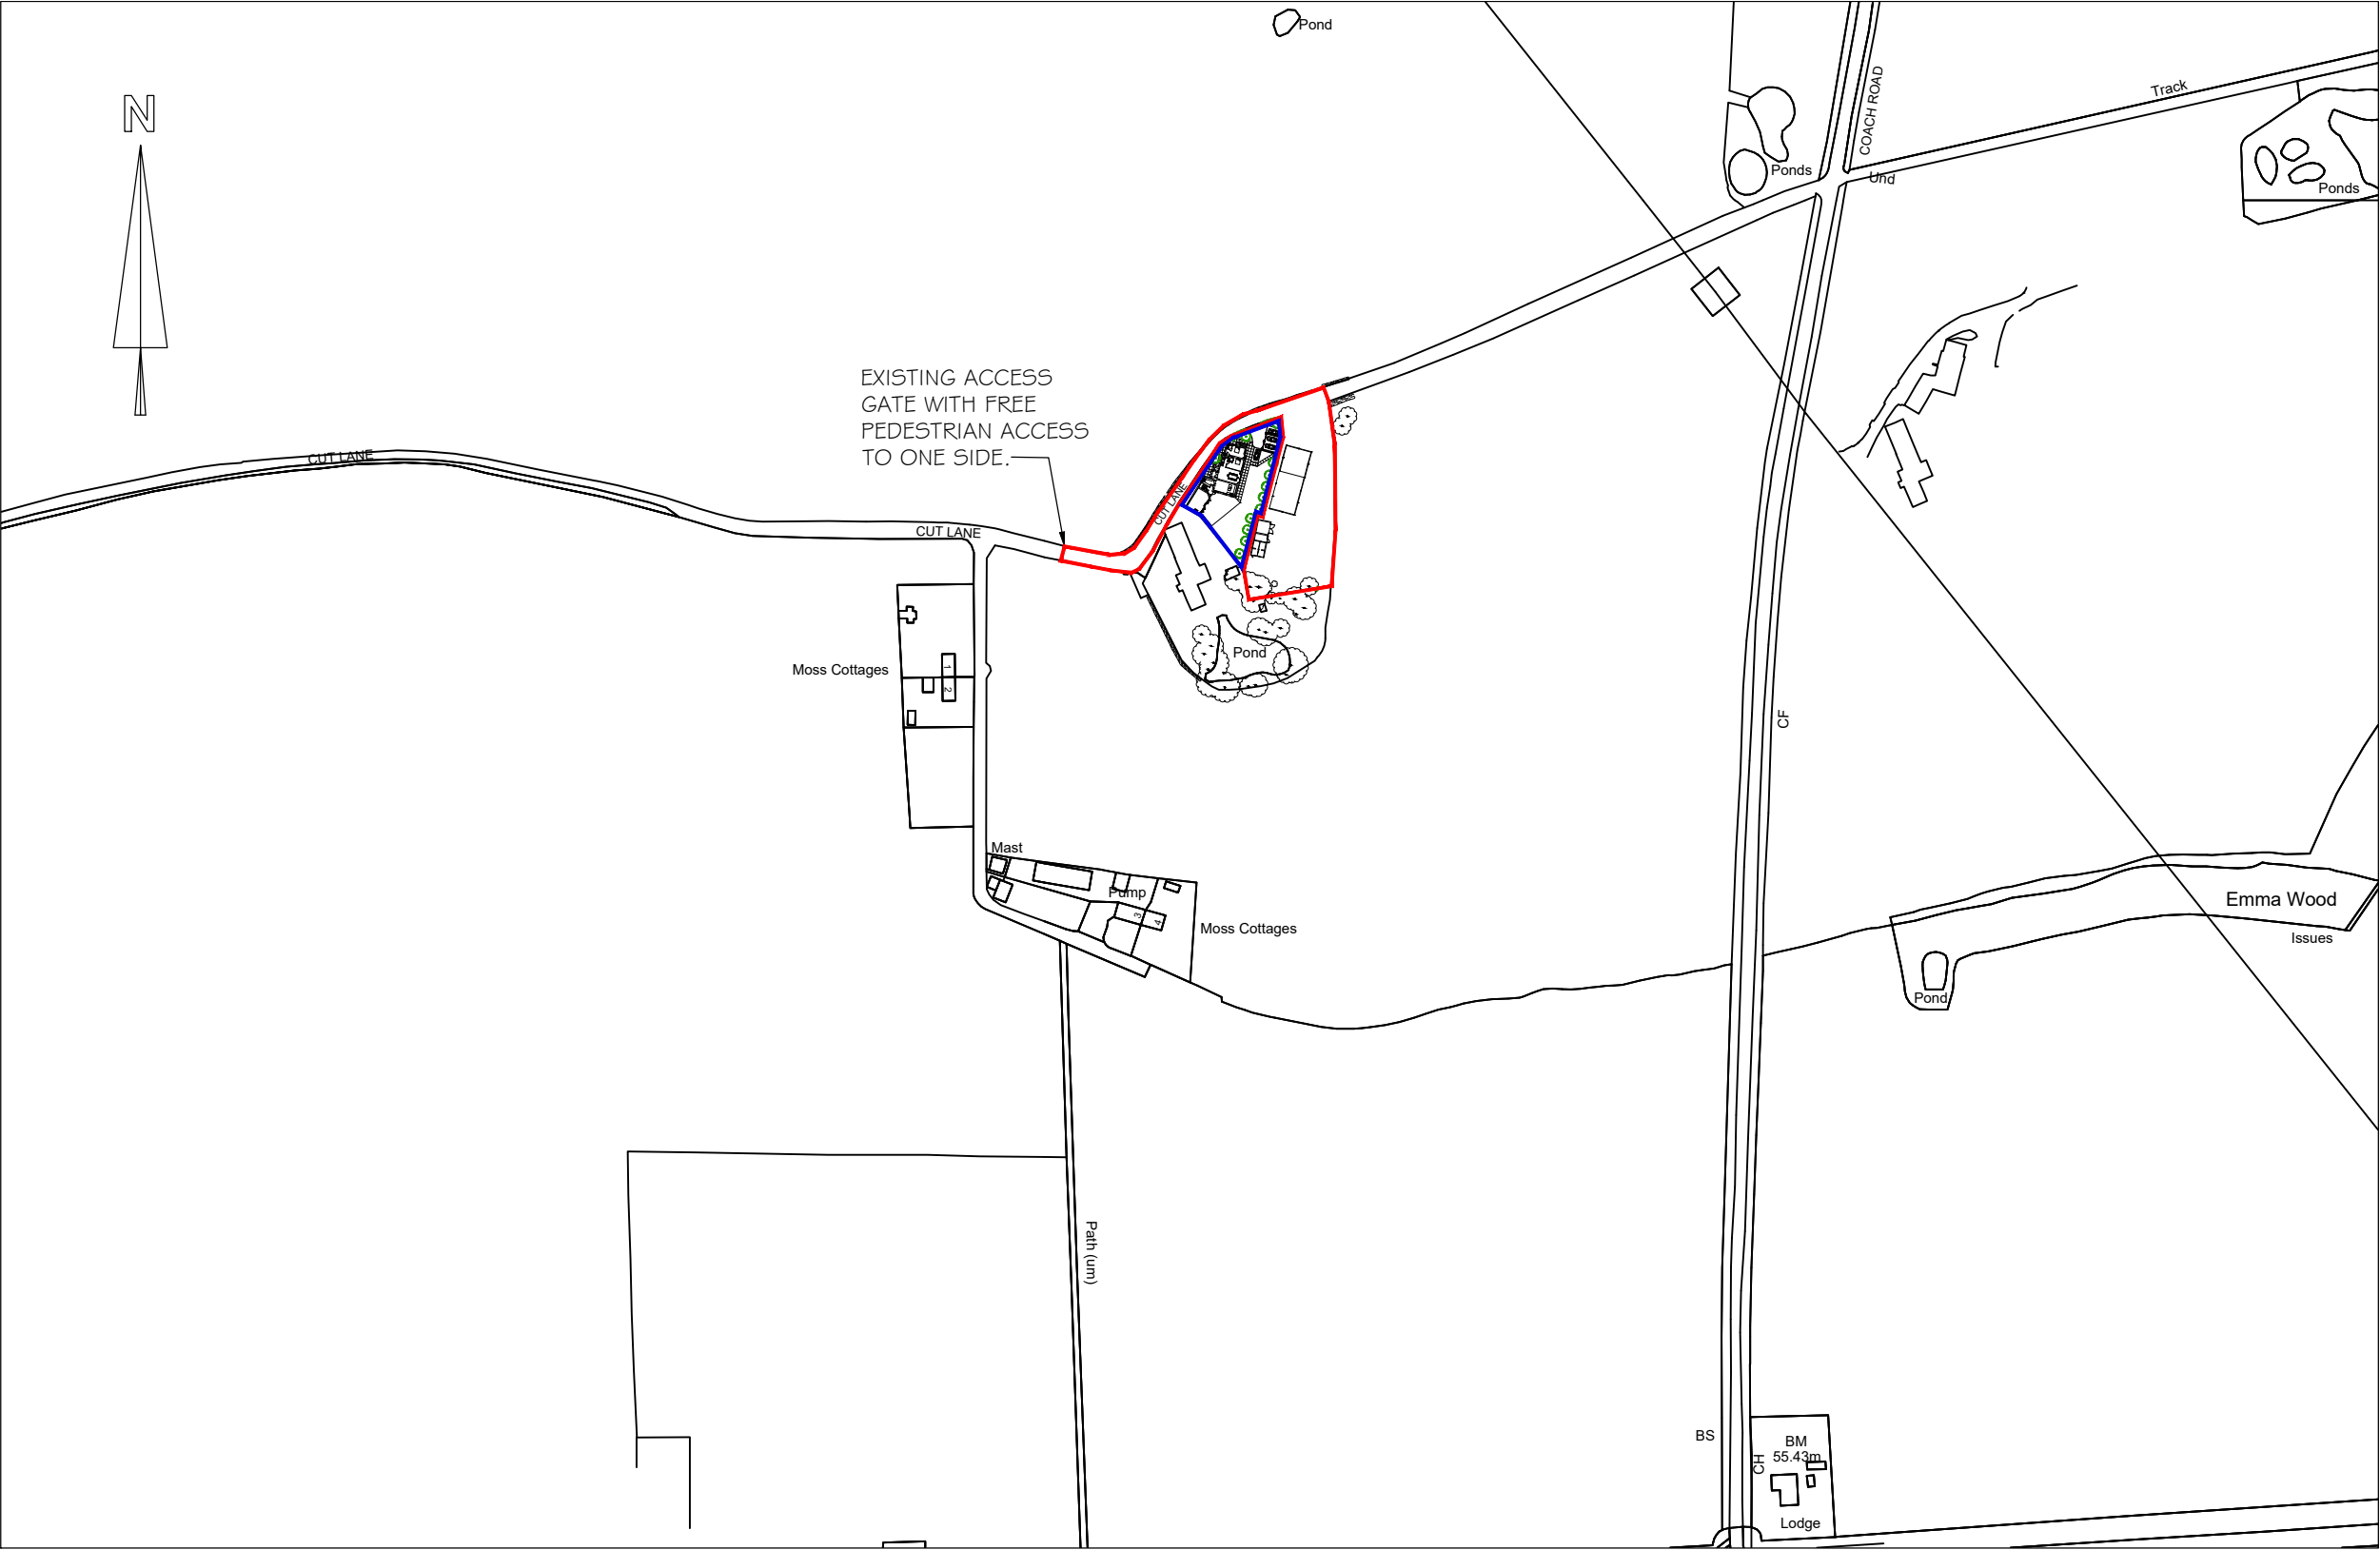

LOCATION PLAN (1:2500)

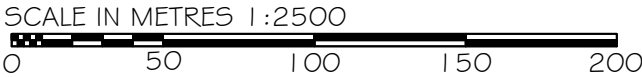

Project	CHANGE OF USE AND EXTENSION OF FORMER DUTCH HAY BARN TO 1 NO. DWELLING, CONVERSION OF FORMER PIGGERY TO ANCILLARY HOME OFFICE, MEANS OF ACCESS AND EXTERNAL LANDSCAPING WORKS. LAND AT FORMER COACH ROAD FARM CUT LANE KNOWSLEY, L33 3AJ	Scale
		1:2500 @ A3
Plan	LOCATION PLAN	Date
		JUL 2023
		Dwg.No
		MG2023/PLO1