



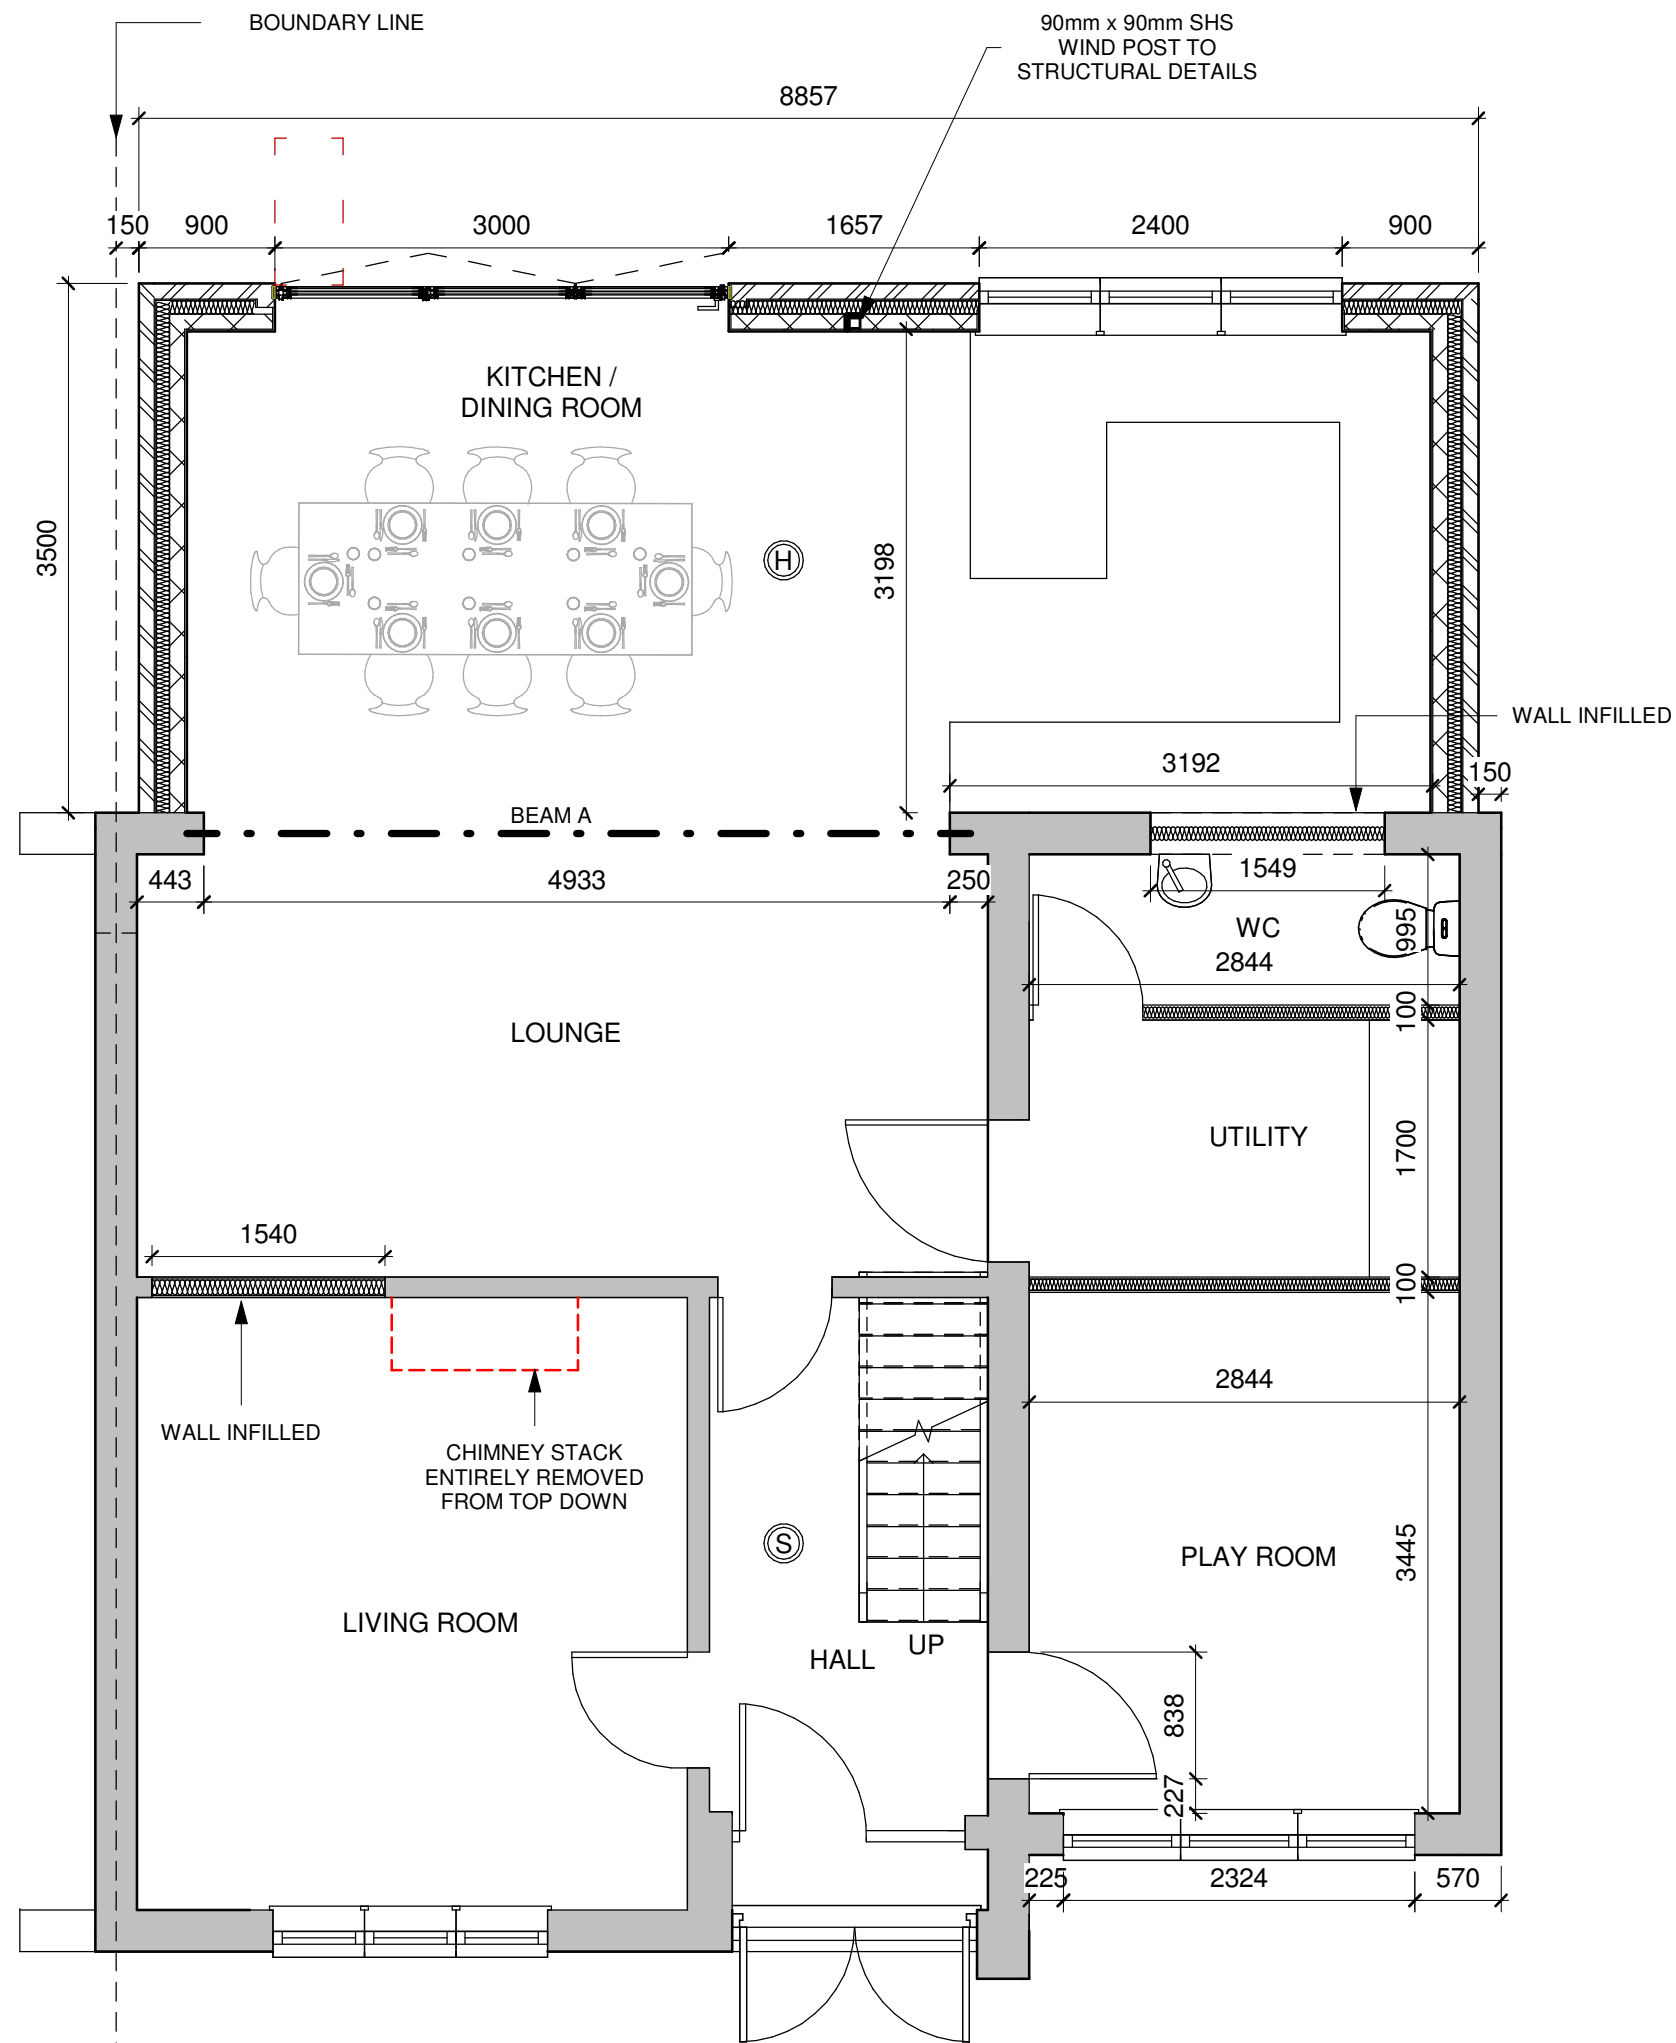

PROPOSED GROUND FLOOR
1 : 50

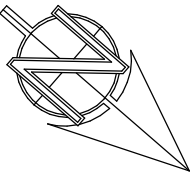

SCALE BAR
1:50

THE CONTENT OF THIS DRAWING PACK IS SUBJECT TO THE PROVISION OF THE COPYRIGHT ACT 1956. WORK TO FIGURED DIMENSIONS ONLY. SITE DIMENSIONS ARE TO BE CHECKED BEFORE WORK IS STARTED.

PROJECT		
102 TITHEBARN ROAD, L34 0HA		
TITLE		
PROPOSED GROUND		
CLIENT		
OWNER		
DATE		
25/08/25		
SCALE (@A2)		
1:50		
DRAWING NUMBER		REV
701-003		P1