



FOX WOOD GARDEN VILLAGE

PHASE 3

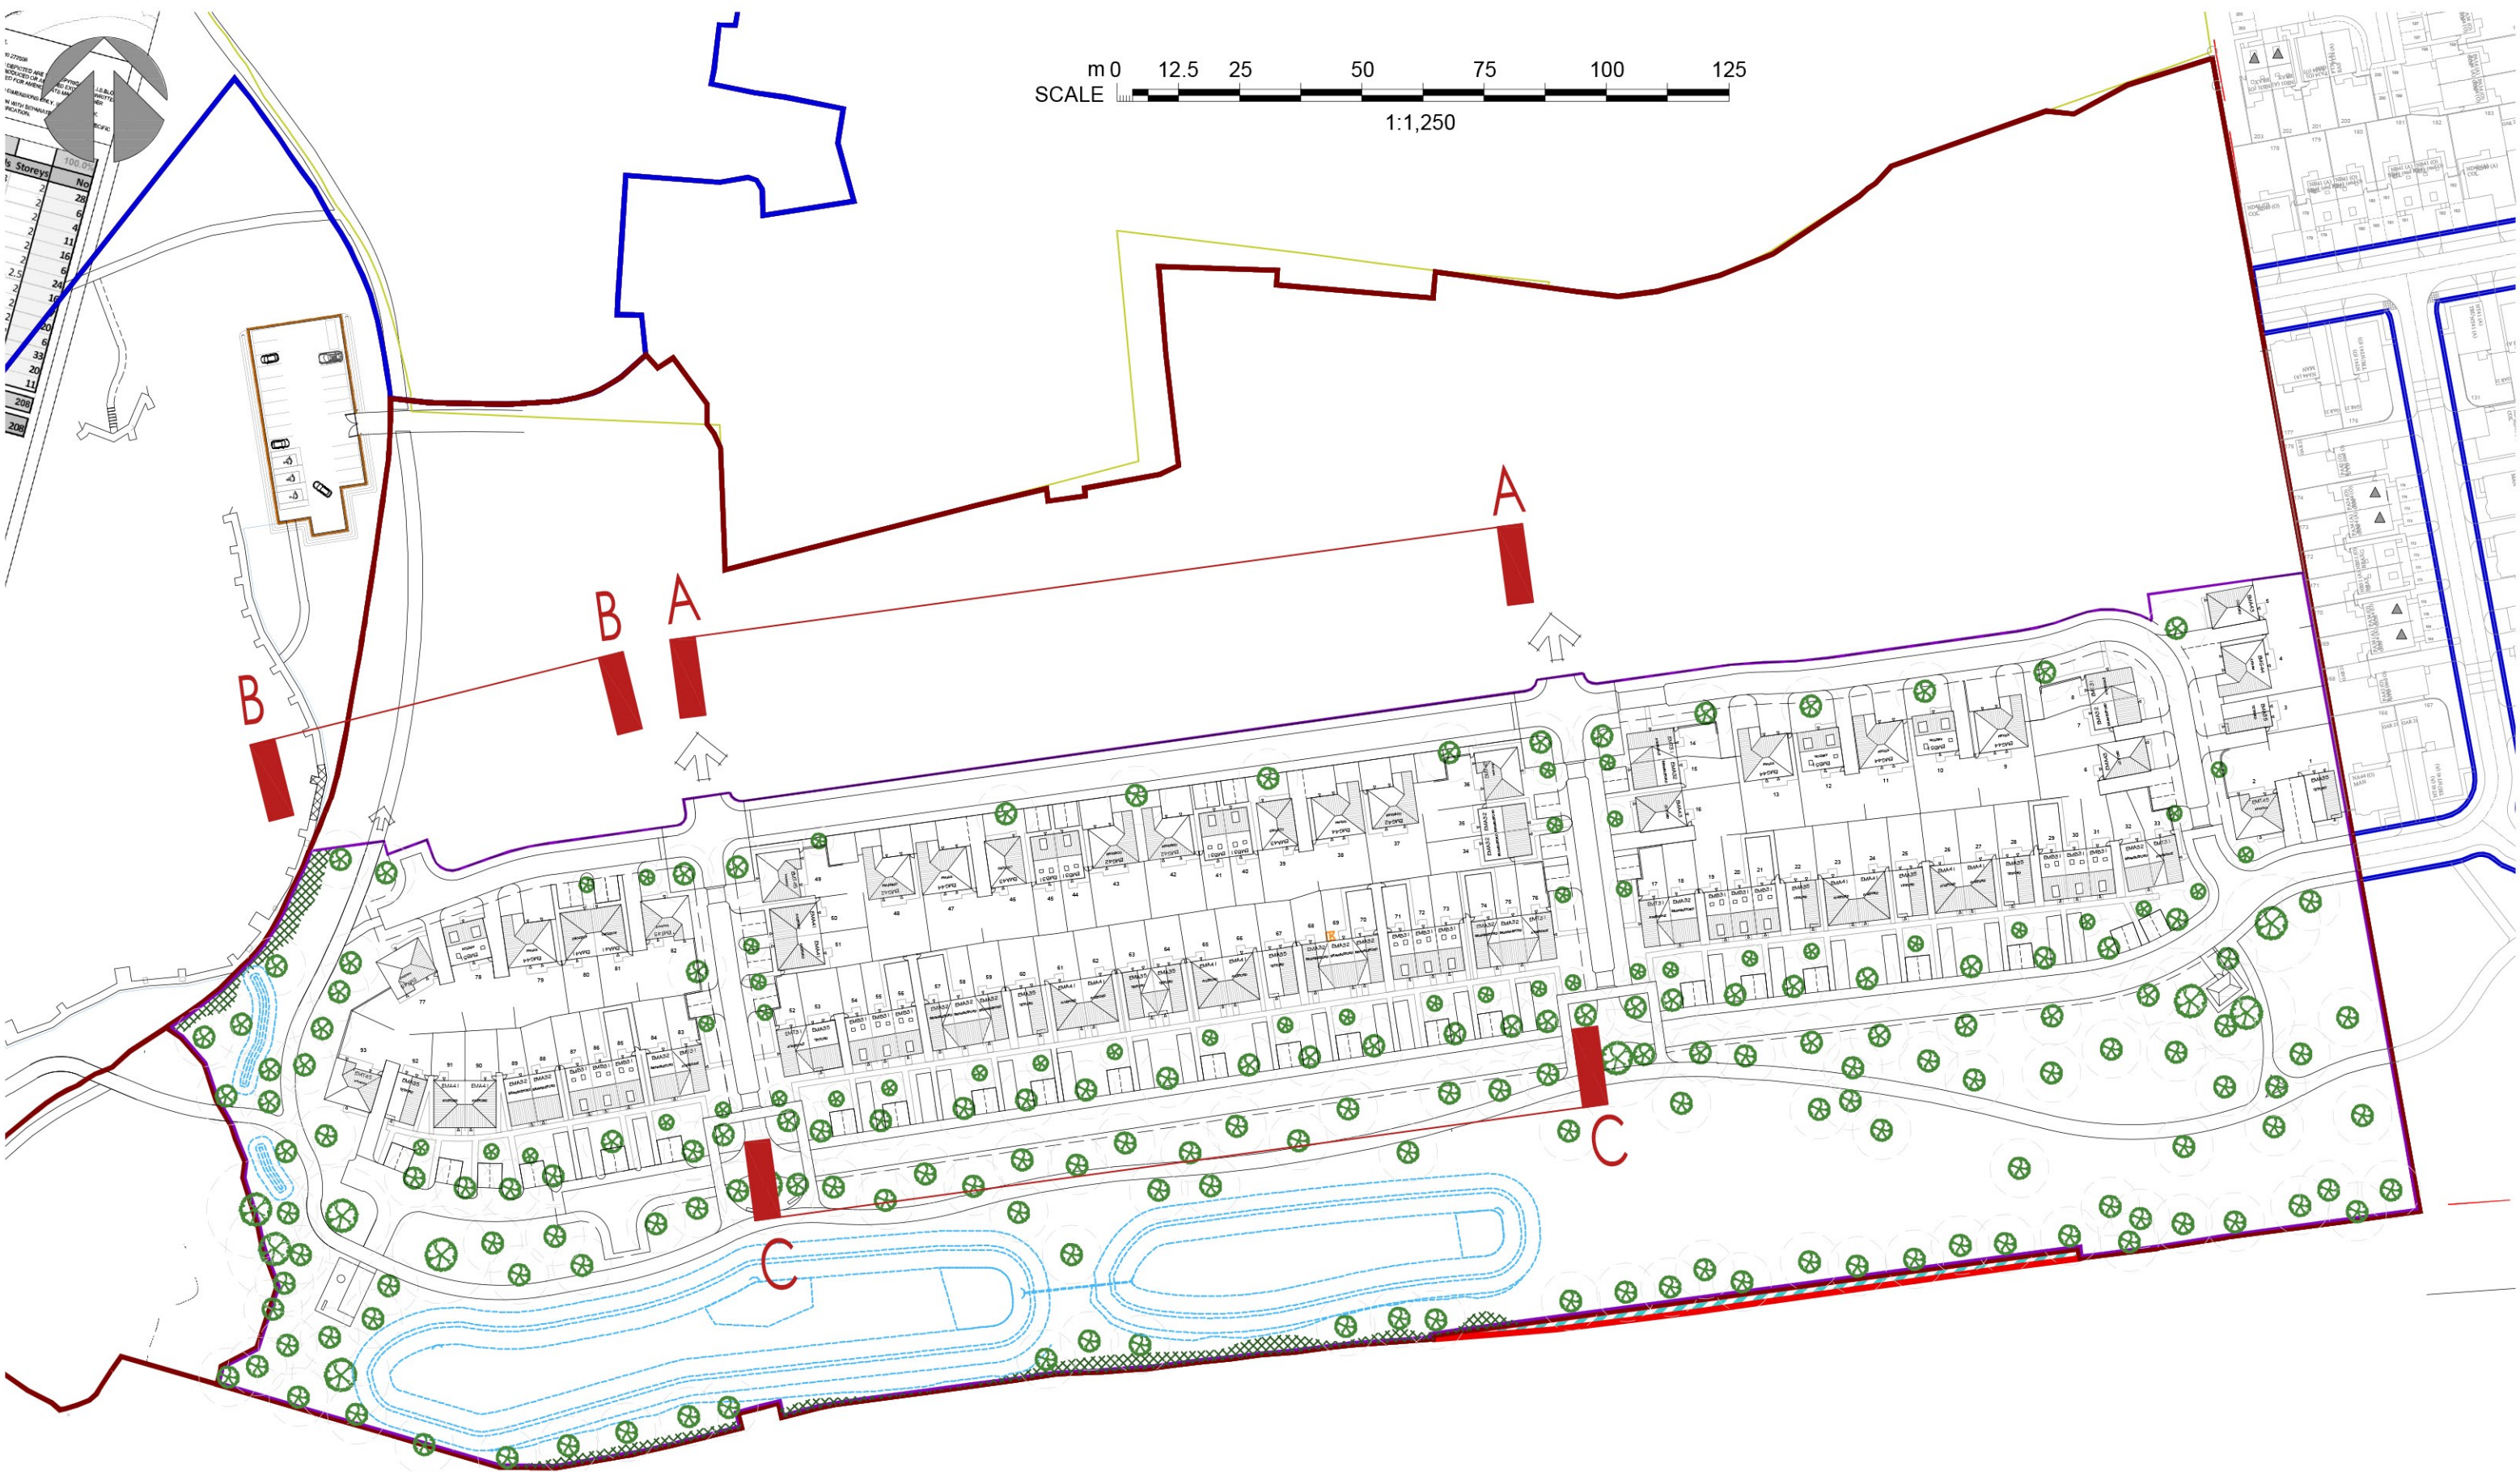

STREET SCENE LOCATIONS

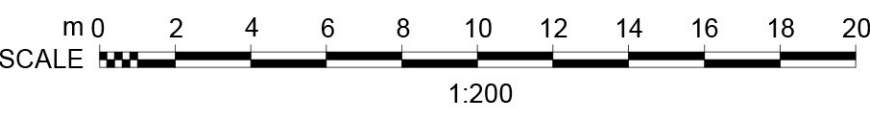

A		DRAWING STATUS		38709		GTD	
Rev	Description	DATE	Initial				
Revisions							
Taylor Wimpey							
Taylor Wimpey North West Washington House, Birchwood Park, Warrington, Cheshire WA3 6GR Tel 01925 849 500 Fax 01925 849 501 www.taylorwimpey.com							
DRAWING TITLE:							
Fox Wood Garden Village Phase 3 Indicative Street scenes							
PRELIMINARY							
DRAWING NUMBER		1474					
SITE CODE	DRAWING CODE	DRAWING NO	REVISION				
1474	SS	01	A				